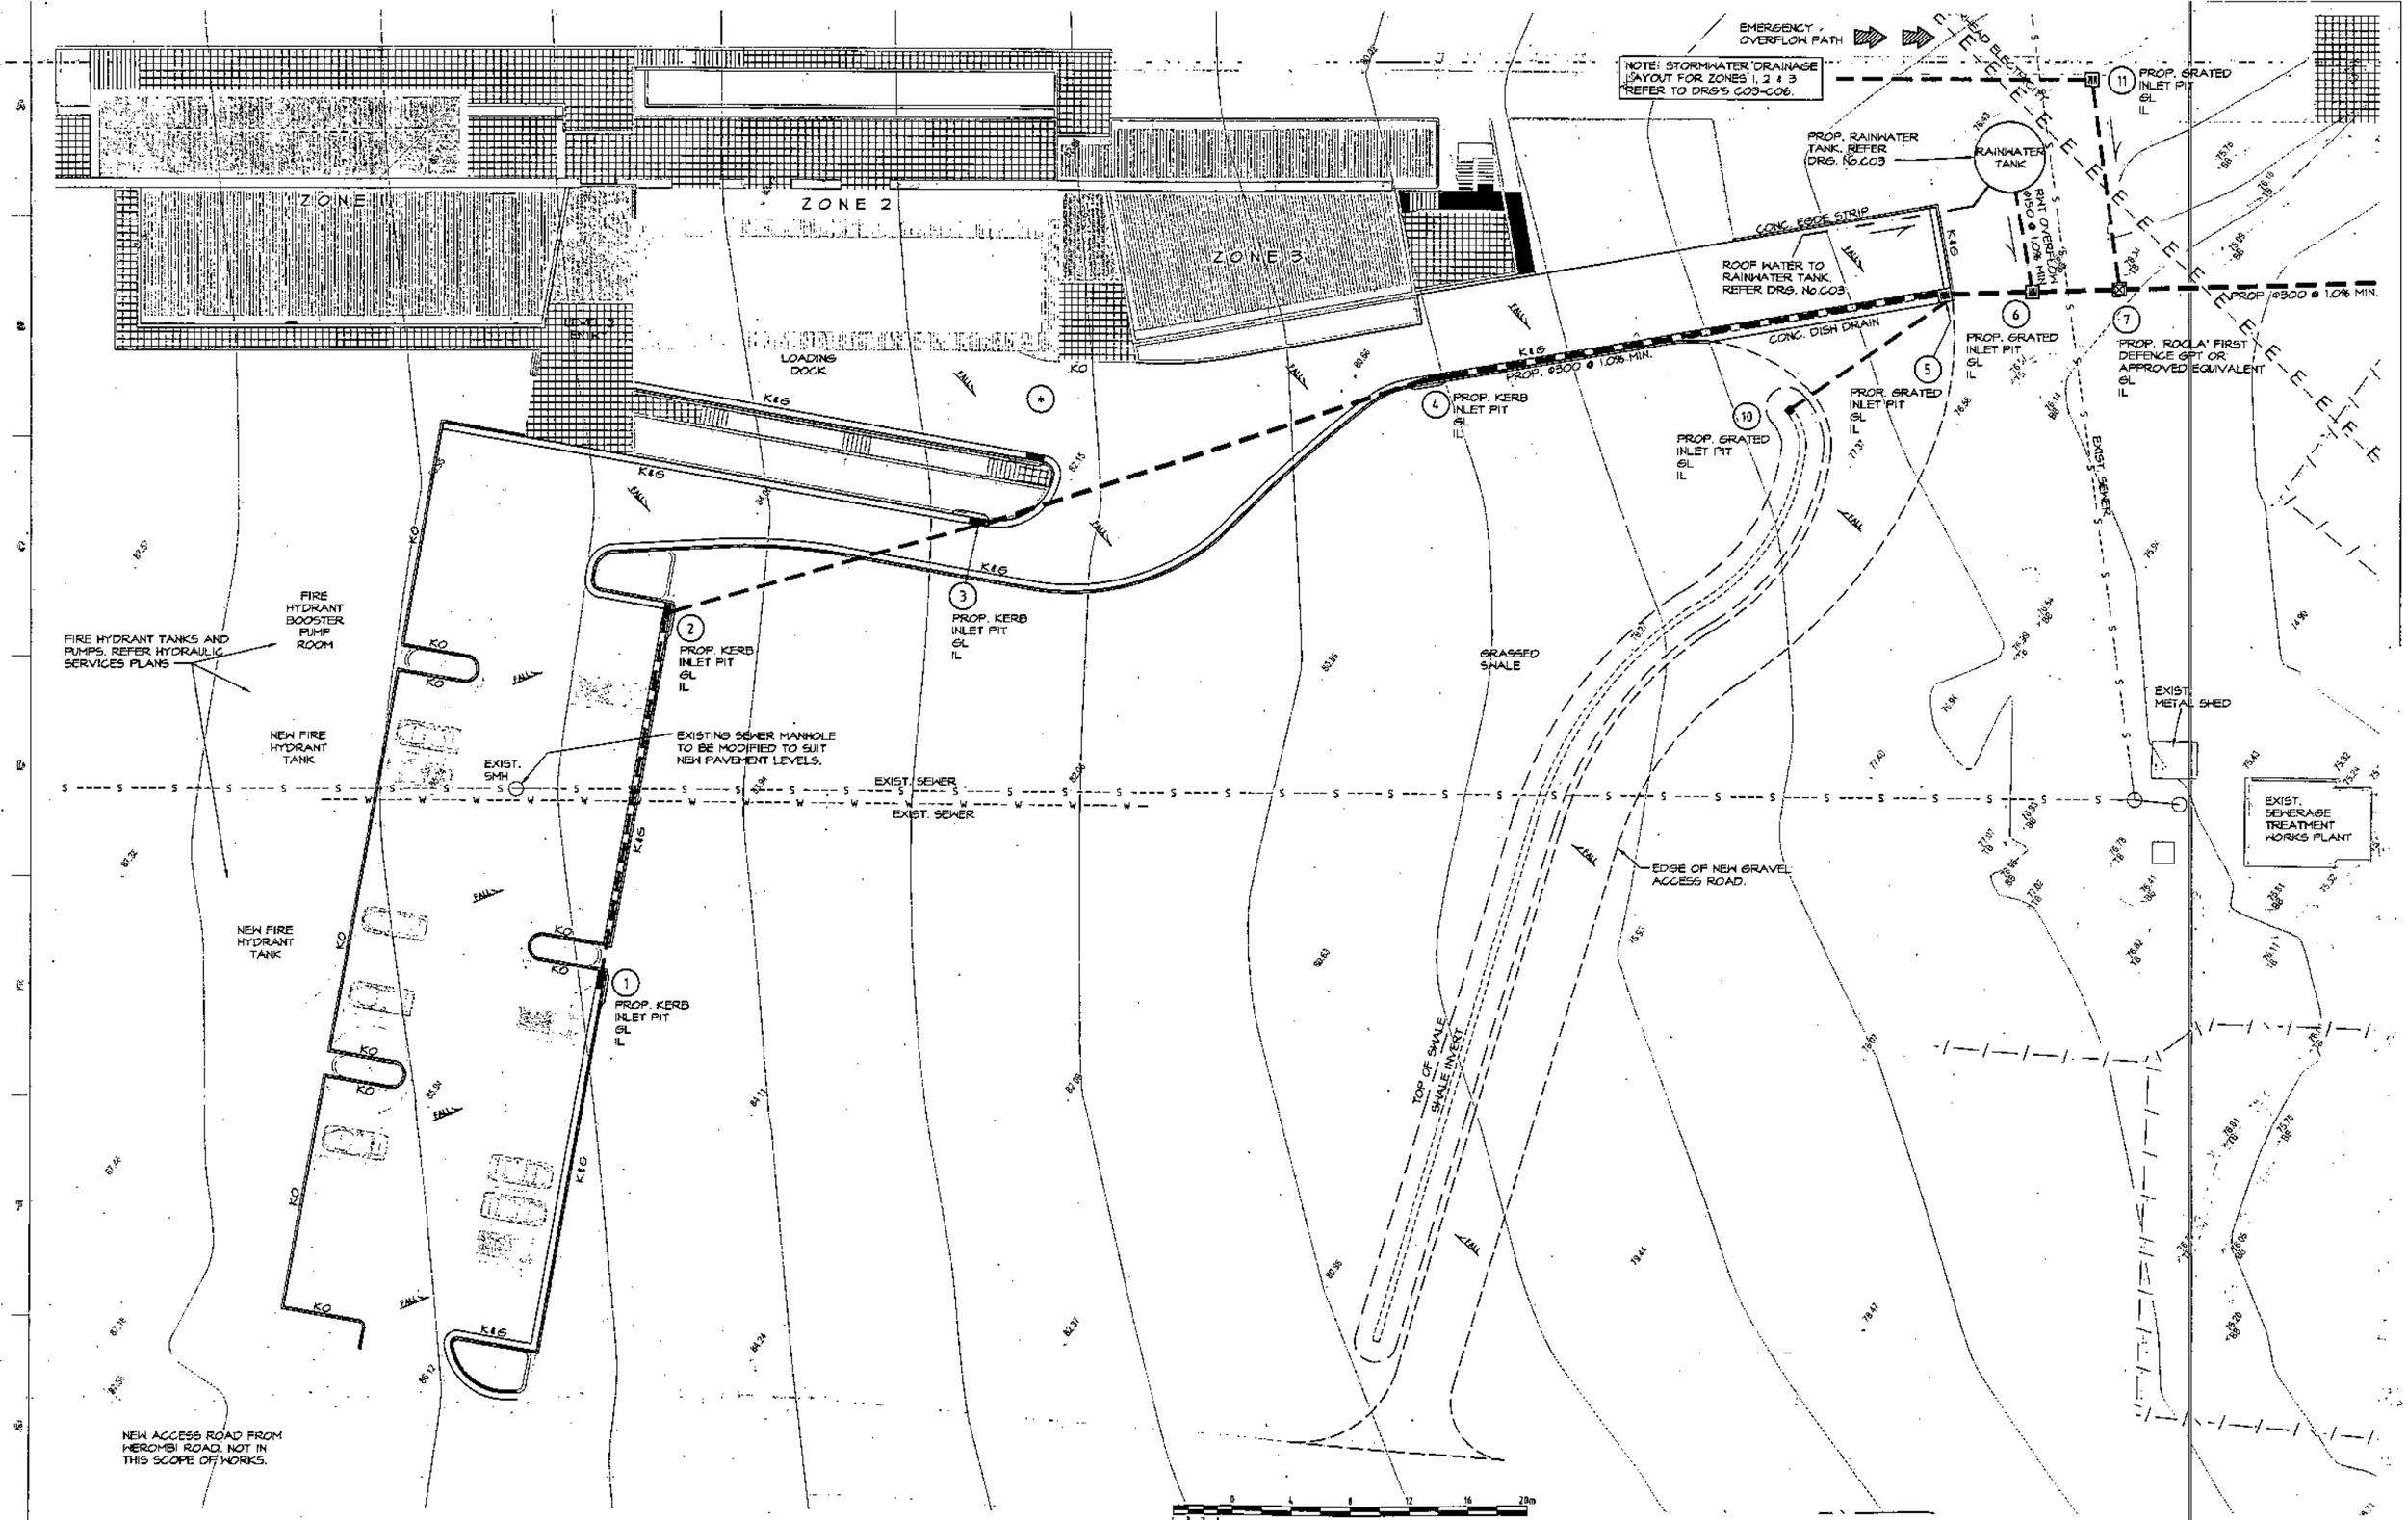

AMDT	DATE	BY	DESCRIPTION	AMDT	DATE	BY	DESCRIPTION
A	6.05.11	TM	75% COMPLETE TENDER ISSUE				

COPYRIGHT
THE CONCEPTS AND INFORMATION CONTAINED IN THIS DOCUMENT ARE THE COPYRIGHT OF JONES NICHOLSON Pty. Ltd. USE OR COPYING OF THIS DOCUMENT IN WHOLE OR IN PART WITHOUT WRITTEN PERMISSION OF JONES NICHOLSON Pty. Ltd. CONSTITUTES AN INFRINGEMENT OF COPYRIGHT

CIVIL • STRUCTURAL • BUILDING SERVICES

JONES NICHOLSON PTY. LTD.
CONSULTING ENGINEERS
SUTHERLAND - SUITE 45, 40-44 BELMONT STREET, SUTHERLAND NSW 2232
Ph. (02) 9521 3088
Fax. (02) 9521 3066
SUTHERLAND - WOLLONGONG - GOLD COAST - GOULBURN - PICTON

DESIGN : SMcM
DRAWN : TM
DATE : FEB 10
DRG SIZE : A1
SCALE : 1:200
PROJECT MGR : GC

CARPARK AND ACCESS ROAD PLAN

University of Sydney Centre for Carbon, Water & Food
The University of Sydney
Camden Campus
Sydney Uni Faculty of Agriculture

100342
C07 A