NOTES

* ALL DIMENSIONS, SIZES, ETC, ARE IN MILLIMETRES.
  FIGURED DIMENSIONS TO BE USED IN PREFERENCE TO SCALING OF DRAWING.
* THIS DRAWING TO BE READ IN CONJUNCTION WITH ELECTRICAL, MECHANICAL, HYDRAULIC, DETAIL STANDARD DRAWINGS AND CONSTRUCTION SUMMARY.
* EXTERNAL METALWORK SPECIFIED AS GALVANISED SHALL BE HOT DIPPED GALVANISED TO CONFORM TO AUSTRALIAN STANDARDS.

EXTERNAL FINISHES LEGEND

1. CONCRETE PANEL
   – CREAM COLOUR WITH GRAFFITI PROOF COATING.
2. PAINTED RENDERED CONCRETE PANEL
   – DARK GREY AND WHITE STRIPS
3. CONCRETE PANEL – ORANGE COLOUR.
4. TERRACOTTA WALL CLADDING.
5. FRAMED GLASS BALUSTRADE.
6. ALUMINIUM FRAMED GLAZING.
7. ALUMINIUM FRAMED SLIDING DOORS.
8. ALUMINIUM FRAMED GLASS LOUVRES
9. METAL ROLLAR DOOR.
10. PAINTED METAL LOUVRES
11. CANVAS AWNING

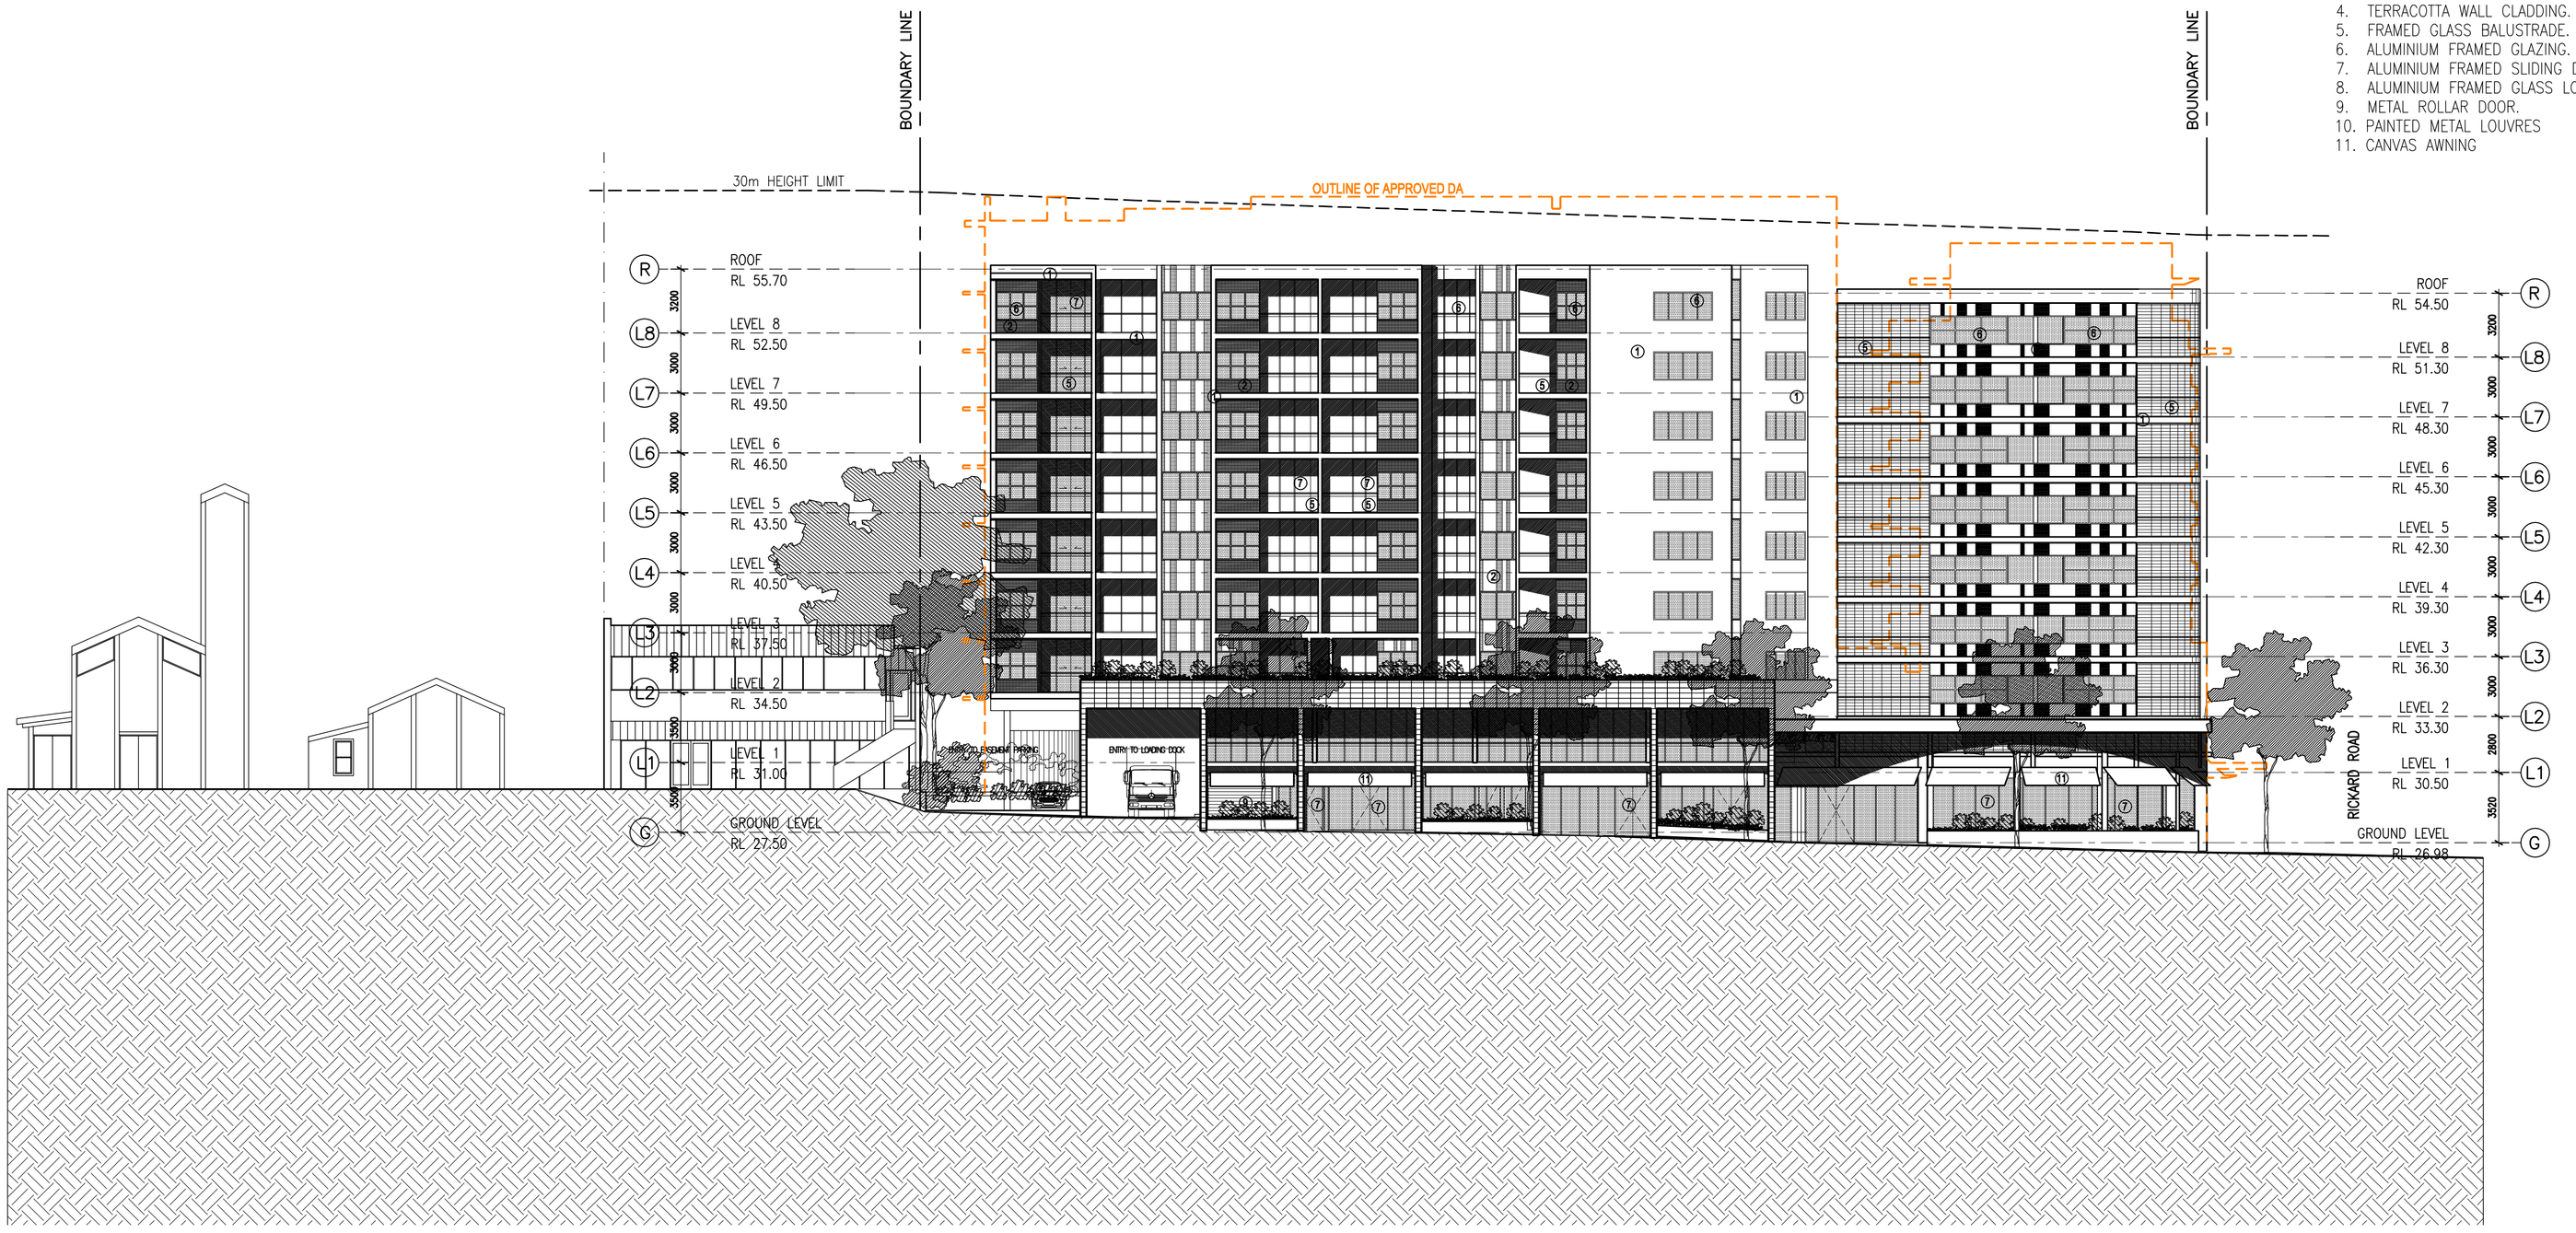

WEST ELEVATION
CHAPEL ROAD STREETSCAPE

APPROVED DA
BUILDING OUTLINE

Rev.	Description	By	Date
C	REVISED FOR RE-SUBMISSION – GFA REDUCED	JL	05-11-10
D	REVISED FOR RE-SUBMISSION – GFA, LAYOUT REVISED	JL	12-11-10
E	REVISED DA	BN	10-06-11
F	REVISED DA – RESPONSE TO COUNCIL COMMENTS	BN	11-10-11
	DATED 08/08/11		

Disclaimer

"THESE DRAWINGS ARE PRELIMINARY DRAWINGS AND ARE SUBJECT TO CHANGE WITHOUT NOTICE DURING THE COURSE OF THE PROPOSED DEVELOPMENT AND IN CONSULTATION WITH OTHER CONSULTANTS. THE DRAWINGS DO NOT CONSTITUTE A REPRESENTATION OR WARRANTY BY THE DEVELOPER OR ITS SERVANTS, AGENTS OR CONTRACTORS THAT THE DRAWINGS ARE FINAL NOR THAT THE PROPOSED DEVELOPMENT WILL TAKE PLACE IN ACCORDANCE WITH THESE DRAWINGS."

BEFORE CARRYING OUT ANY WORK ENSURE THAT THE DRAWINGS USED CARRY THE LATEST AMENDMENT No.

Notes

DRAWINGS MADE TO A LARGER SCALE AND THOSE SHOWING PARTICULAR DETAIL OF WORKS SHALL TAKE PRECEDENCE OVER DRAWINGS MADE TO A SMALLER SCALE AND FOR MORE GENERAL PURPOSES

WHERE ANY DISCREPANCY EXISTS BETWEEN FIGURED AND SCALED DIMENSIONS, THE FIGURED DIMENSIONS SHALL PREVAIL

BUILDER TO CHECK ALL SITE DIMENSIONS PRIOR TO FABRICATION OF FITMENTS

THESE DOCUMENTS AND ANY WORKS EXECUTED AS A RESULT OF THESE DOCUMENTS SHALL BE SUBJECT TO THE COPYRIGHT CONDITIONS SET OUT IN THE CONDITIONS OF ENGAGEMENT ©

Client

CHAPEL BUSINESS CENTRE P/L
P O Box 246
Padstow NSW 2211

Architects

tony owen ptnrs
LEVEL 1
75-79 Super Street
Chippendale NSW 2008
T (02) 9698 2000
F (02) 9699 2000
E info@tonyowen.com.au

Project

CHAPEL ROAD
APARTMENTS

Project address

CHAPEL ROAD, BANKSTOWN
(CNR CHAPEL RD & RICKARD RD)

Key plan

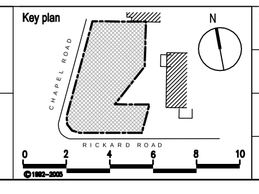

© 1989-2009

Scale 1:200 @ A1 **Date** AUGUST 20

Drawing title WEST ELEVATION

Project no. 793 **Drawing no.** DA121 **Rev** F

Drawn

Drawing status FOR DA SUBMISSION