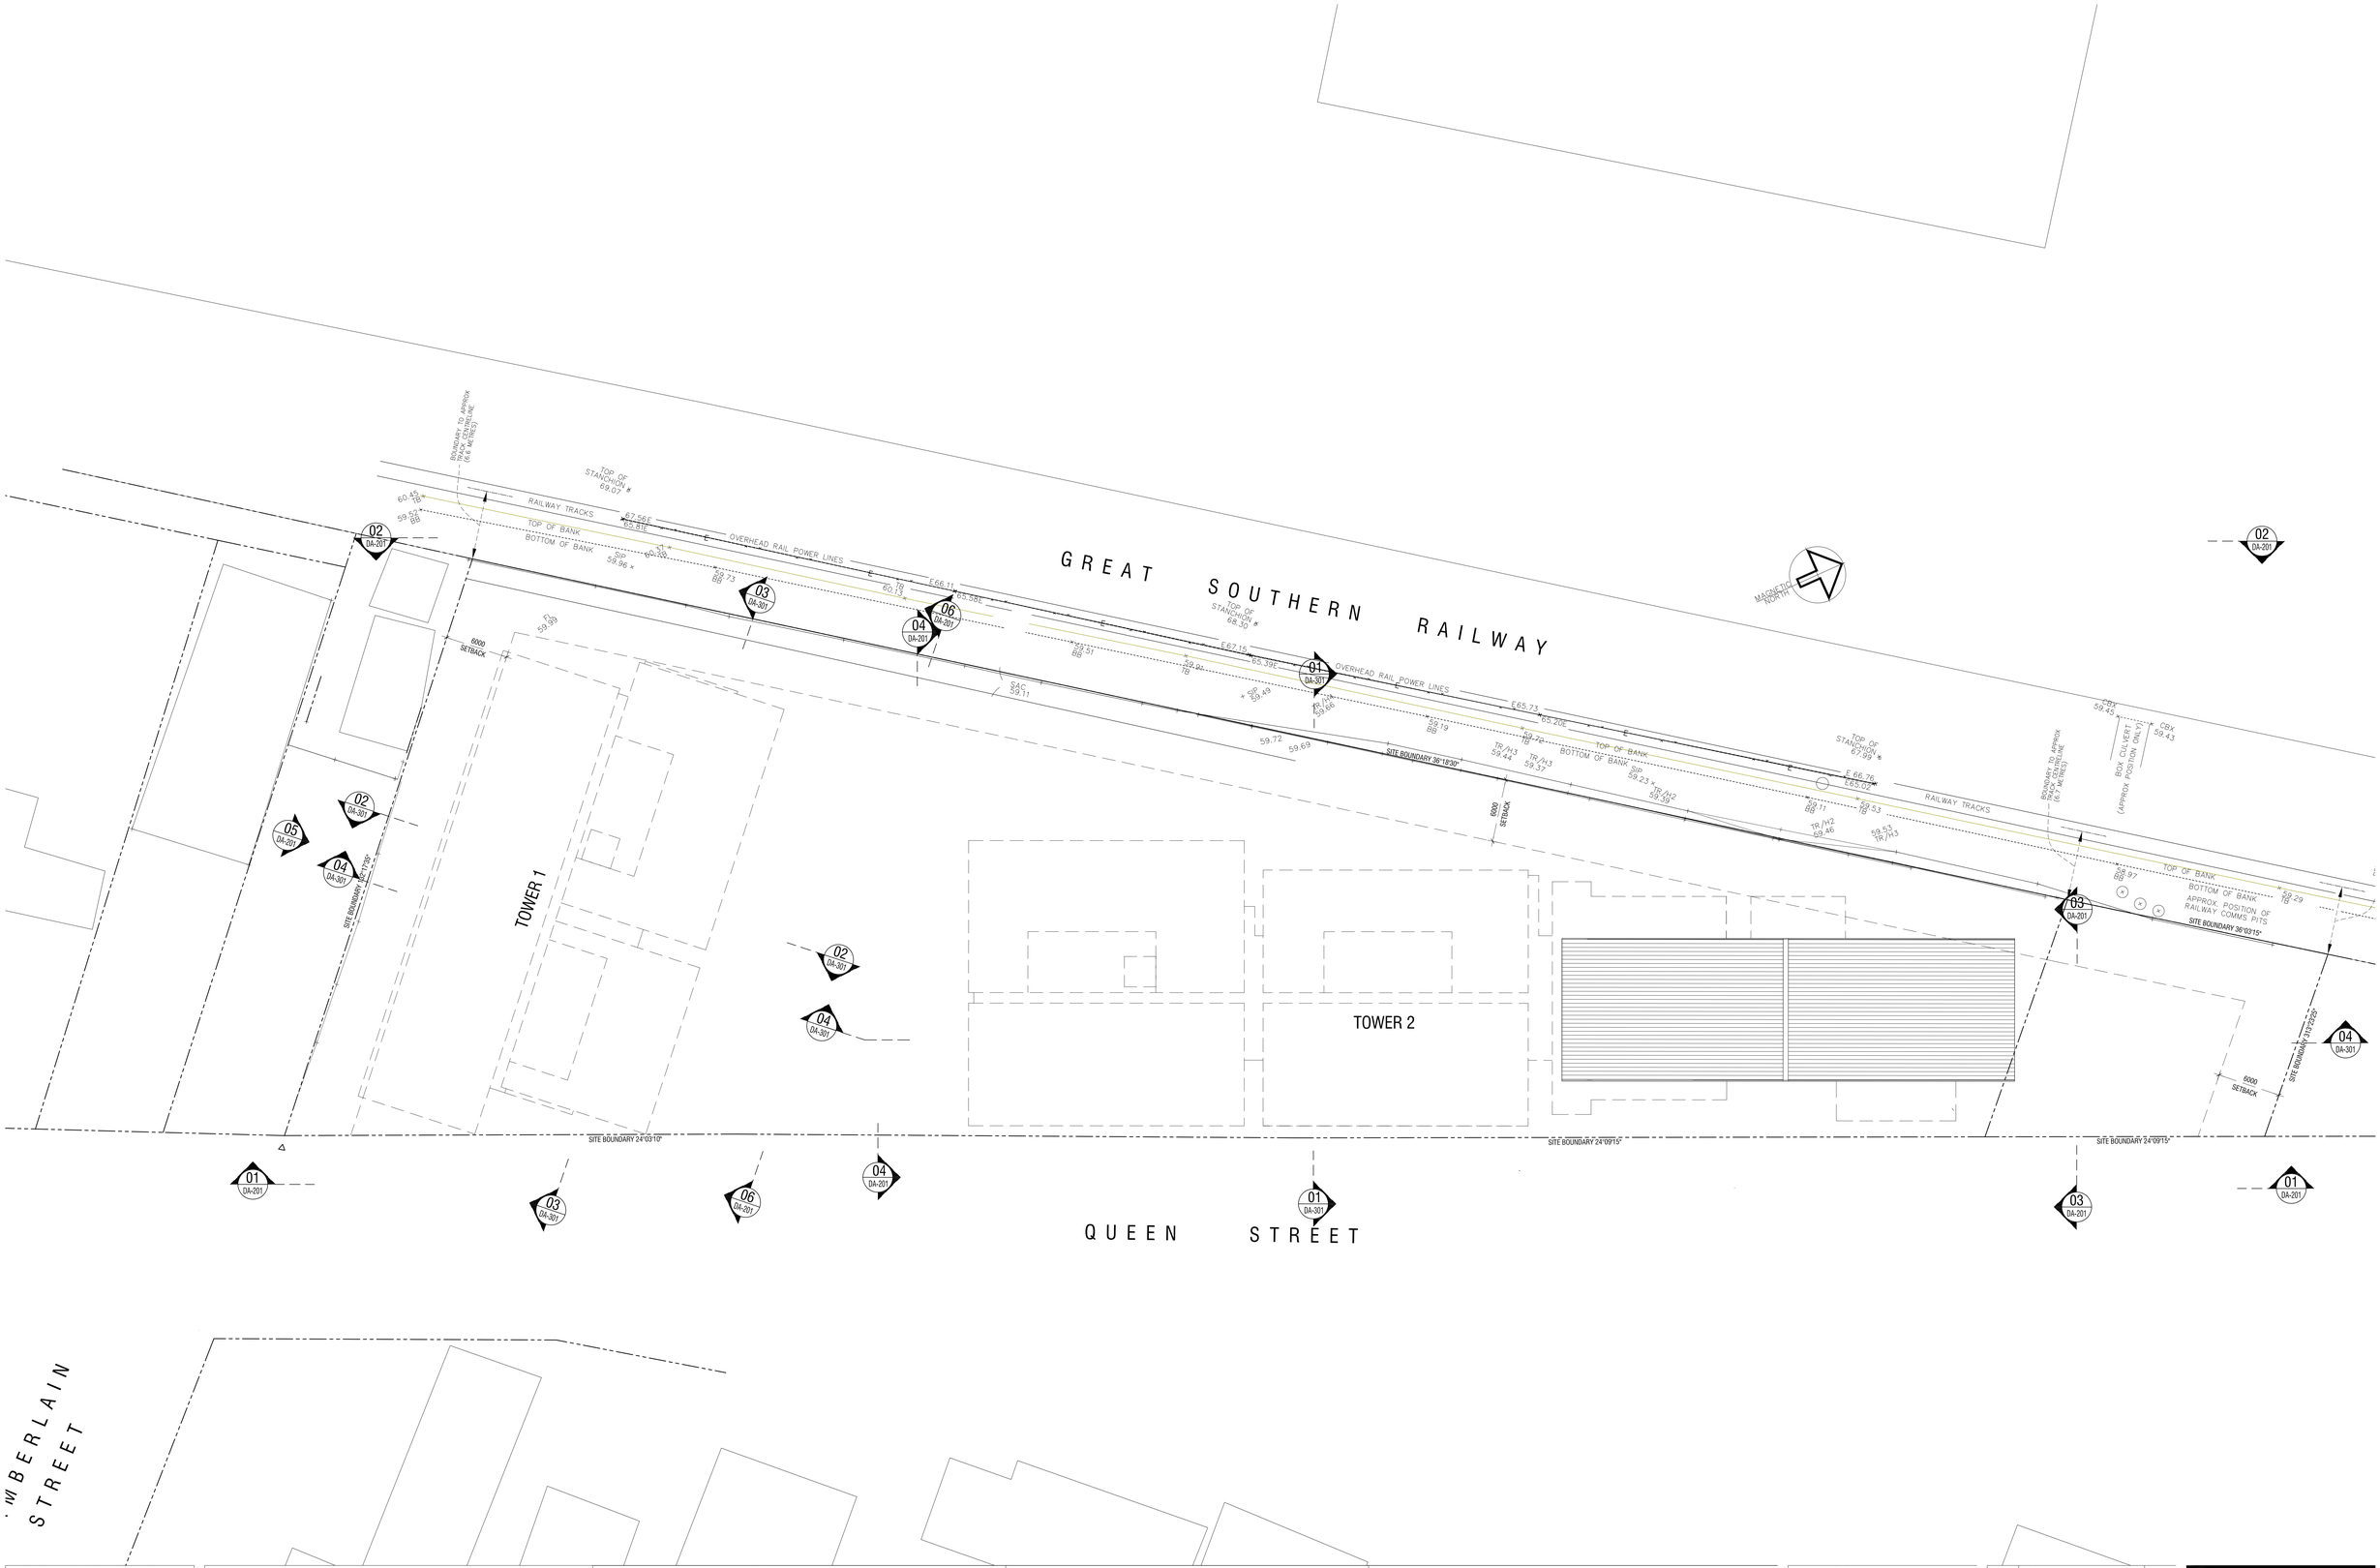

Malone Buchan Laird & Bawden Pty Ltd
ACN 066 985 046 ABN 56 069 344 614
Nominated Architect: Phill Schoutrop NSW ARN 7382
Architecture + Master Planning + Interiors + Graphics
349–355 Bulwara Road, Ultimo, Sydney, NSW 2007
(PO Box 11 Pyrmont NSW 2009) AUSTRALIA
T +61 2 **9566 1611** | **F** +61 2 9566 1622
W www.buchan.com.au
A member of **The Buchan Group**

issue	date	revision	ints	auth
C	17.05.12	DA ISSUE- RAILCORP STRUCTURAL REVISIONS	TF	AP
B	06.03.12	REVISED DA ISSUE	GM	AP
A	04.11.11	DA ISSUE	GM	AP

PROJECT NAME

QUEEN STREET, CAMPBELLTOWN MIXED USE DEVELOPMENT

CLIENT

GRADO PTY. LTD
P.O. BOX 375
CAMPBELLTOWN, NSW, 2560

LEVEL 6 ROOF PLAN

purpose	DA
proj no	210174
scale	1:200@A0
created	28/06/2011
plotted at	17.05.2012 at 17:10
file	P:\210\210174\ARCH\WORK\DA\2012 02 DA resubmittion\DA-107.dwg

dwn	dwg no	issue
GM	DA-107	C

Do not scale this drawing. Verify all dimensions on site before commencing any work. Copyright © This drawing remains the property of Malone Buchan Laird & Bawden Pty Ltd. Reproduction in whole or in part without prior consent is forbidden.

THE BUCHAN GROUP