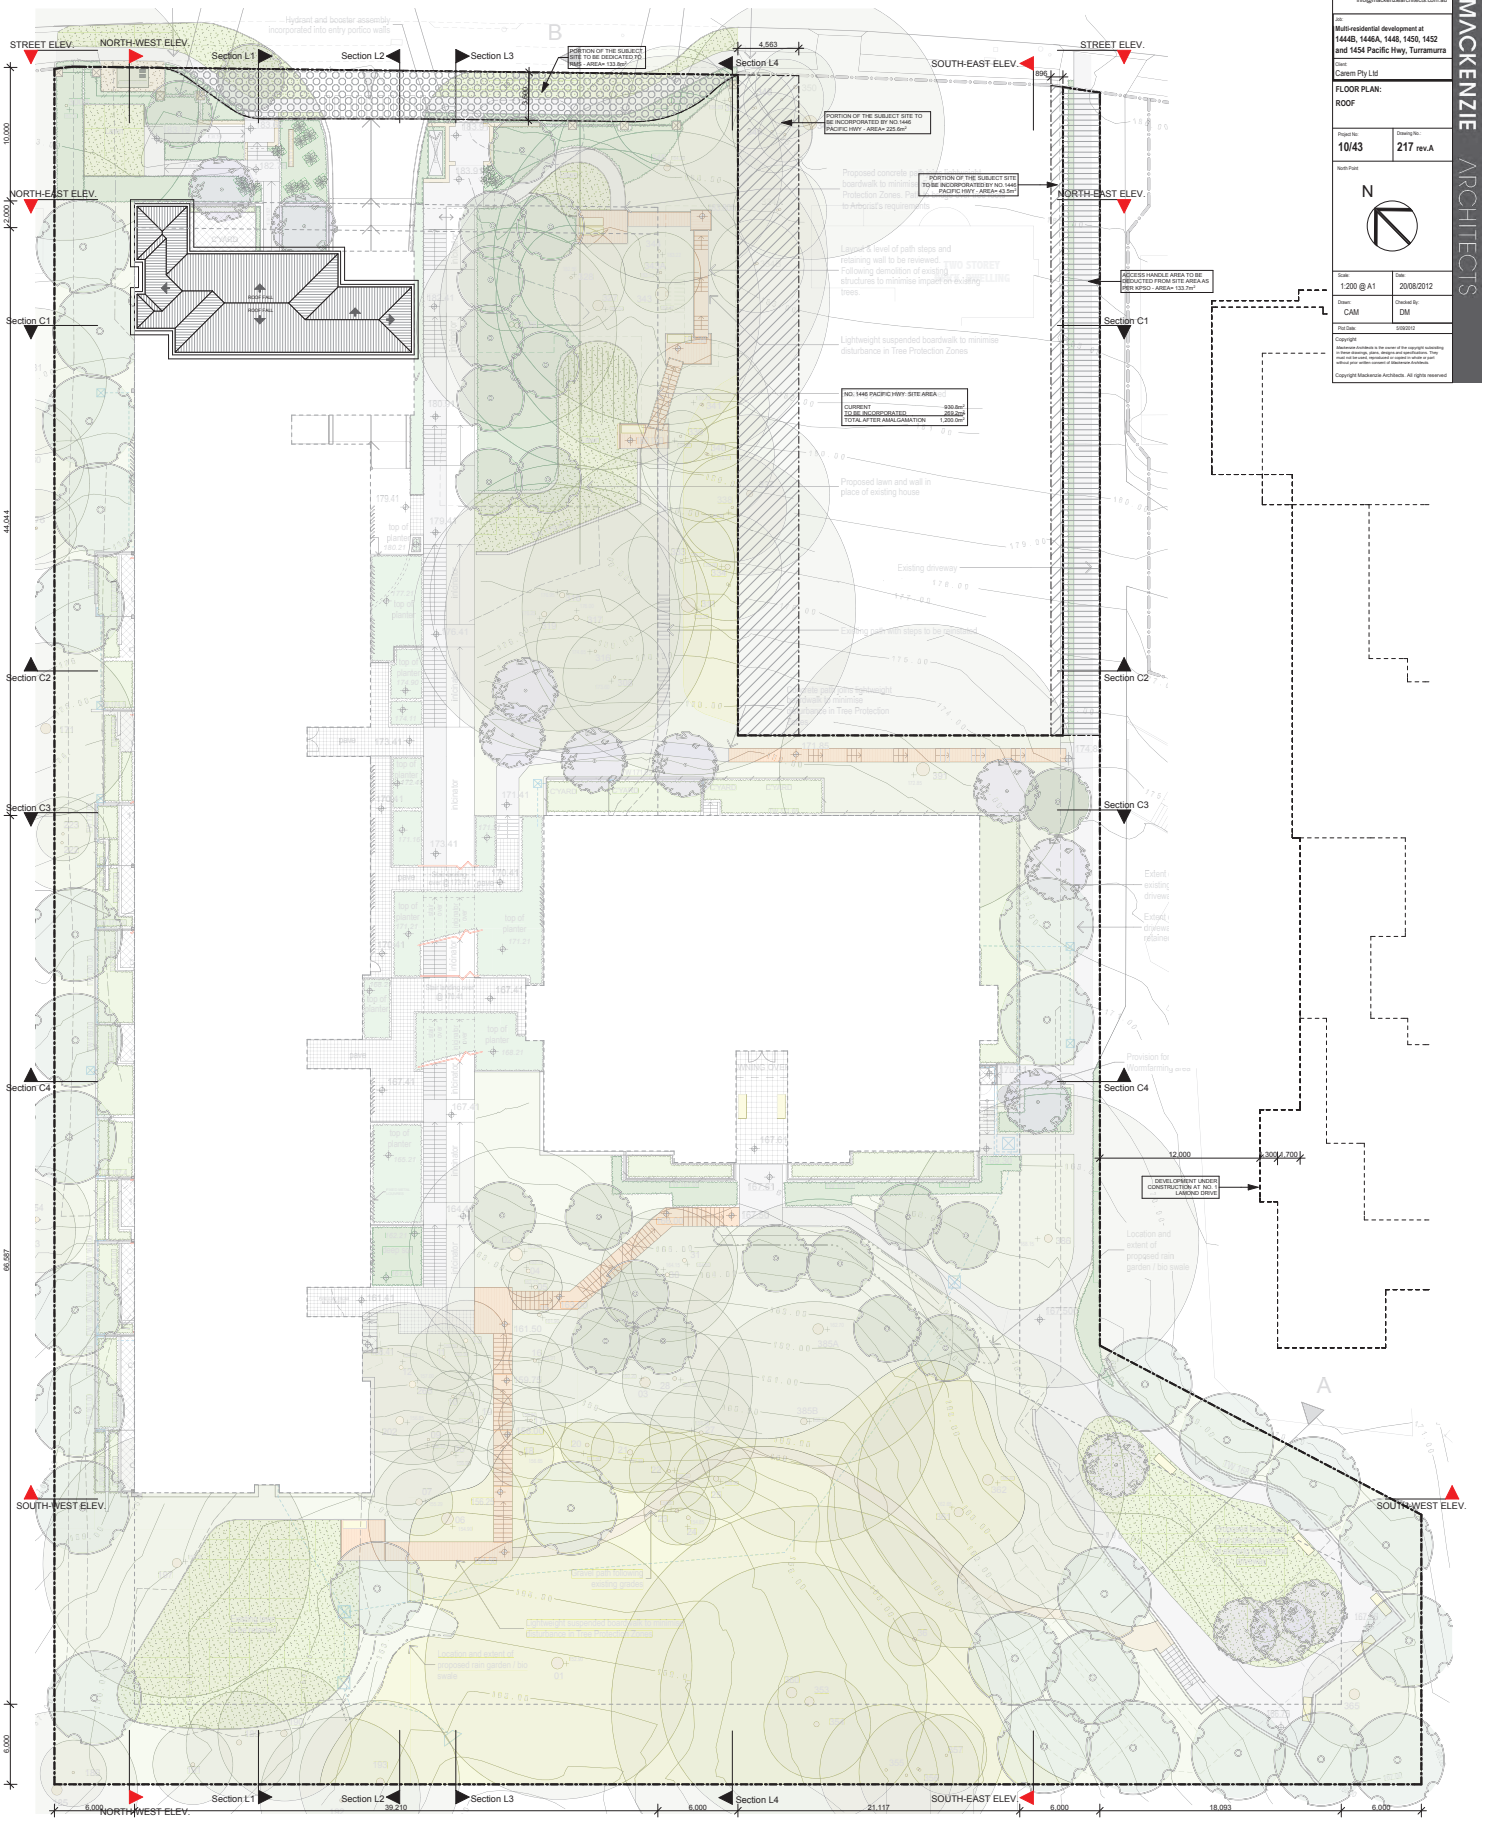

ROOF
1:200

METRES
0 1 2 3 4 5 6 7 8 9 10 11 12 13 14 15 16 17 18 19 20 21 22 23 24 25

MACKENZIE ARCHITECTS
Registered Architect No.6033
ABN 46 129 502 772

4/3 The Postern
Castlecrag NSW 2068
Phone: (02) 9967 9968
Fax: (02) 9967 9977
www.mackenziearchitects.com.au
info@mackenziearchitects.com.au

MACKENZIE ARCHITECTS

Job:
Multi-residential development at 1444B, 1446A, 1448, 1450, 1452 and 1454 Pacific Hwy, Turramurra

Client:
Caremi Pty Ltd

FLOOR PLAN:
ROOF

Project No:	Drawing No.:
10/43	**217 rev.A**

North Point: N

Scale:	Date:
1:200 @ A1	20/08/2012
Drawn: CAM	Checked By: DM

Plot Date: 5/09/2012

Copyright
Mackenzie Architects is the owner of the copyright subsisting in these drawings, plans, designs and specifications. They must not be used, reproduced or copied in whole or part without prior written consent of Mackenzie Architects.

Copyright Mackenzie Architects. All rights reserved.