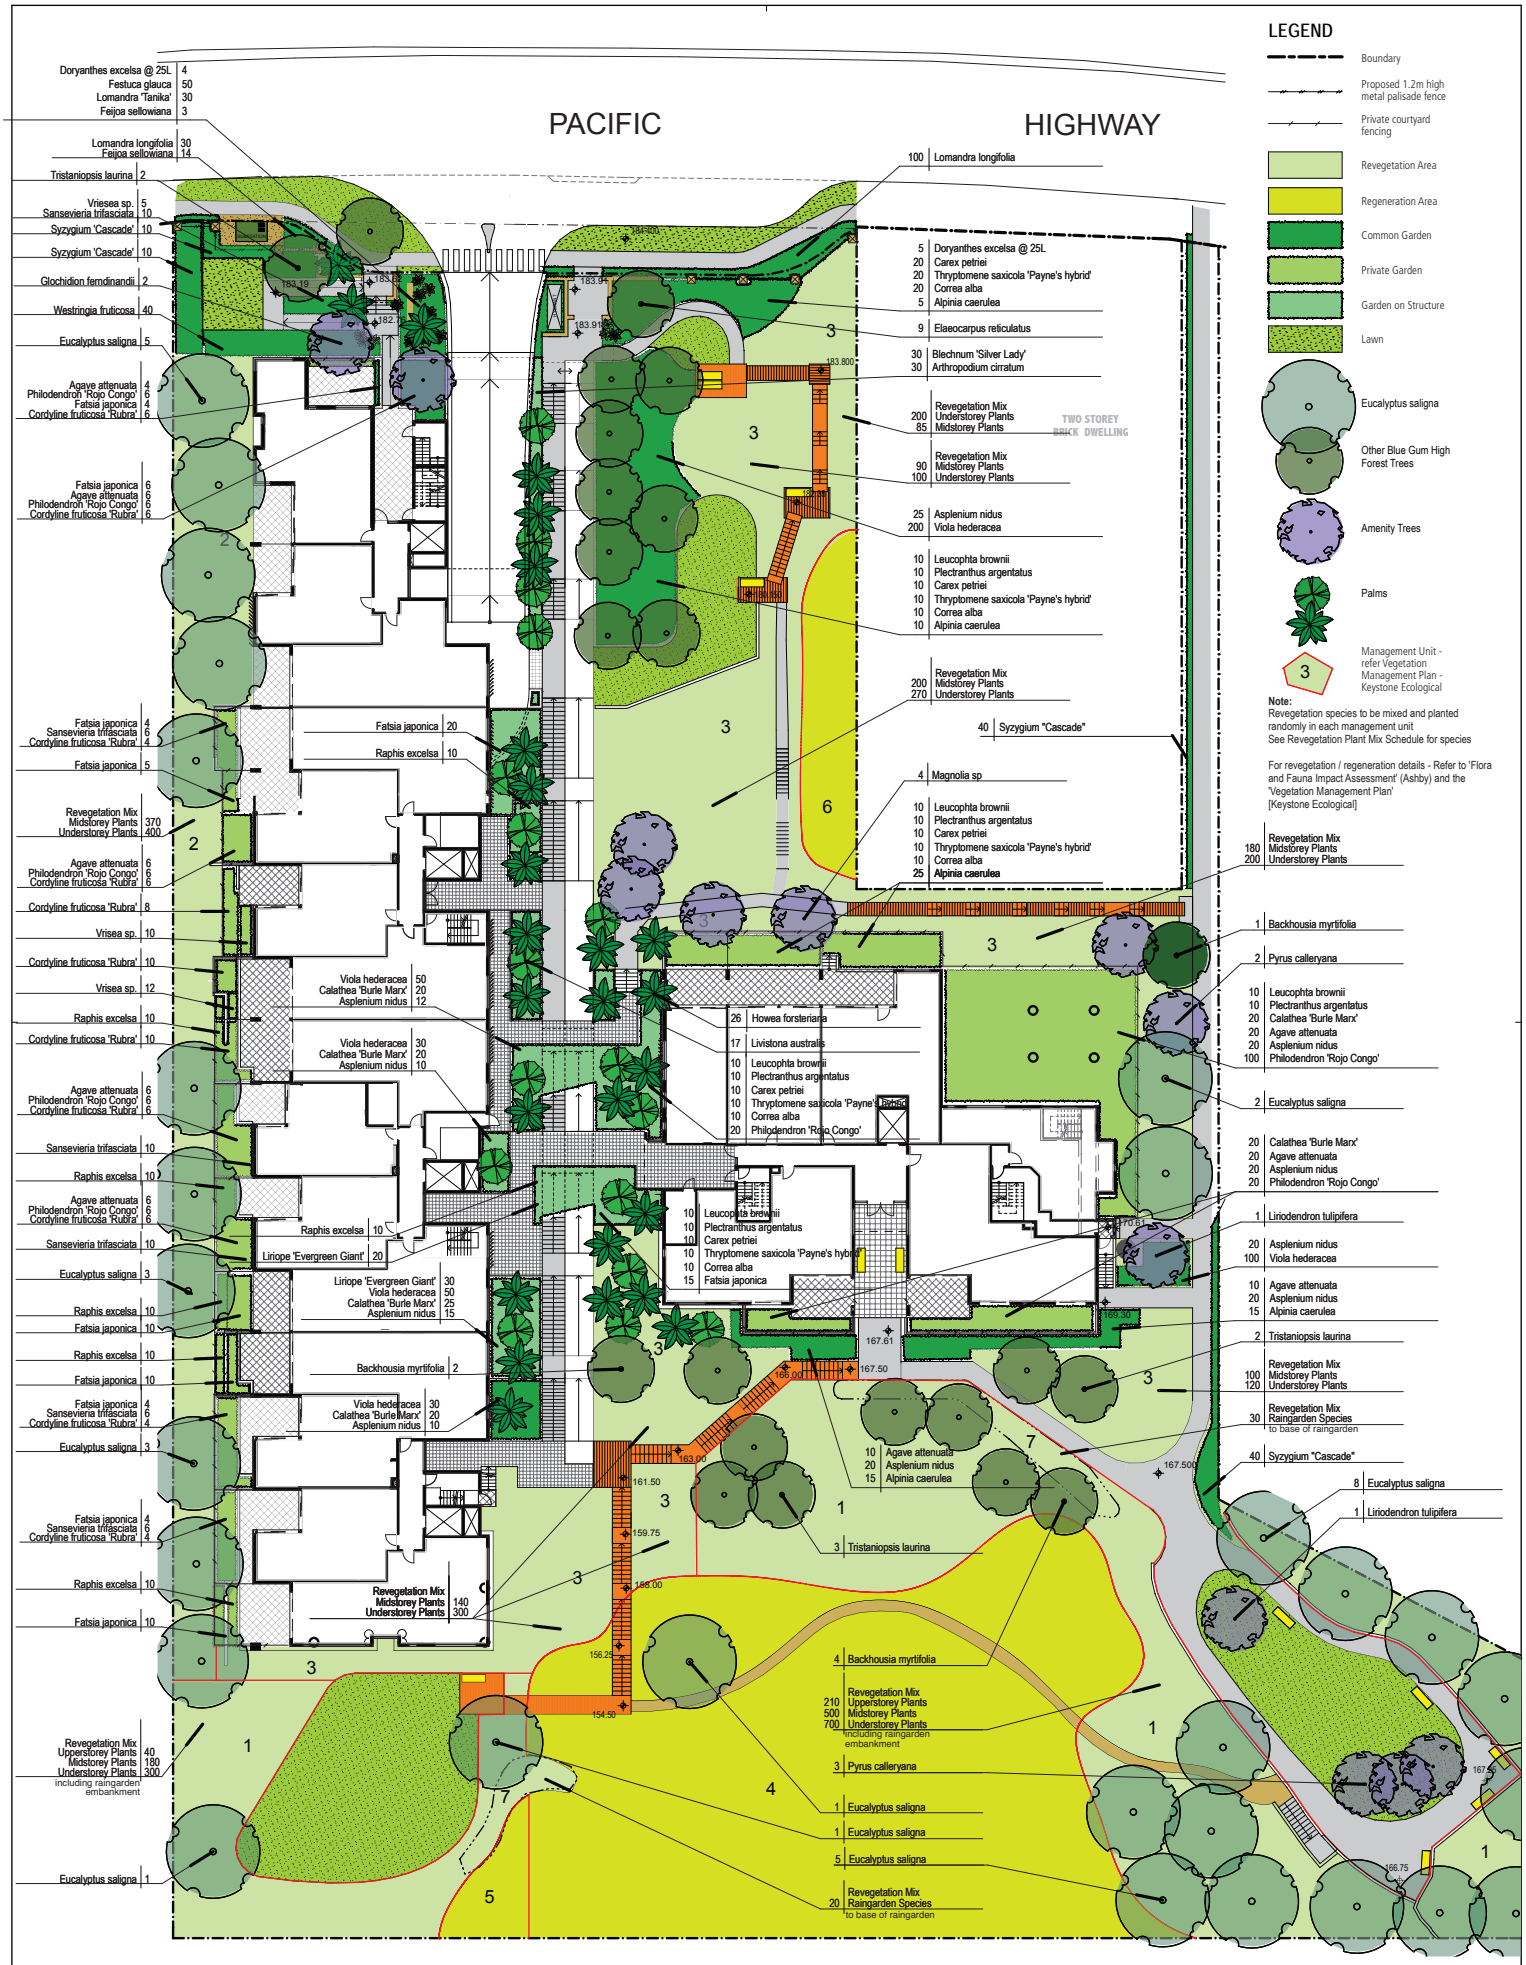

ARTERRA DESIGN PTY LTD ABN 40 069 552 610
SUITE 602 / 51 RAWSON STREET, EPPING, NSW 2121
P 02 9957 2466 F 02 9957 3977 W ARTERRA.COM.AU

MACKENZIE ARCHITECTS
architecture + strategic planning

REVISION	DESCRIPTION	DRAWN	DATE
A	For Development Application	DSO	04/09/2012

PROJECT & CLIENT
1444B-1454 Pacific Hwy, Turramurra
Clients Name

Project No : 11.02
Designed : DSO/NJM
Drawn : NJM
Scale : 1:200@A1 1:400@A3

DRAWING TITLE
Planting Plan Ground Level

DRAWING NUMBER L2-SD-02

REVISION

Plotted at : 1:48 PM 27/09/12