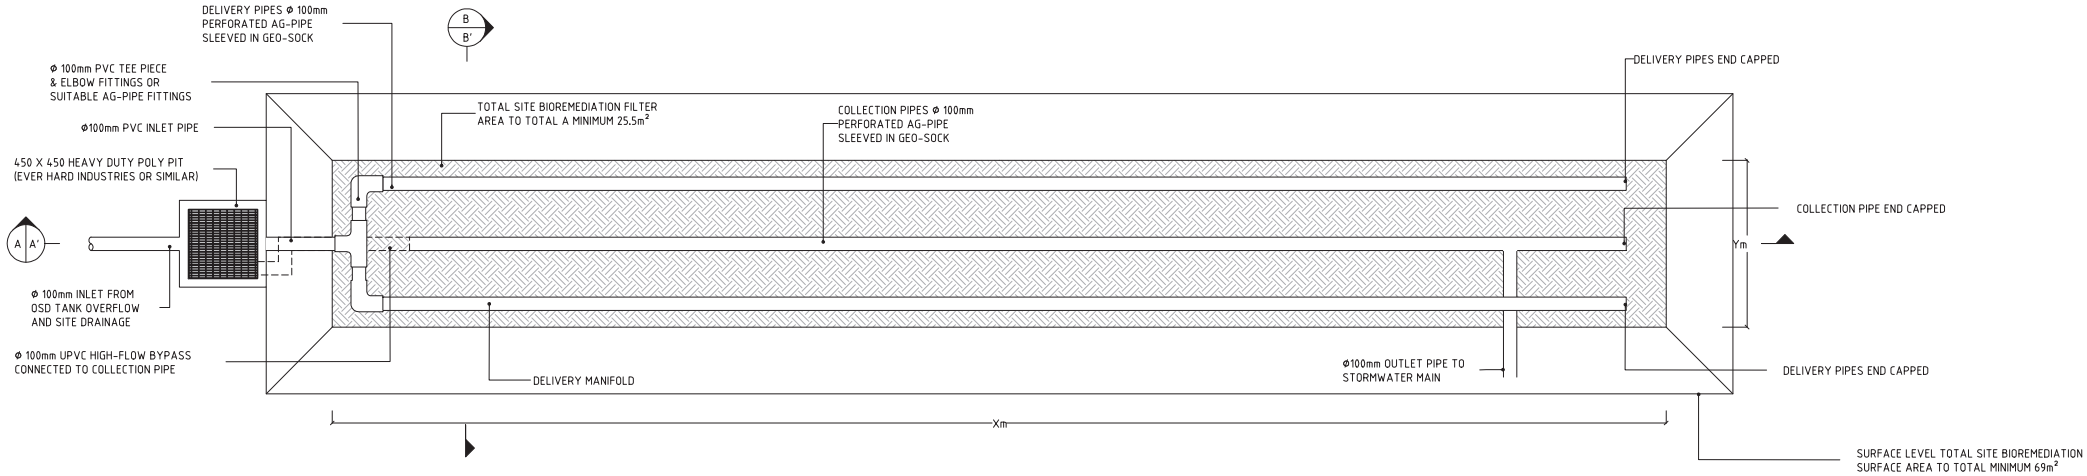

TYPICAL BIOREMEDIATION SWALE DETAIL - PLAN VIEW

HORIZONTAL SCALE 1:40 VERTICAL SCALE 1:40

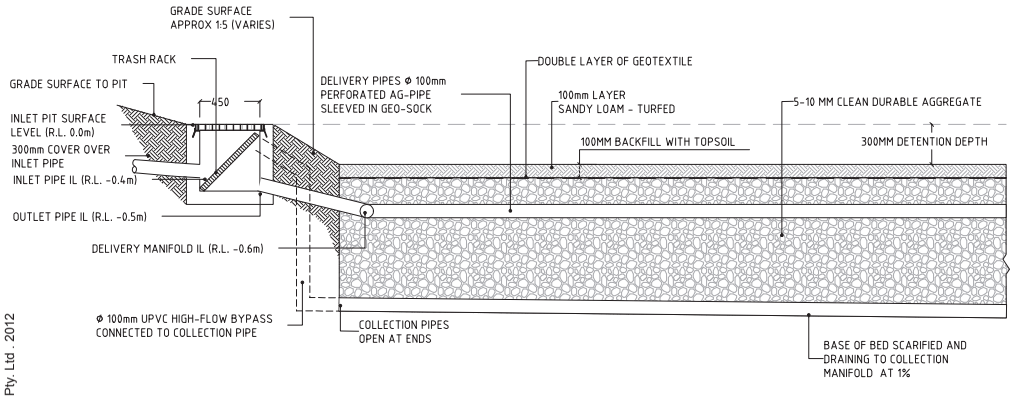

SECTION A-A'

HORIZONTAL SCALE 1:40 VERTICAL SCALE 1:40

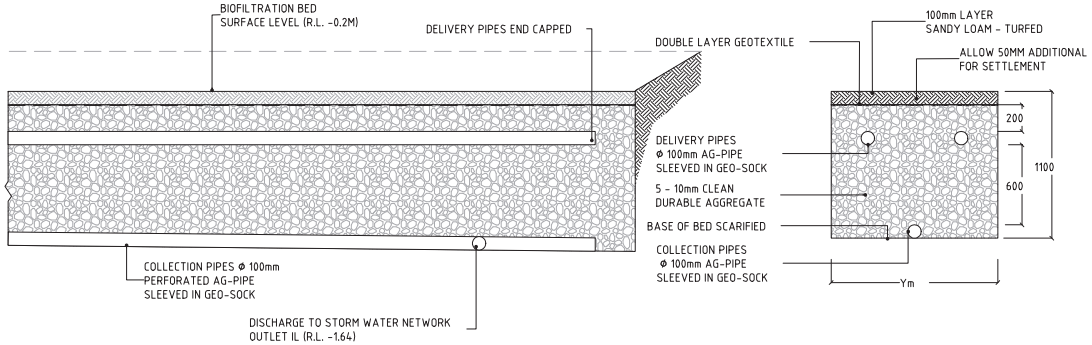

SECTION B-B'

HORIZONTAL SCALE 1:40 VERTICAL SCALE 1:40

(C) Copyright Martens & Associates Pty. Ltd. 2012

martens
6/37 Leighton Place
Hornsby, NSW 2077 Australia
Phone: (02) 9476 9999
Fax: (02) 9476 8767
Email: mail@martens.com.au
Internet: http://www.martens.com.au

MARTENS & ASSOCIATES PTY LTD
Sustainable Solutions
Environmental - Geotechnical - Civil
Hydraulic - Wastewater Engineers

CLIENT/ PROJECT
MACKENZIE ARCHITECTS / PACIFIC HWY TURRAMURRA

THIS PLAN MUST NOT BE USED FOR CONSTRUCTION UNLESS SIGNED AS APPROVED BY PRINCIPAL CERTIFYING AUTHORITY
All measurements in mm unless otherwise specified.

TITLE
CONCEPT STORMWATER MANAGEMENT AND SEDIMENT EROSION CONTROL PLAN SET
TYPICAL BIOREMEDIATION SWALE DETAILS

PROJECT MANAGER: GRAY TAYLOR
DRAWING NUMBER: P1002932JD08V02

DESIGNED:	DATUM:	SHEET
MGD	M R.L.	22
DRAWN: MGD	HORIZONTAL RATIO: 1:20 @ A1, 1:40 @ A3	OF 24 SHEETS
REVIEWED: GT	VERTICAL RATIO: 1:20 @ A1, 1:40 @ A3	PAPER SIZE: A1 / A3

REV.	DESCRIPTION	DATE	ISSUED
1	DRAFT PLAN SET	26.10.2011	GT
2	REVISED LAYOUT - AUGUST 2012	28.08.2012	GT