NBRS+PARTNERS

Legend

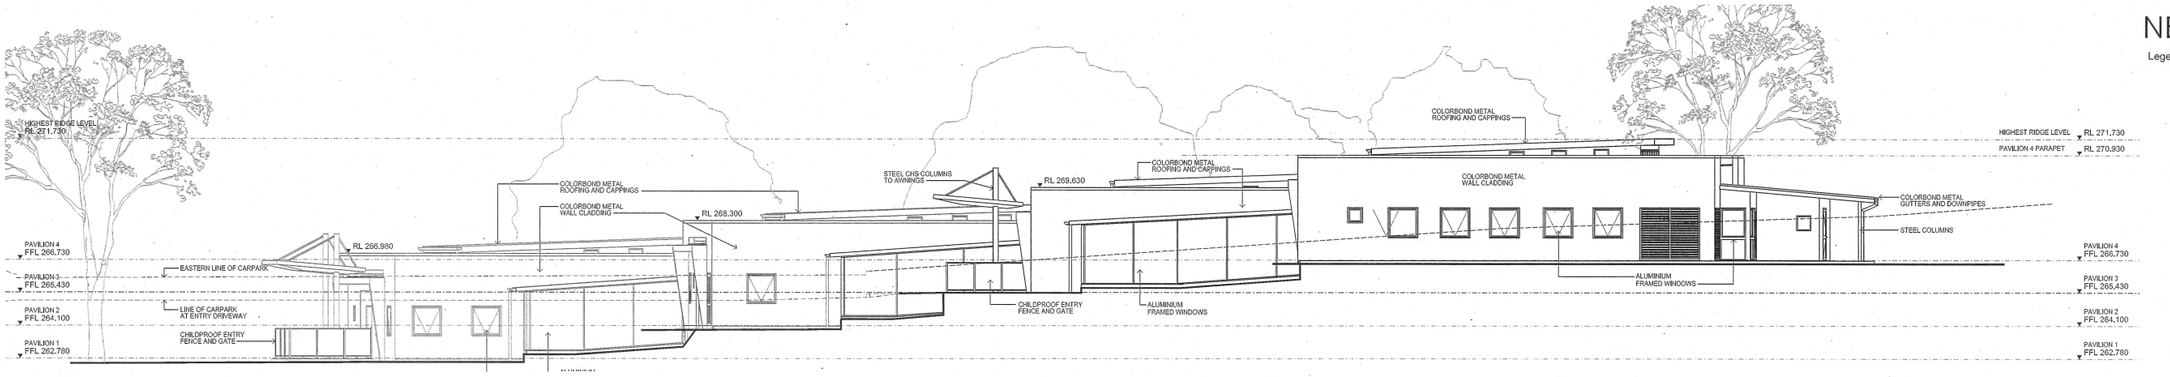


## 04 EAST ELEVATION
1:100

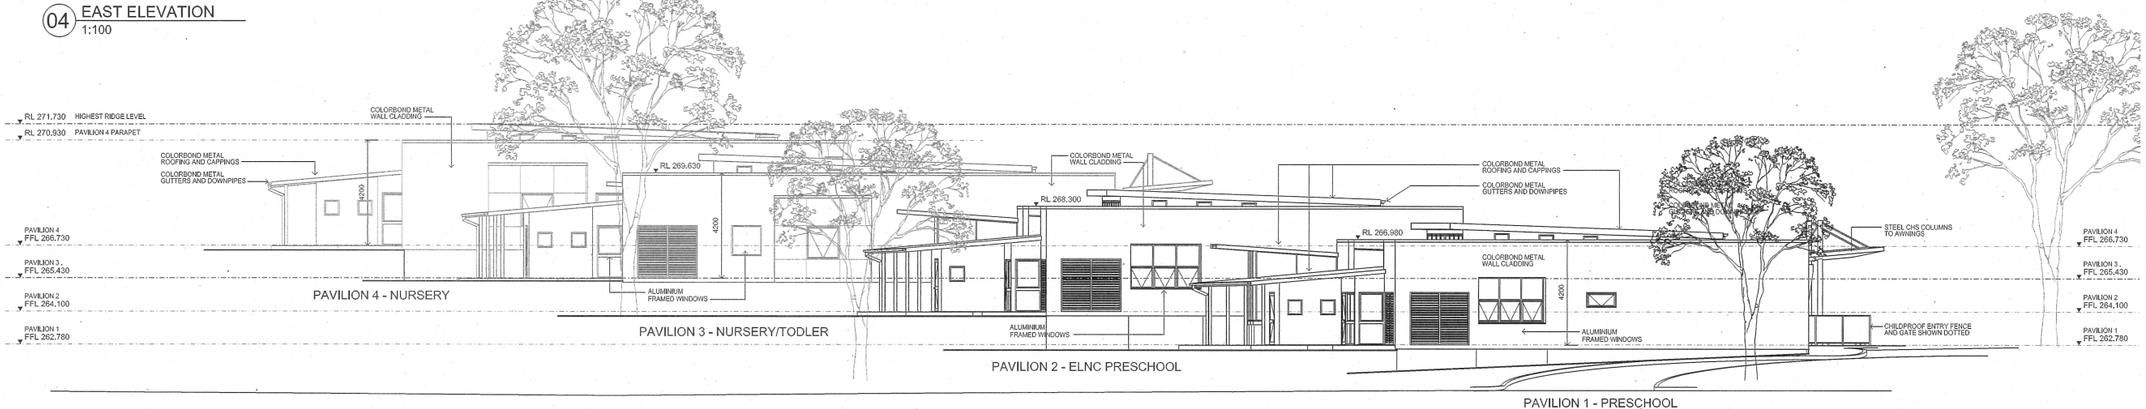


## 03 WEST ELEVATION TO NATHAN COBB DRIVE
1:100

## 02 NORTH ELEVATION
1:100

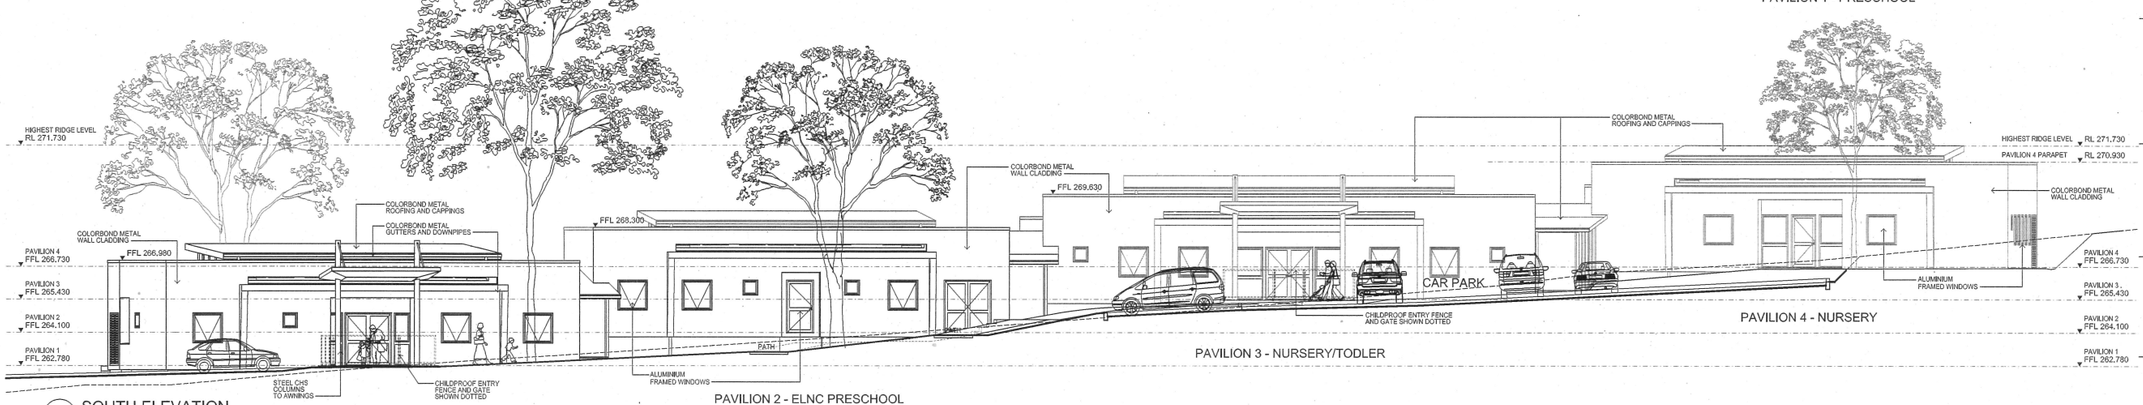


## 01 SOUTH ELEVATION
1:100

| No. | Date | Description | Chkd |
|---|---|---|---|
| A | 15/09/2011 | Issued for Development Application | GH |

### Issue

Document Review

| We have examined this document and note: | | Comment | Action | Initial |
|---|---|---|---|---|
| | 1 | * That it is in accordance with our requirements. | * Proceed. | |
| | 2a | * That it is in accordance with our requirements except as noted hereon | * Proceed with comments incorporated. | |
| | 2b | | * Amend and resubmit. | |
| | 3 | * That it is not in accordance with our requirements. | * Amend and resubmit. | |

* Cross out where not applicable.

This examination is not an approval of dimensions, quantities, calculations, statutory compliances or methods of manufacture; nor does it imply that all relevant information is necessarily shown on this document.


Structural & Civil Engineer
Mott MacDonald Hughes Trueman
52 Johnson Street, Wagga Wagga, NSW 2650 Australia
T: 61 2 69211677 F: 61 2 69217415
E: wagga@mottmac.com.au

Hydraulic Engineer
ADADRA BSG
558 Hume Street, Albury. NSW 2640 Australia
T: 61 2 6021 6822 F: 61 2 6021 6922
E: GaryT@drapro.com

Mechanical Engineer
ADADRA BSG
PO Box 809, Lavington. NSW 2641 Australia
T: 61 2 6021 4580 F: 61 2 6021 6922
E: daryIR@drapro.com

Electrical Engineer
ADADRA BSG
PO Box 809, Lavington. NSW 2641 Australia
T: 61 2 6021 6822 F: 61 2 6021 6922
E: Noel@adaconsulting.com.au

Landscape
SOMEWHERE
16 Fitzmaurice Street Wagga Wagga NSW 2650
T: 61 2 69310792 F: 61 2 69218388
E: somewhere@activ8.net.au

Architect
NBRS+PARTNERS
Level 3, 4 Glen Street, Milsons Point. NSW 2061 Australia
T: 61 2 9922 2344 F: 61 2 9922 1308
E: architects@nbrsap.com.au W: www.nbrsap.com.au


CAD File F:\Dgn-09\09098\09098-dr\PlotSheets\09098_DA004.sht


Any form of replication of this drawing in full or in part without the written permission of Noel Bell, Ridley Smith & Partners Pty Ltd constitutes an infringement of the copyright ABN 16 002 247 565 © 2011


Nominated Architects: Ridley Smith reg No.2268; Graham Thorburn reg No.5706 Geoffrey Deane reg No.3766; Andrew Duffin reg No.5602; Gary Hoddinott reg No.5266

Project & Client

Early Learning and Nurture Centre
at
CSU - Wagga Wagga Campus
for
Charles Sturt University

Drawing Title

Elevations

Date 15/09/2011
Scale 1:100 @ B1
0 1 2 3 4 5 6m

Drawing Reference
09098-DA004-A