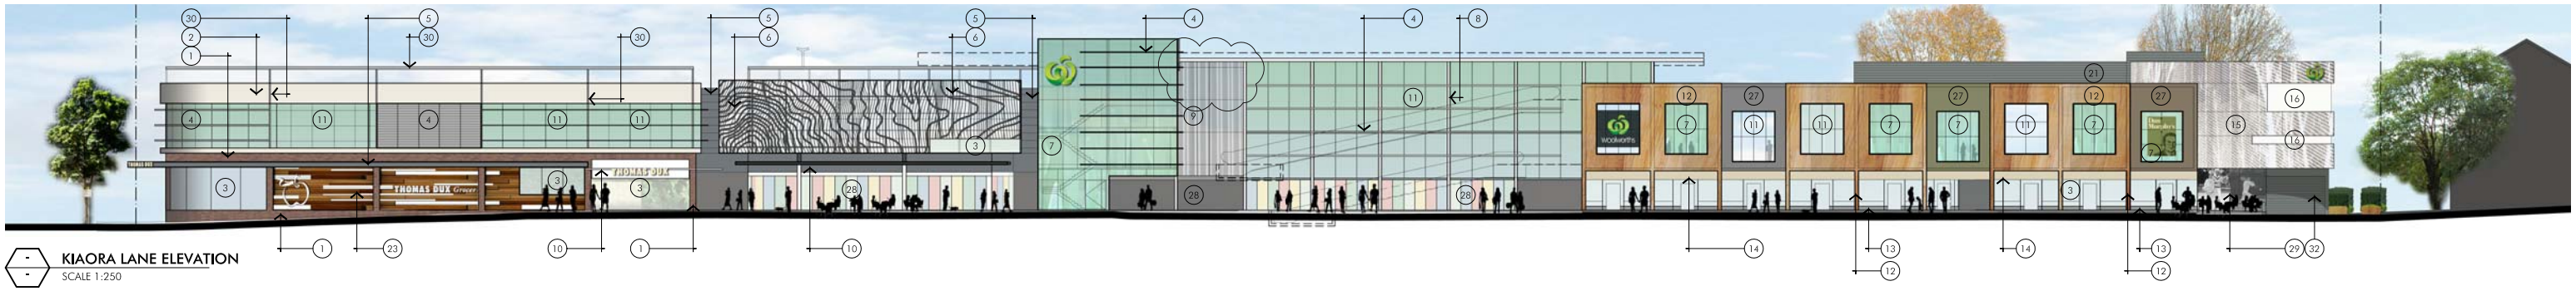

KIAORA LANE ELEVATION
SCALE 1:250

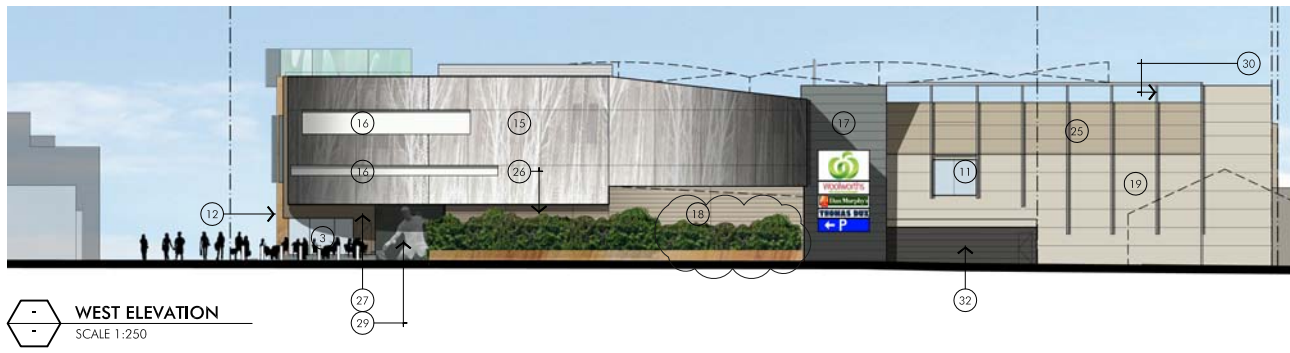

WEST ELEVATION
SCALE 1:250

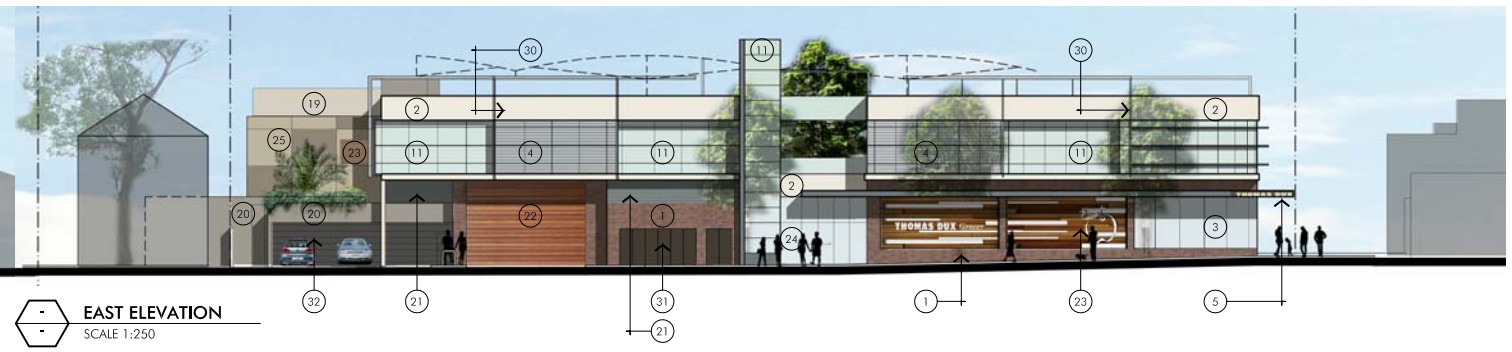

EAST ELEVATION
SCALE 1:250

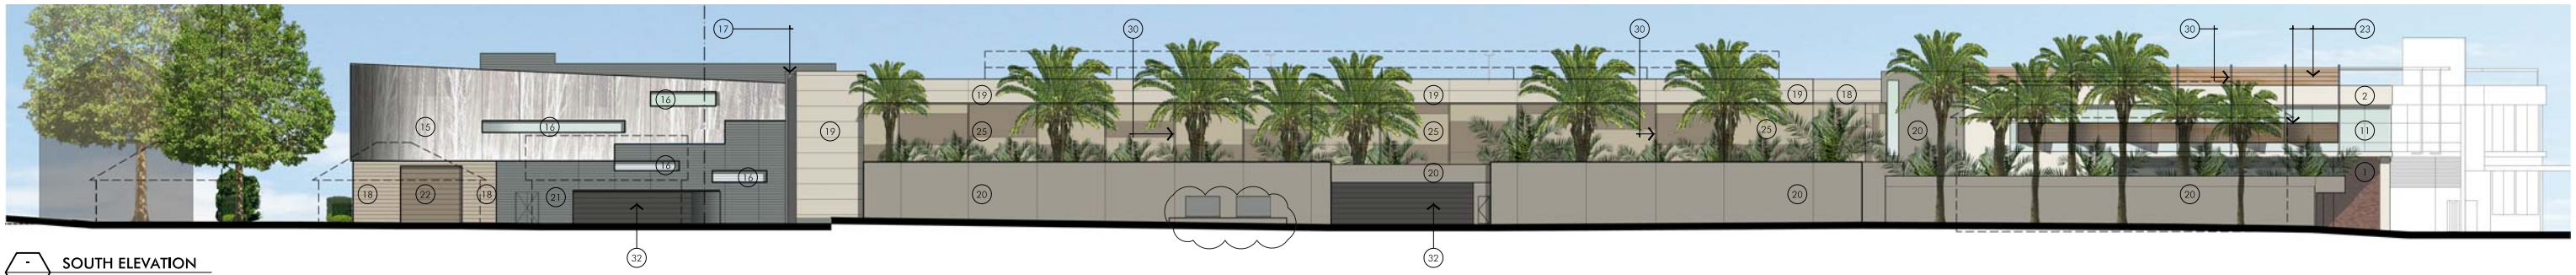

SOUTH ELEVATION
SCALE 1:250

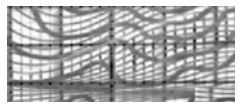

6 Aluminium feature graphic artwall screen

1 Selected Brickwork - Austral (Gertrudis Brown)

2 Render and Paint Finish - Dulux (Antique White)

3 Shopfront Glazing and door with anodised aluminium frames

4 Anodised aluminium sunshade-louvres, screens and feature blades

5 Composite metal cladding- colour grey metallic

7 Glazing with graphic inner layer

8 Expressive steel structure - Silver Metallic paint

9 Glass with graphic image

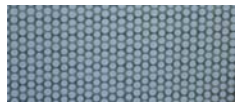

10 Opaque fritting to glass awning

11 Curtain wall glazing

12 Sandstone cladding

13 Granite skirting to retail tennancies

14 Canvas drop awning

15 Perforated aluminium screen with graphic - oak tree

16 Translucent polycarbonate panelling

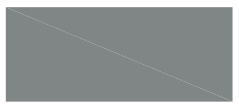

17 Painted precast and render type 1 - dulux (Simone Weil)

18 Painted precast and render type 2 - Dulux (Pale Earth)

19 Painted precast and render type 3 - Dulux (Tranquil Retreat)

20 Painted precast and render type 4 - Dulux (Flooded Gum)

21 Powdercoated aluminium louvres - dulux windspray

22 Selected timber panel - lift door

23 Recycled timber battens

24 Framless glass - entry glazing

25 Composite panelling blend
A. Mid Beige
B. Light Beige

26 Painted precast and render type 5 - dulux (Nile Clay)

27 Painted precast and render type 6 -
A. dulux (Tristan)
B. dulux (Simpson Surprise)
C. dulux (Army Issue)

28 Glass - Assorted Coloured Glazing

29 Davis Cup Mural
(Indicative Images)

30 Painted Steel Sunshade Structure/Vertical Elements - Dark Grey Metallic paint

31 Service Cupboard Doors - dulux (Jasper)

32 Carpark Roller Door
dulux (Charcoal Satin)

Client
Woollahra Municipal Council

Project
Kiaora Lands Redevelopment
New South Head Rd & Kiaora Lane
Double Bay, NSW

Issue	Description	Date
A	DRAFT DA	17.05.11
B	ISSUED FOR DA	12.10.11
C	ISSUED FOR DA	10.11.11
D	ISSUED FOR DA	06.02.12
E	ISSUED FOR SECTION 96	26.09.12

Title
Date
Number

1 Kiaora Road Mixed Use Development
Finishes Schedule

September 2012
Scale 1:250 @ A1, 1:500 @ A3

3109_DA_041-E

0 2.5m 5m
12.5m 25m

© copyright nettleton tribe partnership pty ltd

nettleton tribe
nettleton tribe partnership pty ltd ABN 58 161 683 122
117 willoughby road crows nest nsw 2065
t 02 9431 6431 f 02 9439 7474
sydney@nettletontribe.com.au www.nettletontribe.com.au

Sep 26, 2012 - 2:21 pm K:\3109\CADdata\Scripts - 96 - 26 Sep 2012\3109_DA_041-E.dwg