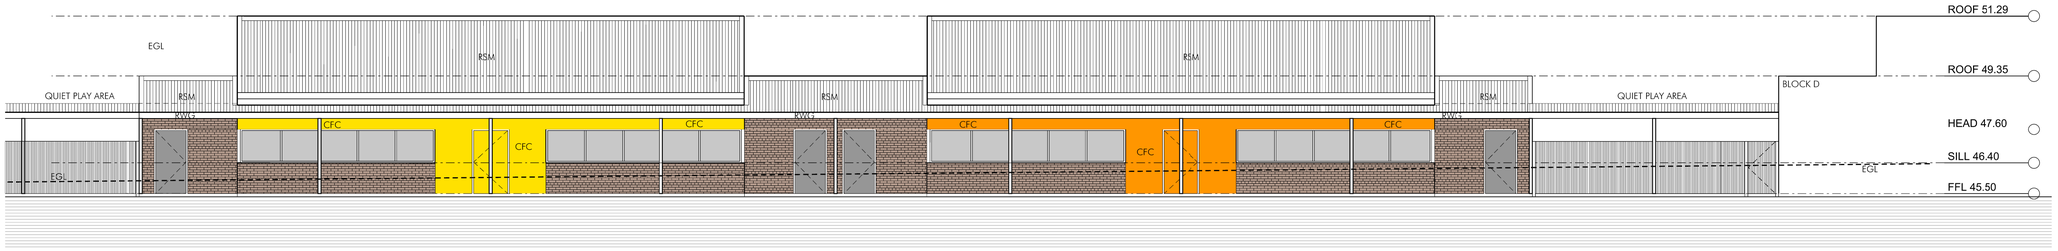

1 SOUTH EAST ELEVATION
1:100

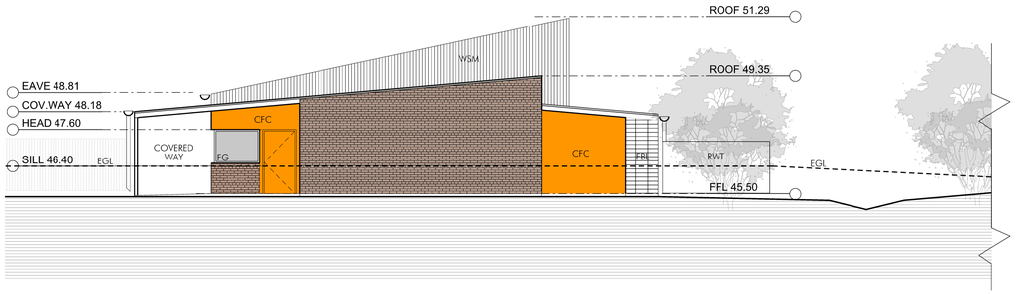

2 NORTH EAST ELEVATION
1:100

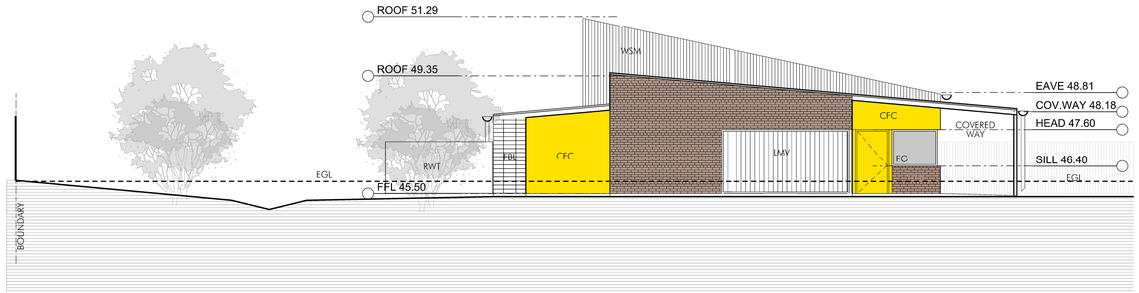

3 SOUTH WEST ELEVATION
1:100

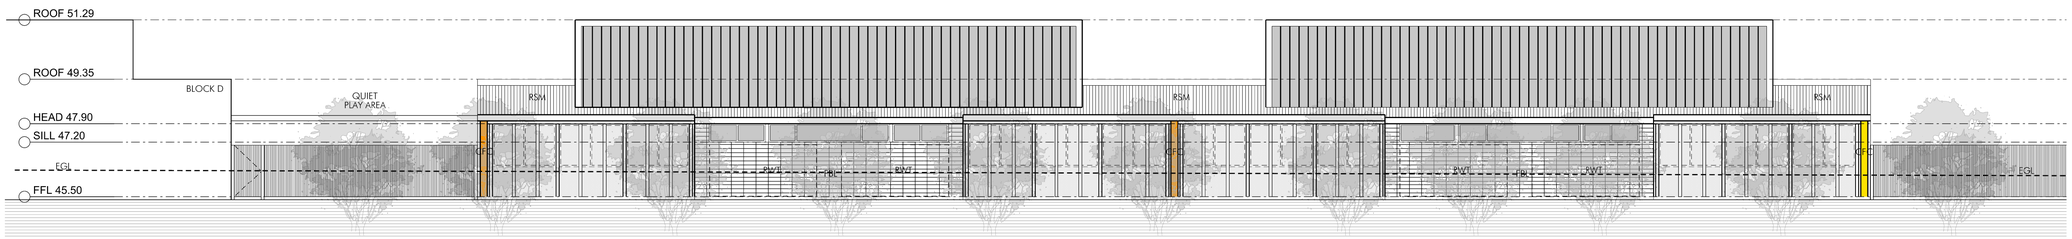

4 NORTH WEST ELEVATION
1:100

5 SECTION A-A
1:100

LEGEND

A/ C	AIR CONDITIONING UNIT
A WC	ACCESS TOILET
BR	BREAKOUT AREA
BU	BUILDING DOTTED UNDER
CFC	COMPRESSED FIBRE CEMENT
COLA	COVERED OUTDOOR LEARNING AREA
CP	CONCRETE PAVING
CP-A	CONCRETE PAVING - ASPHALTIC
CP-C	CONCRETE PAVING - COLOURED
CP-WA	CONCRETE PAVING - WASHED AGGREGATE
DP	DOWNPIPE
DPL	DOOR PANEL LIFT
EDB	ELECTRICAL DISTRIBUTION BOARD
EX	EXISTING
F1	POOL FENCE (1800mm HIGH)
F2	POOL FENCE (1200mm HIGH)
F-S	FENCING - SECURITY (2100mm HIGH)
FB	FACE BRICKWORK
FC	FIBRE CEMENT - PRE-FINISHED PANEL
FFL	FINISHED FLOOR LEVEL
FG	FIXED GLAZING
FP	FLAG POLE
GLS	GENERAL LEARNING SPACE
HB	HOMEBASE
L	LANDSCAPING
LMF	LOUVRES METAL FIXED
LMO	LOUVRES METAL OPERABLE
MSB	MAIN SWITCH BOARD
PAA	PRACTICAL ACTIVITIES AREA
RL	RELATIVE LEVEL
RSM	ROOF SHEET METAL
RSP	ROOF SHEET POLYCARBONATE
RWG	RAINWATER GUTTER
RWT	RAINWATER TANK
SFP	SOFTFALL PAVING
ST	STORE
SSH	SUN SHADING
TF	TURF
WBL	WALL BLOCKWORK
WC	TOILET
WCC	WALL COMPOSITE CLADDING
WFB	WALL FACE BRICK
WFG	WALL FIXED GLAZING
WSP	WALL SHEETING POLYCARBONATE
WSM	WALL SHEET METAL

REVISION

ISS	DATE	COMMENT
A	24.02.2012	DA SUBMISSION

STRUCTURAL
GOVERNMENT ARCHITECT'S OFFICE
T 9372 8200 F 9372 8222

ARCHITECTURAL
GOVERNMENT ARCHITECT'S OFFICE
T 9372 8315 F 9372 8399

ELECTRICAL
GOVERNMENT ARCHITECT'S OFFICE
T 9372 8111 F 9372 8144

LANDSCAPE
GOVERNMENT ARCHITECT'S OFFICE
T 9372 8428 F 9372 8444

MECHANICAL
GOVERNMENT ARCHITECT'S OFFICE
T 9372 8111 F 9372 8144

QUANTITY SURVEYOR
GOVERNMENT ARCHITECT'S OFFICE
T 9372 8415 F 9372 8444

HYDRAULIC
GOVERNMENT ARCHITECT'S OFFICE
T 9372 8202 F 9372 8277

PROJECT MANAGEMENT
PROJECT MANAGEMENT GROUP
T 9372 8558 F 9372 8556

NSW GOVERNMENT
Public Works
Government Architect's Office

A division of the Department of Finance and Services
MICHAEL COUTTS-TROTTER
Director General

PETER POULET
NSW Government Architect
Nominated Architect: ARN 5754
Level 18 McKell Building,
2-24 Rawson Place
Sydney NSW 2020
AUSTRALIA

DEC
DEPARTMENT OF EDUCATION AND COMMUNITIES

GEORGE BASS SCHOOL

DEVELOPMENT APPLICATION

BLOCK E ELEVATIONS & SECTIONS

PLAN RM NO	CONTRACT NUMBER
SCALES 1:100 @ A1	SHEET NO DA21
DESIGNED DK / PLOT DATE 24/02/2012	
DRAFTED DK / VERIFIED	REVISION A

G:\Projects\EDUC\Special\Bass_SSP\4_ds\arch\Bass_SSP_DA21-elevations-E-100.pln 24/02/2012 7:52:51 AM $NODE$ Singlet

A1 0 10 20 30 40 50 60 70 80 90 100 USE FIGURED DIMENSIONS IN PREFERENCE TO SCALING CHECK ALL DIMENSIONS ON SITE 200MM 300MM ON ORIGINAL

© CROWN COPYRIGHT NSW MINISTER FOR COMMERCE