LUDDENHAM MEMORIAL PARK LANDSCAPE MASTERPLAN

KEY

GENERAL				PLANTING TYPE			BURIAL TYPE		BUILDINGS	
	SITE BOUNDARY		STORM WATER TREATMENT MEASURE	A		ROADSIDE AVENUE		BELOW GROUND BURIALS - LAWN BURIALS - MONUMENTAL GRAVES	1	ADMINISTRATION / FUNCTION
	ENTRY GATE & LANDSCAPED ENTRY WALLS		SUB SURFACE IRRIGATION AREA	B		REFLECTION GARDEN		ABOVE GROUND BURIALS	2	CAFÉ / FLORIST
85.00	CONTOURS			C		VEGETATION TO BUFFER ZONES - OPEN WOODLAND WITH SMALL SHRUBS, GRASSES AND GROUNDCOVERS		MEMORIAL PLAQUES	3	CREMOTORIUM
	EXISTING DAMS			D		VEGETATION TO OVERLAND FLOW AND OPEN GRASSLAND AREAS - GRASSES AND GROUNDCOVERS WITH SOME TREES		INDIVIDUAL TOMBS	4	CHAPELS
	NATURAL OVERLAND FLOW			E		VEGETATION TO WETLAND / DAM EDGES		COLUMBRIANS	5	NEIGHBOURING BUILDINGS
	DRIVEWAY / CARPARK			F		LANDMARK TREES			6	CARETAKERS SHED
	PATH			G		TREES IN PAVING TO BUILDINGS 1 & 2				

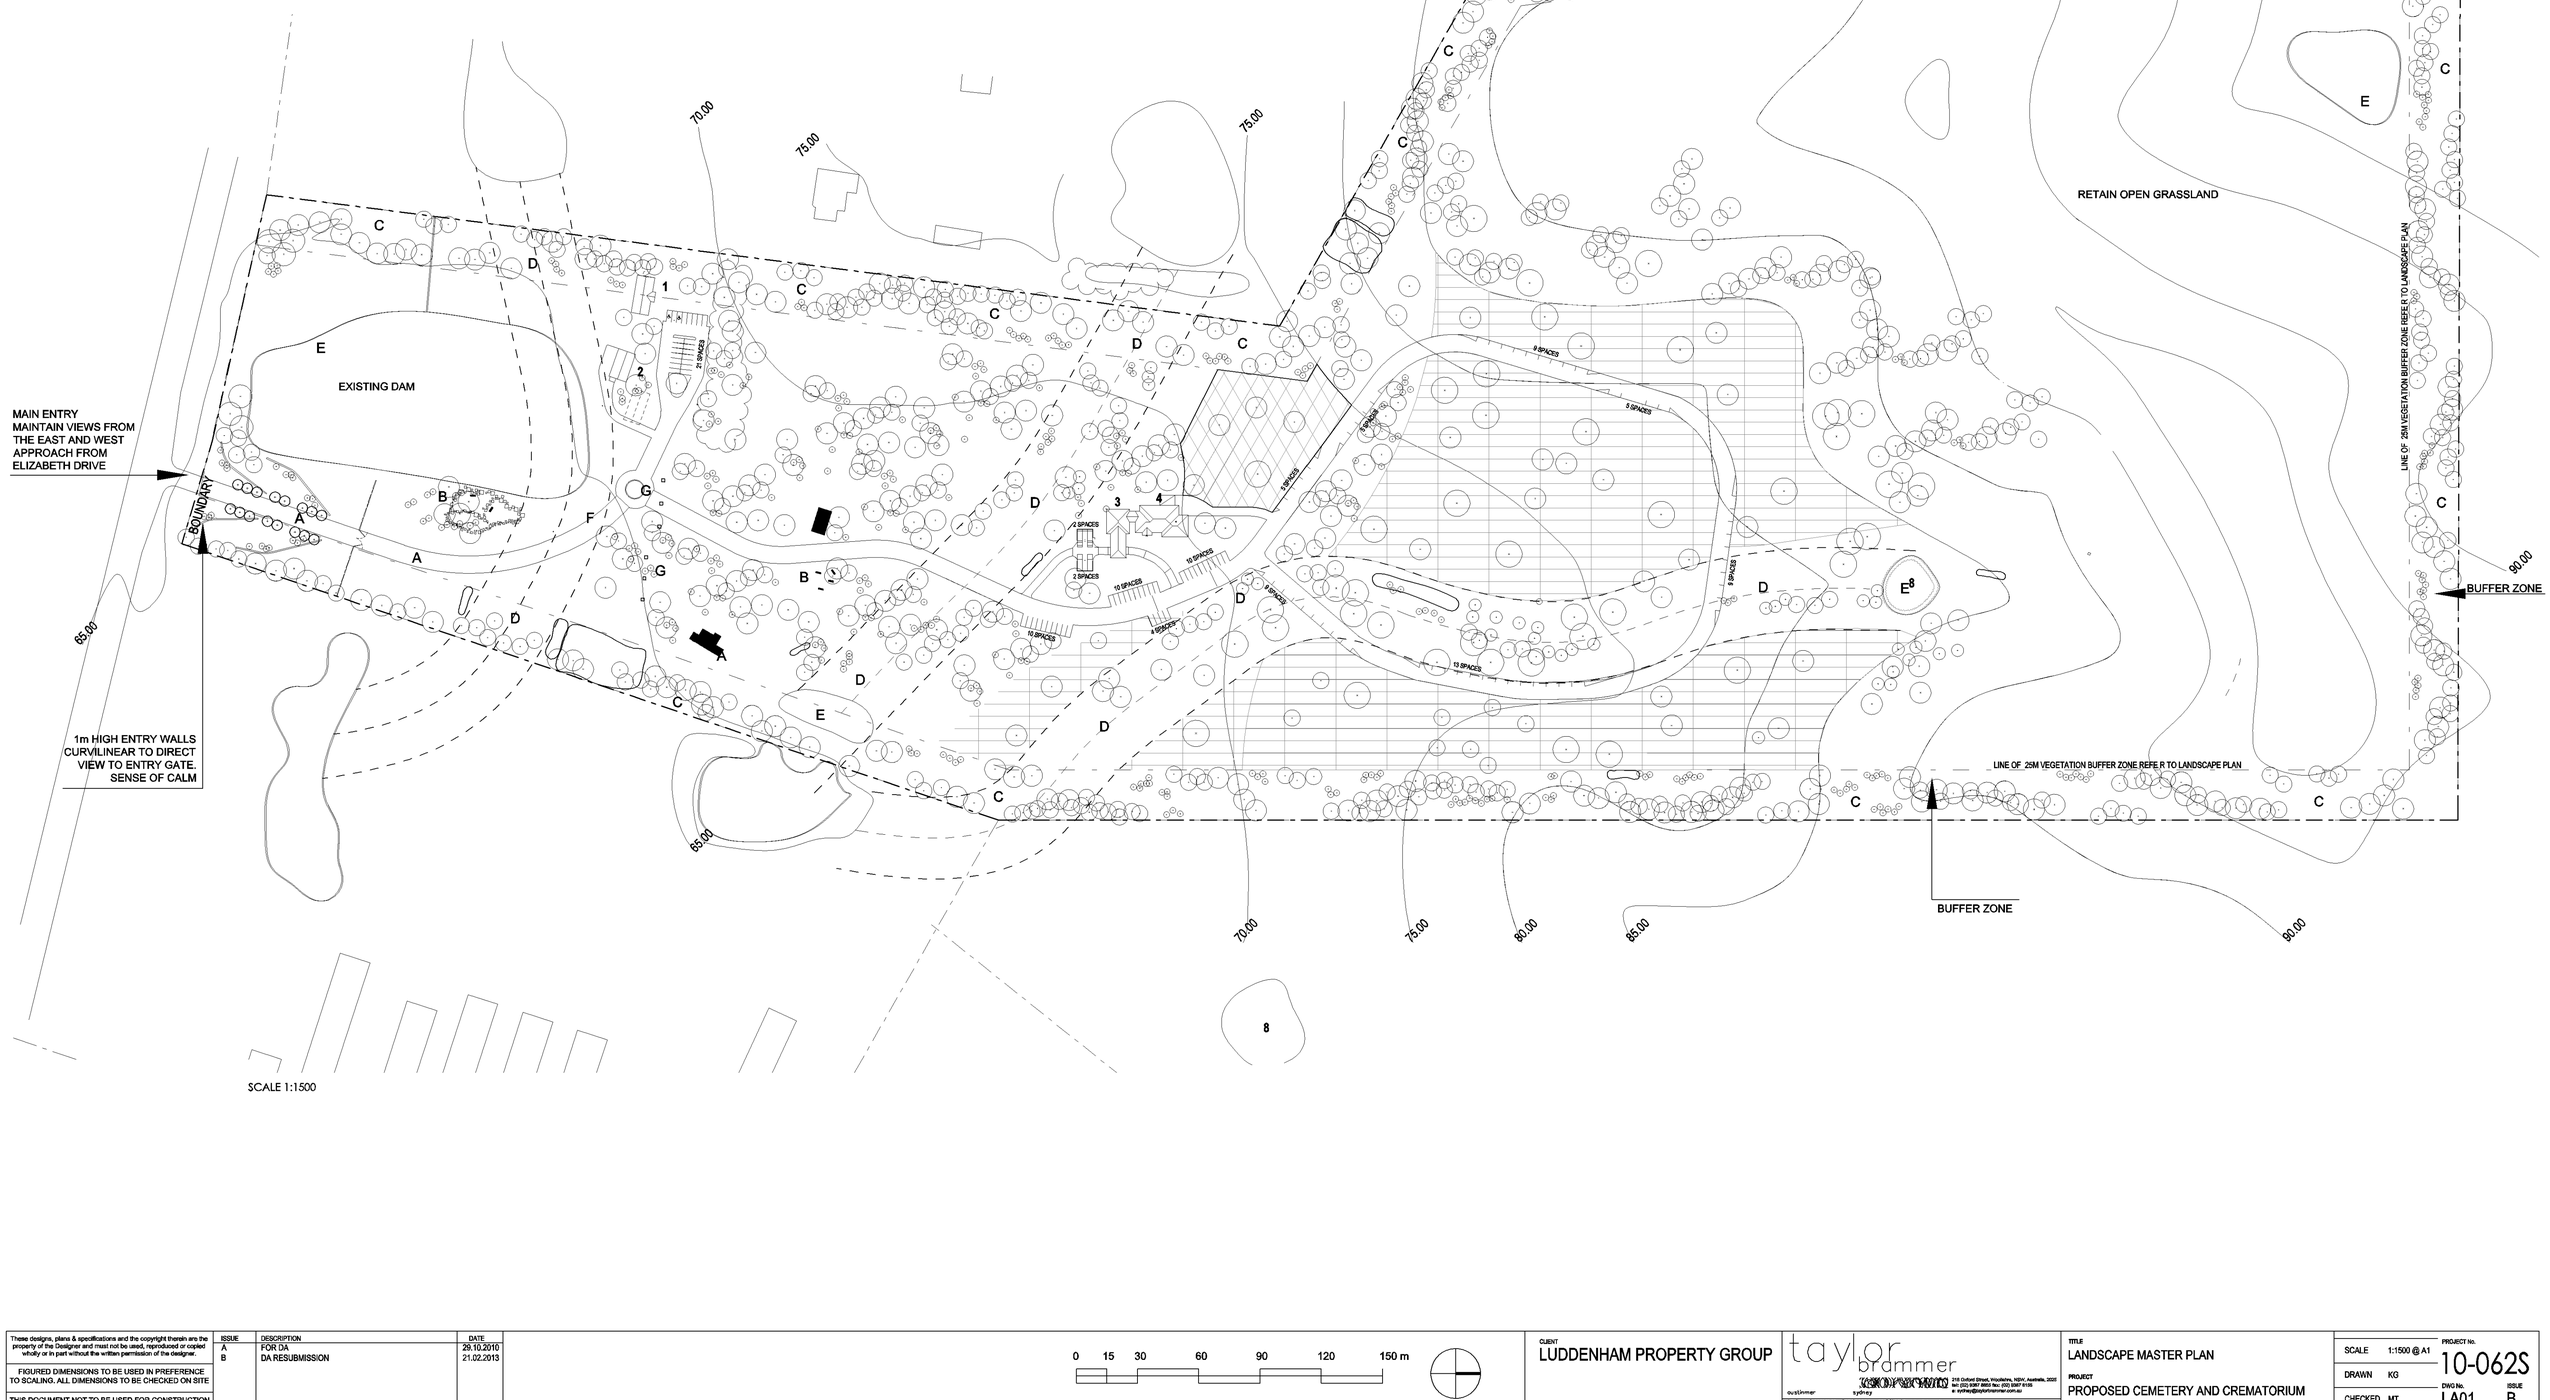

SCALE 1:1500

These designs, plans & specifications and the copyright therein are the property of the Designer and must not be used, reproduced or copied wholly or in part without the written permission of the designer.

FIGURED DIMENSIONS TO BE USED IN PREFERENCE TO SCALING. ALL DIMENSIONS TO BE CHECKED ON SITE

THIS DOCUMENT NOT TO BE USED FOR CONSTRUCTION UNLESS SIGNED & ISSUED FOR CONSTRUCTION

ISSUE	DESCRIPTION	DATE
A	FOR DA	29.10.2010
B	DA RESUBMISSION	21.02.2013

0 15 30 60 90 120 150 m

CLIENT
LUDDENHAM PROPERTY GROUP

taylor brammer landscape architects pty ltd abn
sydney
219 Oxford Street Woollahra, NSW, Australia, 2025
tel (02) 9387 8855 fax (02) 9387 8155
e sydney@taylorbrammer.com.au

TITLE
LANDSCAPE MASTER PLAN

PROJECT
PROPOSED CEMETERY AND CREMATORIUM
2207 - 2223 ELIZABETH DRIVE LUDDENHAM

SCALE	1:1500 @ A1	PROJECT No.	10-062S
DRAWN	KG	DWG No.	LA01
CHECKED	MT	ISSUE	B