SCREENING SHRUBS TO BASE OF BUILDING TO SOFTEN EDGE

LANDSCAPE WALL TO APARTMENT ENTRY TO TRANSITION LANDSCAPE LEVELS. FLUSH PLANTER ADJACENT FOOTPATH TO SOFTEN EDGE

SMALL FEATURE TREES TO TERRACE FRONTAGES WITH NATIVE GARDEN PLANTING UNDERSTOREY

SCREENING FENCE TO PRIVATE TERRACE FRONT COURTYARDS

SHARED PATH ENTRIES TO TERRACES TO REDUCE HARDSCAPE, MAXIMISE MASS OF SCREEN AND FRONTAGE PLANTING AND ENCOURAGE INTERACTION

LANDSCAPE WALL TO APARTMENT ENTRY TO TRANSITION LANDSCAPE LEVELS. FLUSH PLANTER ADJACENT FOOTPATH TO SOFTEN EDGE

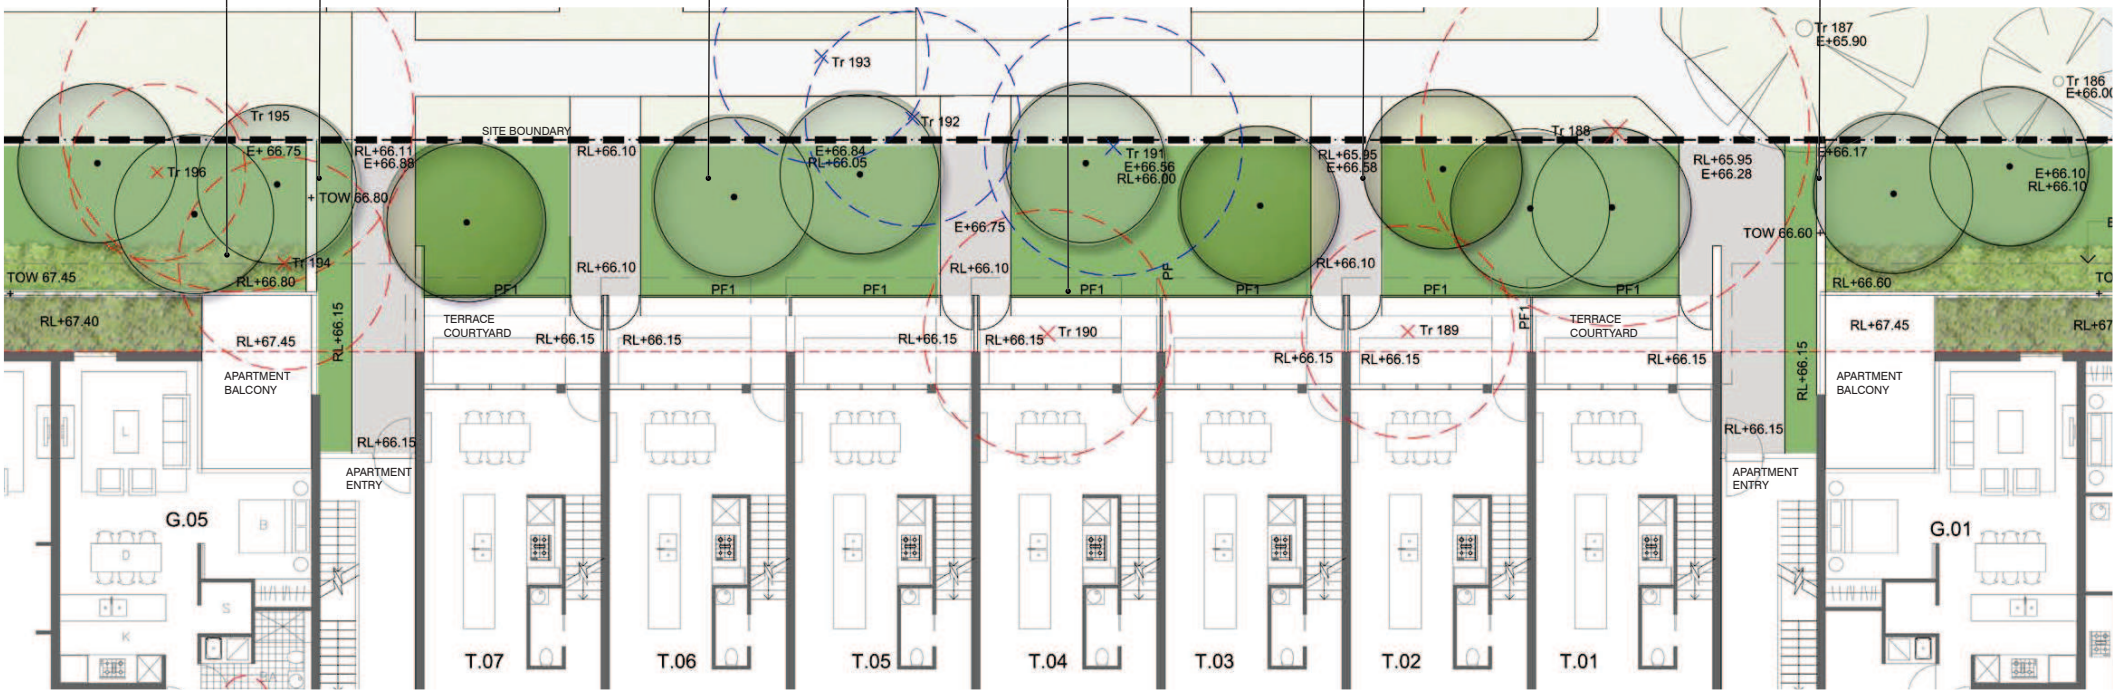

TREE PLANTING WITH ORNAMENTAL NATIVE UNDERSTOREY TO ADD CHARACTER AND SEPARATION BETWEEN PRIVATE / PUBLIC AREAS

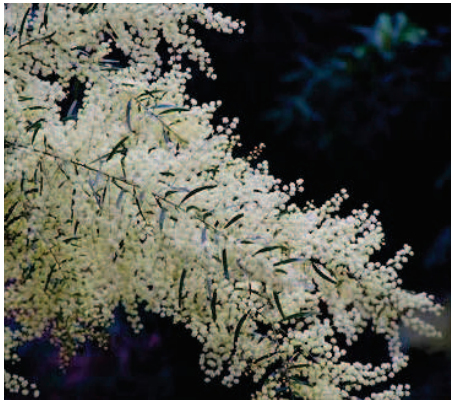

FEATURE TREE PLANTING TO CONSIST OF SMALLER NATIVE SPECIES WITH SCULPTURAL FORMS AND ATTRACTIVE FLORAL DISPLAYS

BATESSMART

turf landscape architecture & urban design

Project
LANDSCAPE DA - PRECINCT 1A
100 ETON ROAD, LINDFIELD

Page Title
PRIVATE / PUBLIC OPEN SPACE INTERFACE

Scale
1:150 @ A3

Drawing No.
P1A-DA-L-6

Date
06-09-12

Revision no.
B