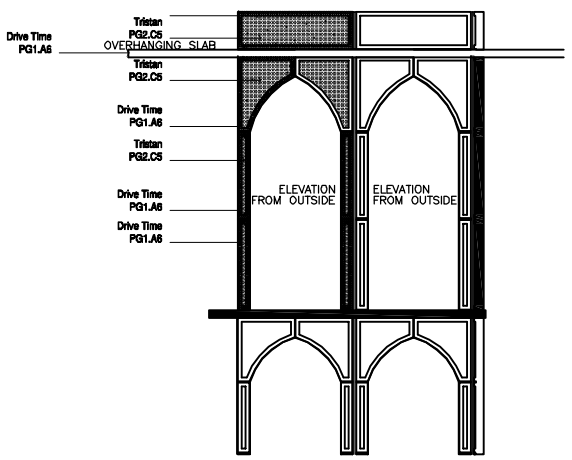

TYPICAL ARCH DETAIL
SCALE 1:100

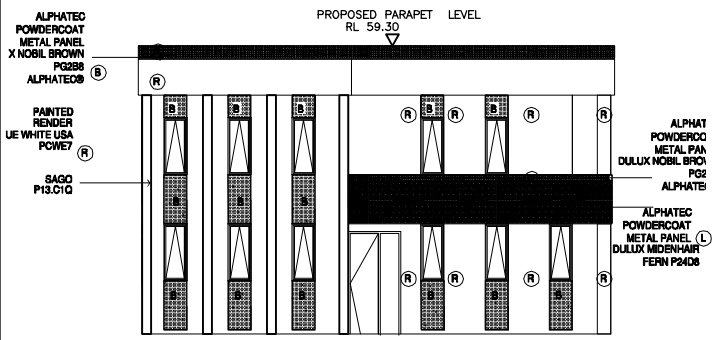

SCALE 1:100

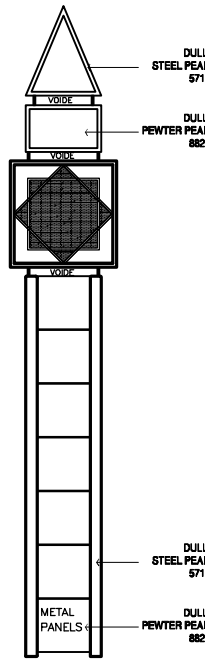

MENARET DETAIL
SCALE 1:100

PAINTED
RENDER
Tristan
PG2.C5

PAINTED
RENDER
Drive Time
PG1.A6

PAINTED
RENDER
SAGO QUATER STR
P13.C1Q

PAINTED
RENDER
ANTIQUE WHITE USA
PG296

MAIDENHAIR
FERN
P24D8Gloss
ALPHATEC

NOBIL
BROWN
PG288Gloss
ALPHATEC

Steel Pearl
57127 Satin
PRECIOUS® PEARLS

Pewter Pearl
88202 Satin
PRECIOUS® PEARLS

SCHEDULE OF COLOURS

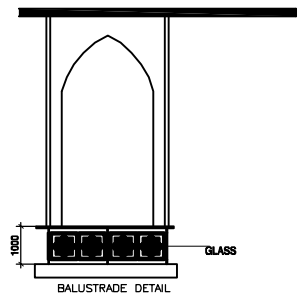

BALUSTRADE DETAIL
SCALE 1:100

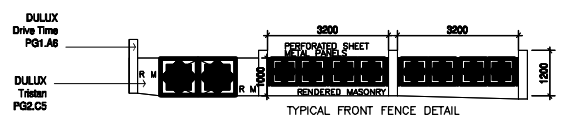

TYPICAL FRONT FENCE DETAIL
SCALE 1:100

Project no: 20102
Sheet No: DA-11A

Issues	Amendments	Initials	Date
-	DA ISSUE FOR COUNCIL SUBMISSION	JH	27-08-2012
A	DA ISSUE A COUNCIL LETTER DATED 15 November 2012	JH	15-02-2017

Legend
- 110mm, thick timber wall.
- 110mm, thick brick wall.
- 230mm, thick brick wall.
- 250mm, thick brick veneer wall
- 270mm, thick double brick wall.
- 200mm, concrete wall.

General notes
* All dimensions in millimetres unless show otherwise.
* Drawings are not to be scaled, work to figured dimensions.
* All dimensions are to be checked onsite prior to construction.
* Any discrepancies are to be reported to the architect prior to proceeding with any more work.
* Drawings to be read in conjunction with the Specifications and Engineers drawings.

* Head heights of all doors and windows to be 2100 mm.
* Unless specified, the windows are to be centered with the internal wall.
* All workmanship and materials shall comply with all the relevant codes, ordinances, Australian standards and manufacturers instructions.

COPYRIGHT
Millennium Design Consultants Pty. Ltd. is the owner of the copyright pertaining to these plans, drawings, and specifications. The design and details shown on these drawings may not be reproduced in whole or in part without the written permission of Millennium Design Consultants Pty. Ltd. with whose the copy right resides.

Millennium Design Consultants Pty. Ltd.
Nominated Registered Architect: J. Hibri Reg. No. 6757
42 Dolphin Crescent
Avalon Beach
NSW 2107
Telephone: +61 2 9974 5007
Fax : +61 2 9974 5004
Mobile: +61 0411 333 293
email: mdc@millenniumdesign.com.au

Client: THE UNITED ARAB MOSLEM ASSOCIATION
Project: ANZAC STREET CULTURAL CENTRE
Location: 31-35 ANZAC STREET - GREENACRE

Sheet Title: EXTERNAL FINISHES & DETAILS

Scale	1:200 or as shown	Drawn by	Initials
Date	__-__-2011	Checked by	Jamal Hibri.

Sheet No: DA-11A
Project no: 20102