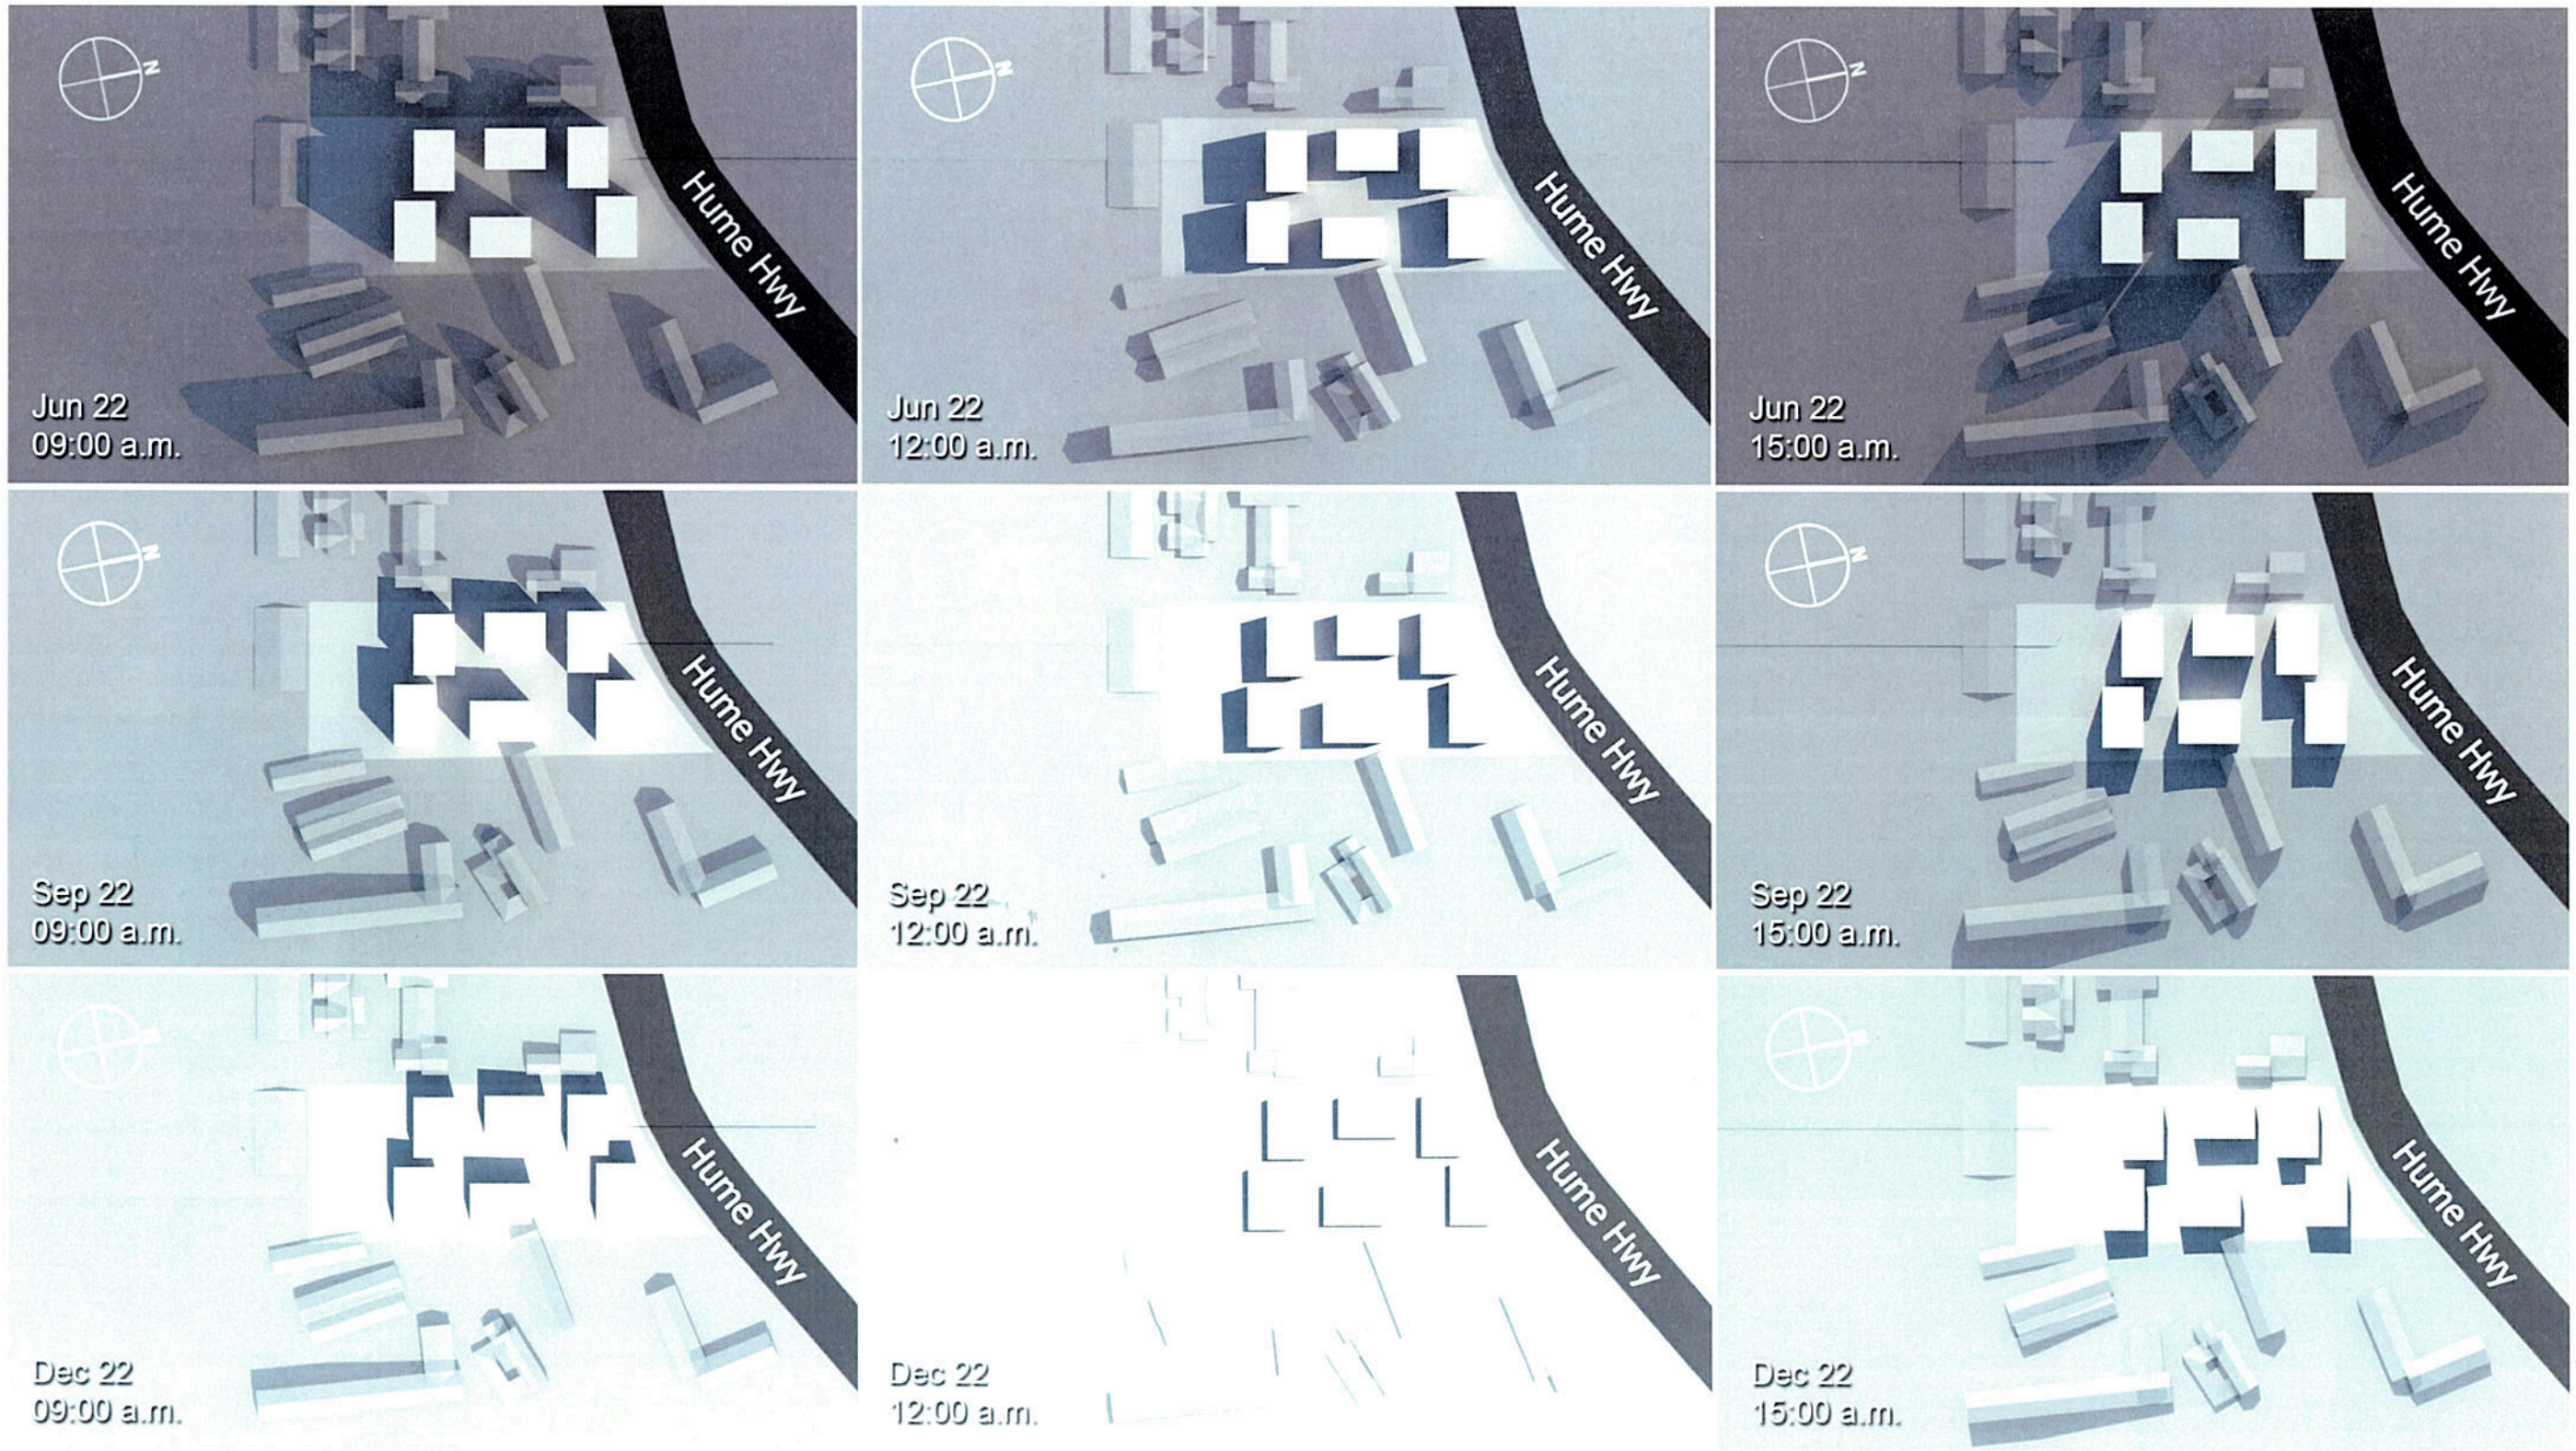

DCP INDICATIVE CONCEPT PLAN SHADOW DIAGRAMS

Rev.	Description	By	Date
A	DA SUBMISSION	SN	26-06-12

Disclaimer

"THESE DRAWINGS ARE PRELIMINARY DRAWINGS AND ARE SUBJECT TO CHANGE WITHOUT NOTICE DURING THE COURSE OF THE PROPOSED DEVELOPMENT AND IN CONSULTATION WITH COUNCIL. SUBMISSION OF THE DRAWINGS FOR DA DOES NOT CONSTITUTE A SUPPLIED DESIGN SUITABLE FOR CONSTRUCTION. THE DRAWINGS ARE NOT FOR CONSTRUCTION AND CONTRACTORS MUST NOT PRICE DRAWINGS ARE FINAL FOR THAT THE PROPOSED DEVELOPMENT WILL TAKE PLACE IN ACCORDANCE WITH THESE DRAWINGS."

BEFORE CARRYING OUT ANY WORK ENSURE THAT THE DRAWINGS USED CARRY THE LATEST AMENDMENT No.

Notes

DRAWINGS MADE TO A LARGER SCALE AND THOSE SHOWING PARTICULAR DETAIL OF WORKS SHALL TAKE PRECEDENCE OVER DRAWINGS MADE TO A SMALLER SCALE AND FOR MORE GENERAL PURPOSES

WHERE ANY DISCREPANCY EXISTS BETWEEN FIGURED AND SCALED DIMENSIONS, THE FIGURED DIMENSIONS SHALL PREVAIL

BUILDER TO CHECK ALL SITE DIMENSIONS PRIOR TO FABRICATION OF ATTIBUTS

THESE DOCUMENTS AND ANY WORKS EXECUTED AS A RESULT OF THESE DOCUMENTS SHALL BE SUBJECT TO THE COPYRIGHT CONDITIONS SET OUT IN THE CONDITIONS OF ENGAGEMENT ©

Consultants

Client

STATEWIDE PLANNING PTY LTD
5-7 CHARLES STREET
PARRAMATTA NSW 2150

Architects

tony owen ptnrs

Project

351 HUME HIGHWAY
APARTMENTS

Project address

351 HUME HIGHWAY,
BANKSTOWN

Key plan

Scale NTS

Date SEP

Drawing title

DCP INDICATIVE CONCEPT
PLAN SHADOW DIAGRAMS

Project no. 669

Drawing no. A 404

Rev. A

Drawn SN

Drawing status

FOR APPROVAL