ELEVATIONS 1:200
SOUTH STREETSCAPE TO WATTLE STREET

ELEVATIONS 1:200
EAST STREETSCAPE TO INTERNAL ROAD 1

ELEVATIONS 1:200
WEST ELEVATIONS TO NEIGHBOURING BOUNDARY

ELEVATIONS 1:200
WEST STREETSCAPE TO INTERNAL ROAD 1

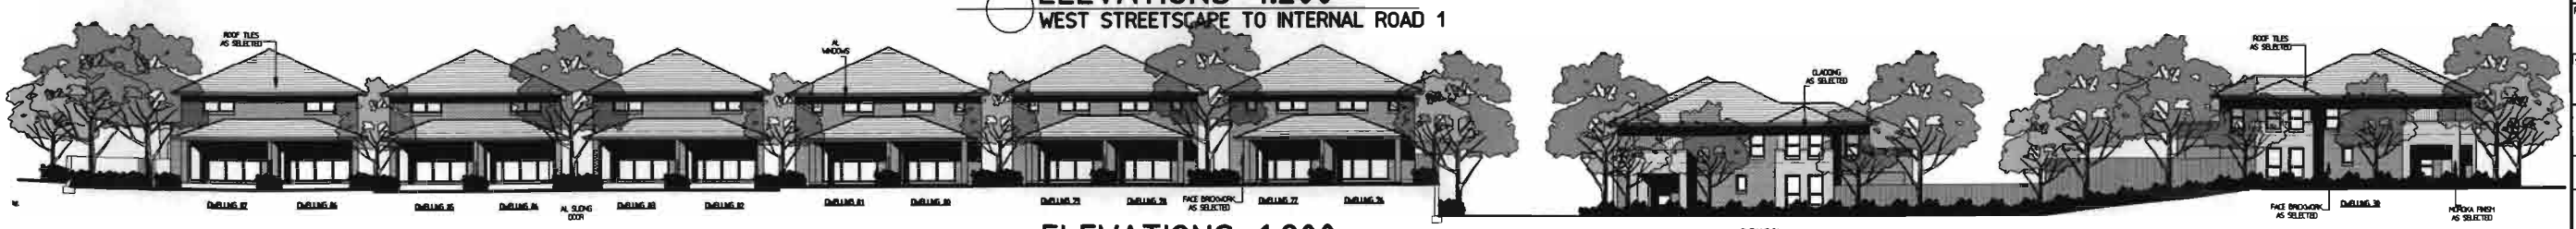

ELEVATIONS 1:200
EAST ELEVATIONS TO NEIGHBOURING BOUNDARY

THIS DRAWING IS THE PROPERTY OF A.&N. DESIGN & DRAFTING SERVICES. REPRODUCTION, COPYING OR USE IN PART OR WHOLE WITHOUT WRITTEN PERMISSION IS STRICTLY PROHIBITED. LEGAL ACTION WILL BE TAKEN AGAINST OFFENDERS. A.&N. DESIGN & DRAFTING SERVICES P/L. TAKES NO RESPONSIBILITY FOR DESIGN SIMILARITIES THAT MAY HAVE BEEN INCURRED.

DA PLANS

Nº	DATE	REVISION	DRAWN BY
D	15-3-13	AMENDMENTS AS PER COUNCIL LETTER 4-3-13	JD
C	12-12-12	AMENDMENTS AS PER COUNCIL LETTER 30-2-13	JD
B	12-12-12	LOT AREA ADJUSTMENTS	JG
A	12-11-12	ISSUED FOR DA	PF

JOB ADDRESS:
LOT 4, 105 WATTLE STREET
MOUNT LEWIS
DP 541525

PROJECT:
PROPOSED MEDIUM DENSITY HOUSING DEVELOPMENT

SHEET CONTENTS:
STREETSCAPES

FOR
STATEWIDE PLANNING

REVISION	DRAWING	SHEET:	SET OF:
D	Nº A18465-DA	9	30

LEVEL 2 SUITE 216 MACARTHUR POINT
NO. 25-27 SOLVENT CIRCUIT BAULKHAM HILLS
P.O BOX 6410 BAULKHAM HILLS
BUSINESS CENTRE N.S.W. 2153
PHONE: (02) 8824 3533 FAX: (02) 8824 3544
WWW.ANDESIGNSYDNEY.COM.AU