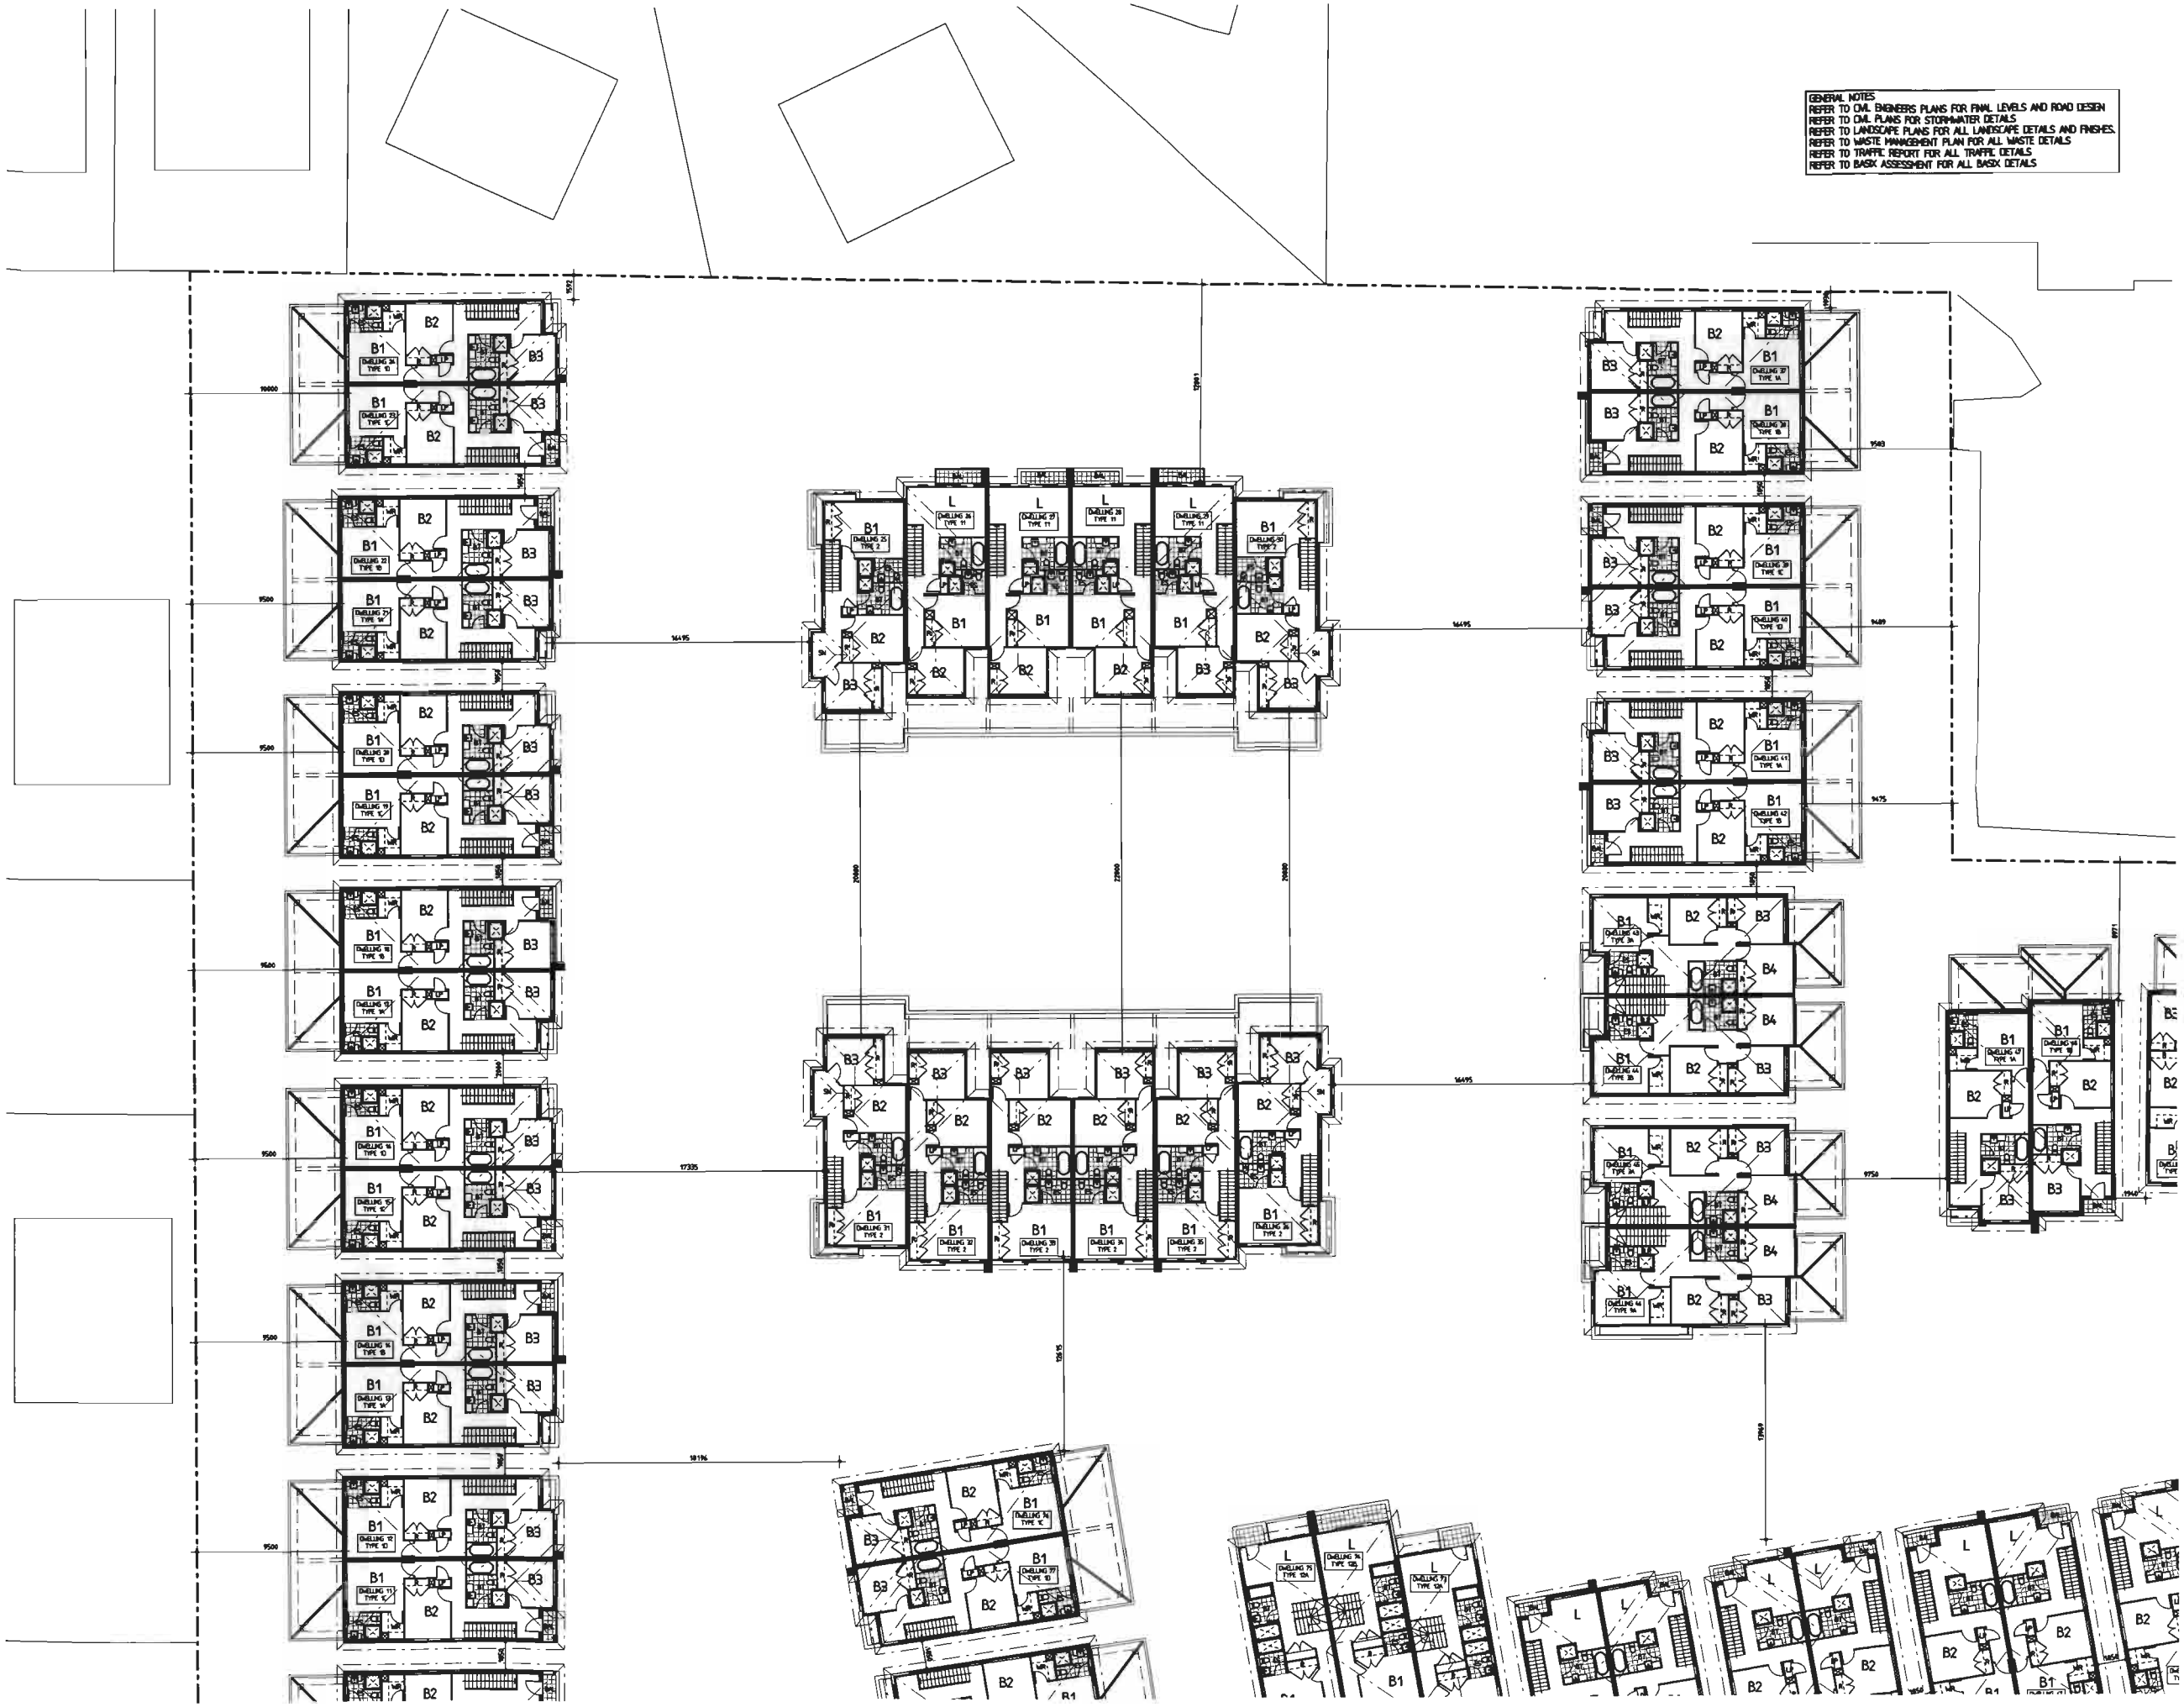

GENERAL NOTES
REFER TO CIVIL ENGINEERS PLANS FOR FINAL LEVELS AND ROAD DESIGN
REFER TO CIVIL PLANS FOR STORMWATER DETAILS
REFER TO LANDSCAPE PLANS FOR ALL LANDSCAPE DETAILS AND FINISHES.
REFER TO WASTE MANAGEMENT PLAN FOR ALL WASTE DETAILS
REFER TO TRAFFIC REPORT FOR ALL TRAFFIC DETAILS
REFER TO BASIX ASSESSMENT FOR ALL BASIX DETAILS

PART SITE PLAN 1:200
FIRST FLOOR

THIS DRAWING IS THE PROPERTY OF A.&.N. DESIGN & DRAFTING SERVICES. REPRODUCTION, COPYING OR USE IN PART OR WHOLE WITHOUT WRITTEN PERMISSION IS STRICTLY PROHIBITED. LEGAL ACTION WILL BE TAKEN AGAINST OFFENDERS. A.&.N. DESIGN & DRAFTING SERVICES P/L. TAKES NO RESPONSIBILITY FOR DESIGN SIMILARITIES THAT MAY HAVE BEEN INCURRED.

DA PLANS

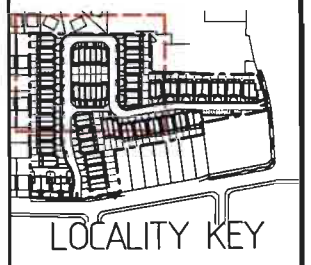

LOCALITY KEY

Nº	DATE	REVISION	DRAWN BY
D	15-3-13	AMENDMENTS AS PER COUNCIL LETTER 4-3-13	JO
C	12-12-12	AMENDMENTS AS PER COUNCIL LETTER 30-2-13	JO
B	12-12-12	LOT AREA ADJUSTMENTS	JG
A	12-11-12	ISSUED FOR DA	PF

JOB ADDRESS
LOT 4, 105 WATTLE STREET
MOUNT LEWIS
DP 541525

PROJECT
PROPOSED MEDIUM DENSITY HOUSING DEVELOPMENT

SHEET CONTENTS
PART SITE PLAN
FIRST FLOOR

FOR
STATEWIDE PLANNING

REVISION	DRAWING	SHEET	SET OF
D	Nº A18465-DA	7	30

LEVEL 2 SUITE 216 MACARTHUR POINT
NO. 25-27 SOLVENT CIRCUIT BAULKHAM HILLS
P.O BOX 6410 BAULKHAM HILLS
BUSINESS CENTRE N.S.W. 2153
PHONE: (02) 8824 3533 FAX: (02) 8824 3544
WWW.ANDESIGNSYDNEY.COM.AU