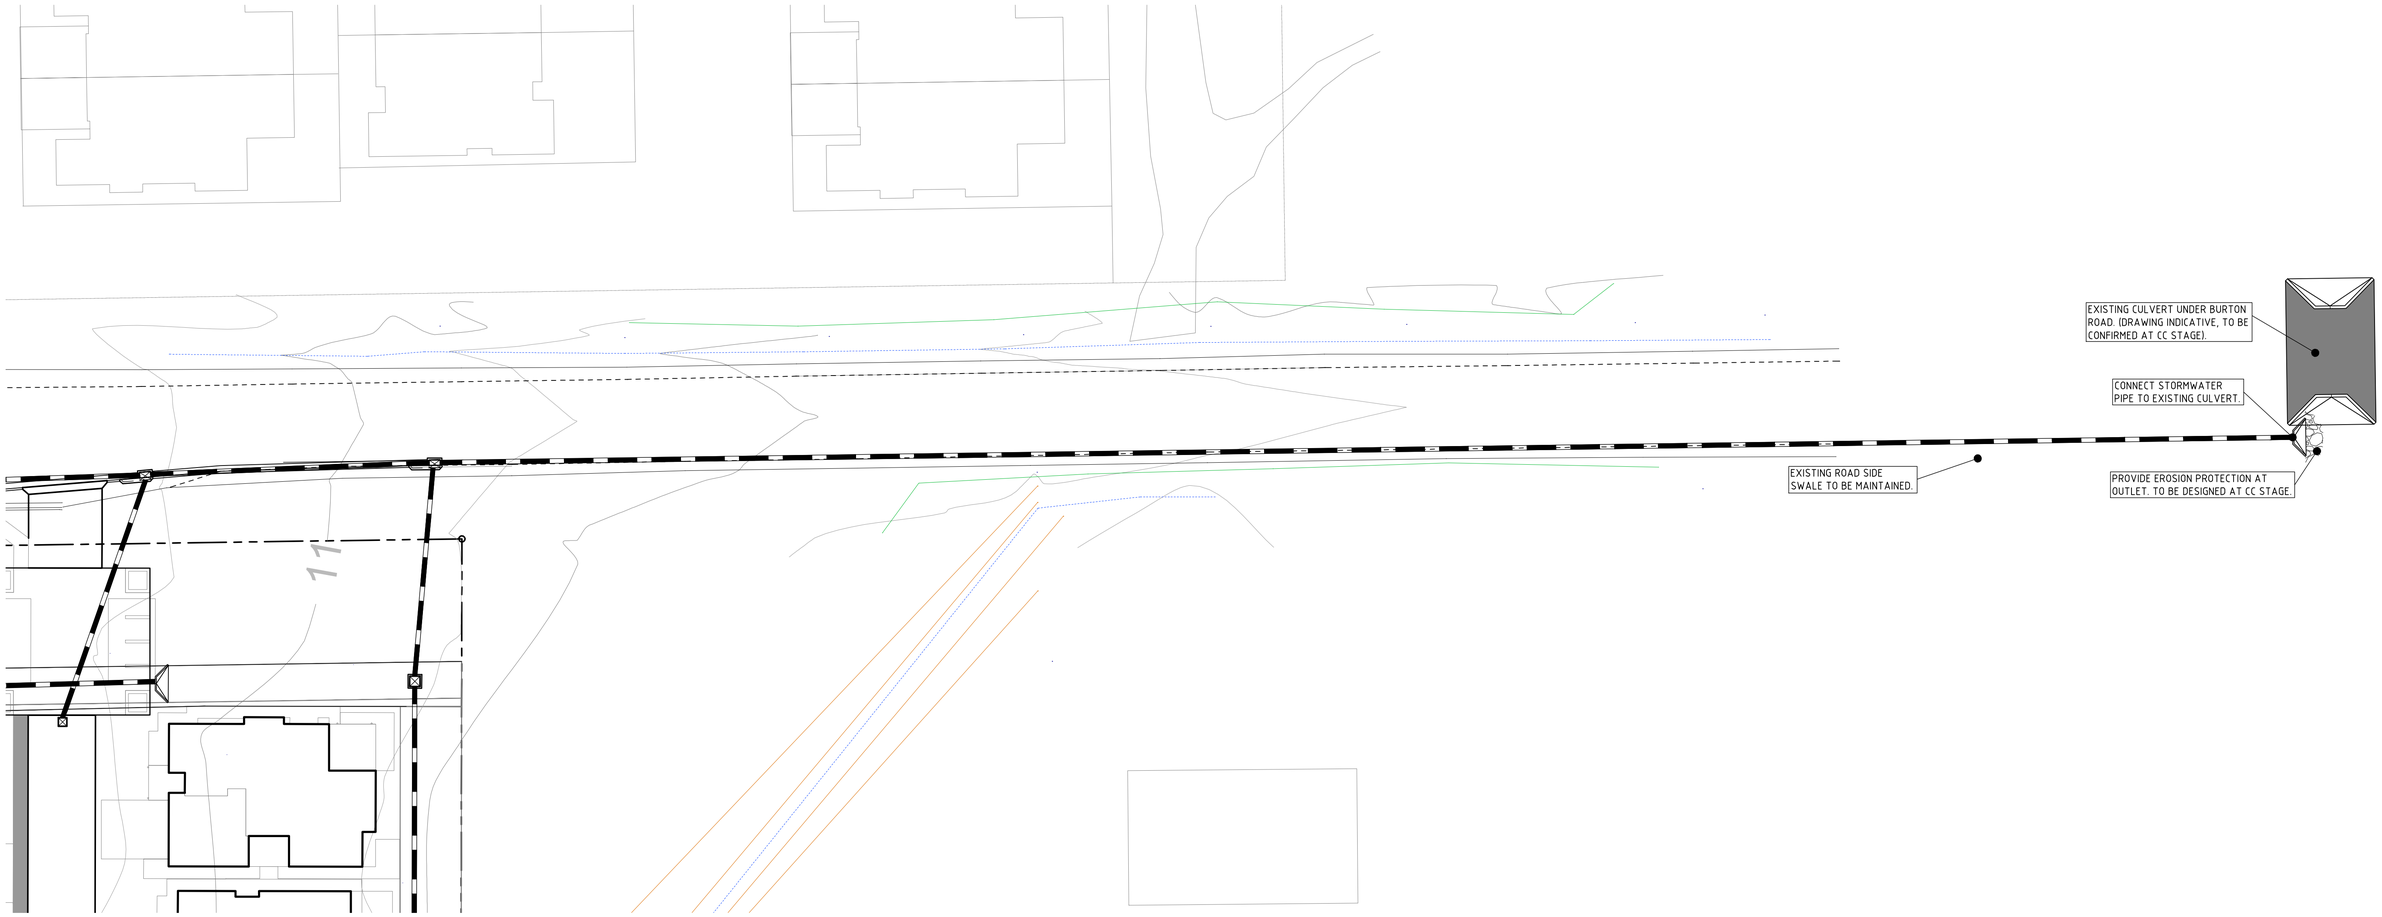

VERIFIER: B.CLARK

JOB MANAGER: B.CLARK

DESIGNED: E.AVERY

DRAWN: K.HOWARD

NOT FOR CONSTRUCTION

REVISION	DESCRIPTION	ISSUED	VER'D	APP'D	DATE
A	ISSUED FOR D.A.	J.B.	B.C.	E.A.	05.06.14

CLIENT

ELEEBANA SHORES RETIREMENT LIVING PTY LTD

DRAWING NOT TO BE USED FOR CONSTRUCTION UNLESS VERIFICATION SIGNATURE HAS BEEN ADDED

ARCHITECT

EJE architecture

THE COPYRIGHT OF THIS DRAWING REMAINS WITH NORTHROP CONSULTING ENGINEERS PTY LTD

ALL SETOUT TO ARCHITECT'S DRAWINGS, DIMENSIONS TO BE VERIFIED WITH THE ARCHITECT AND ON SITE BEFORE MAKING SHOP DRAWINGS OR COMMENCING WORK.
NORTHROP ACCEPTS NO RESPONSIBILITY FOR THE USABILITY, COMPLETENESS OR SCALE OF DRAWINGS TRANSFERRED ELECTRONICALLY.

PLANS 1:250 0 2.5 5 7.5 10 12.5m

NORTHROP
Newcastle
Suite 4, 215 Pacific Hwy, Charlestown NSW 2290
P.O. Box 180, Charlestown NSW 2290
Ph (02) 4943 1777 Fax (02) 4943 1577
Email newcastle@northrop.com.au ABN 81 094 433 100

PROJECT

ELEEBANA SHORES
PROPOSED SENIORS LIVING
RETIREMENT VILLAGE DEVELOPMENT
40 & 48 BURTON RD, MOUNT HUTTON

DRAWING TITLE

DETAIL PLAN
INSET D

JOB NUMBER **NL130193**

DRAWING NUMBER **C30DA** REVISION **A**

DRAWING SHEET SIZE = A1