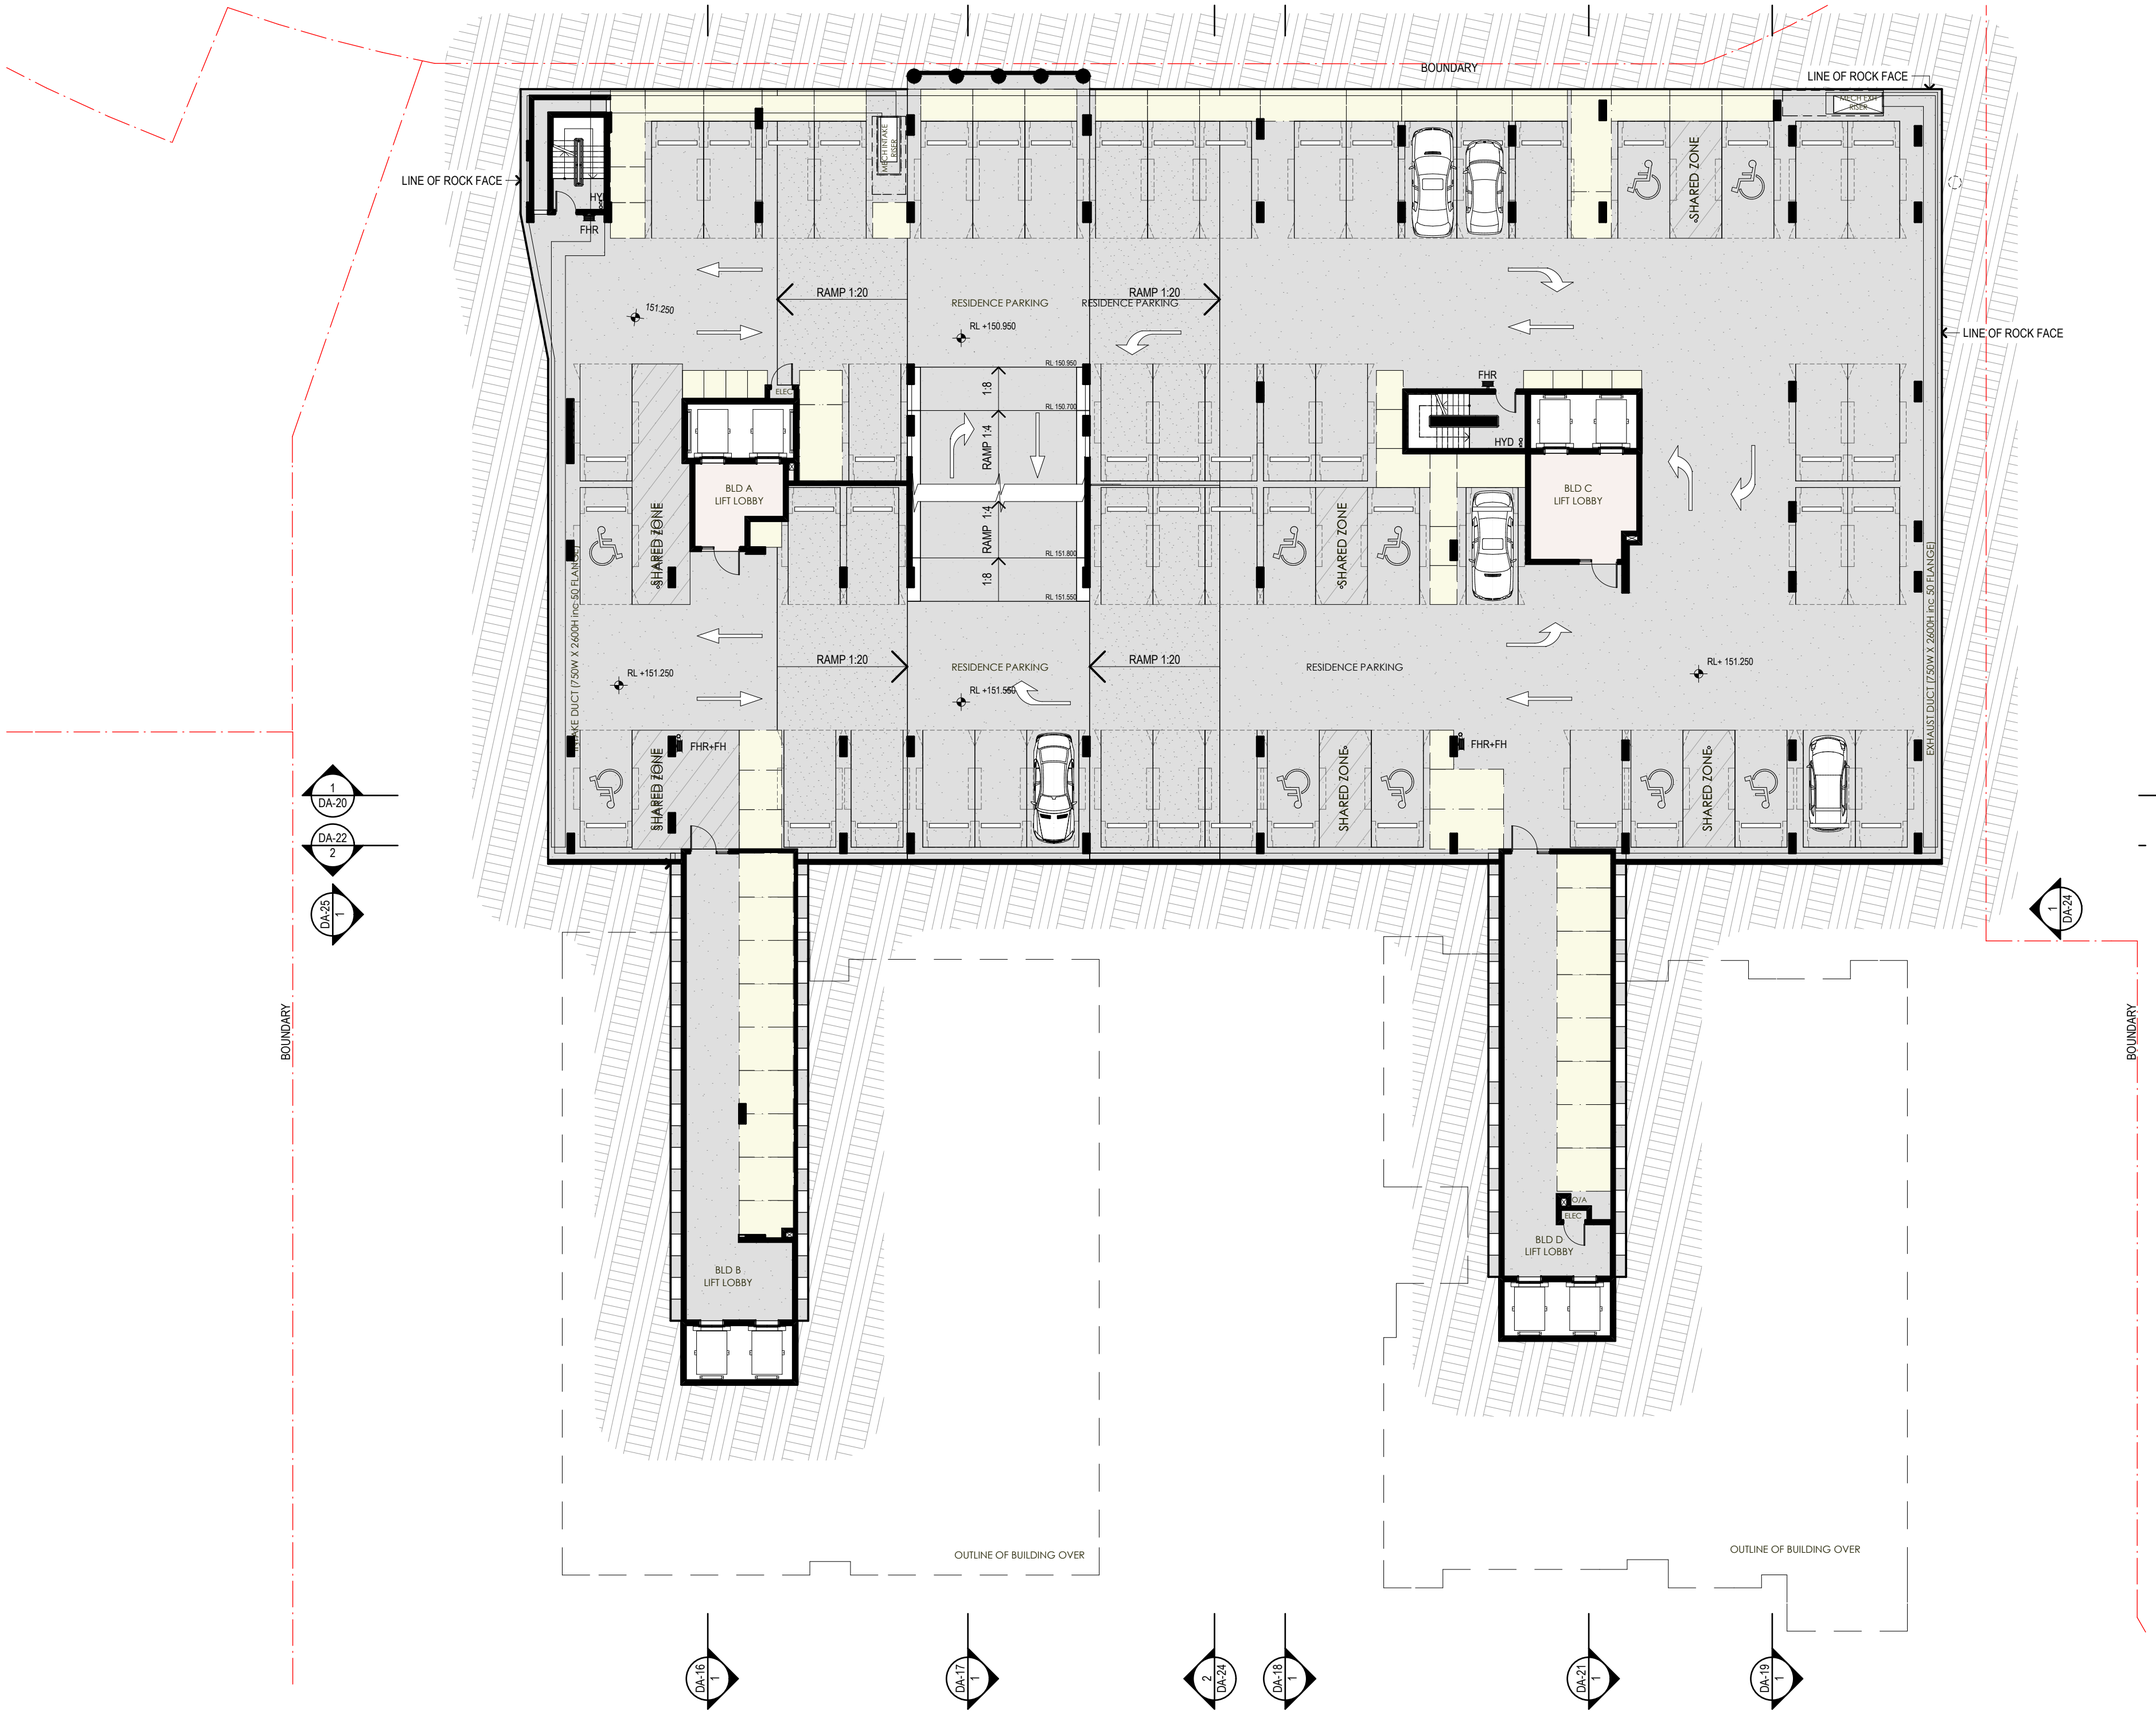

1 DA-20

RESIDENT STORAGE

KEYPLAN

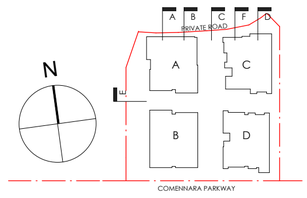

ARCHITECT

MBMO
ARCHITECTS
188 Willoughby Rd
Crows Nest NSW 2065
ABN 90 150 671 051
T +61 2 9439 6622
info@mbmo.com.au
www.mbmo.com.au
NSW Nominated Architect: Cameron Martin 9194

DEVELOPMENT MANAGER/CLIENT

SEVENTH DAY ADVENTIST CHURCH

PROJECT

SPD RESIDENTIAL
185 Fox Valley Road
Wahroonga

DRAWING NAME

BASEMENT 2 PLAN

SCALE		DRAWN	
1:200	@A2	MS	DA-14

QA	PLOTDATE	JOB No	ISSUE
SO	15/10/2014	11042	[C]

11042 CN 02b [Additional DA Requirements].pln