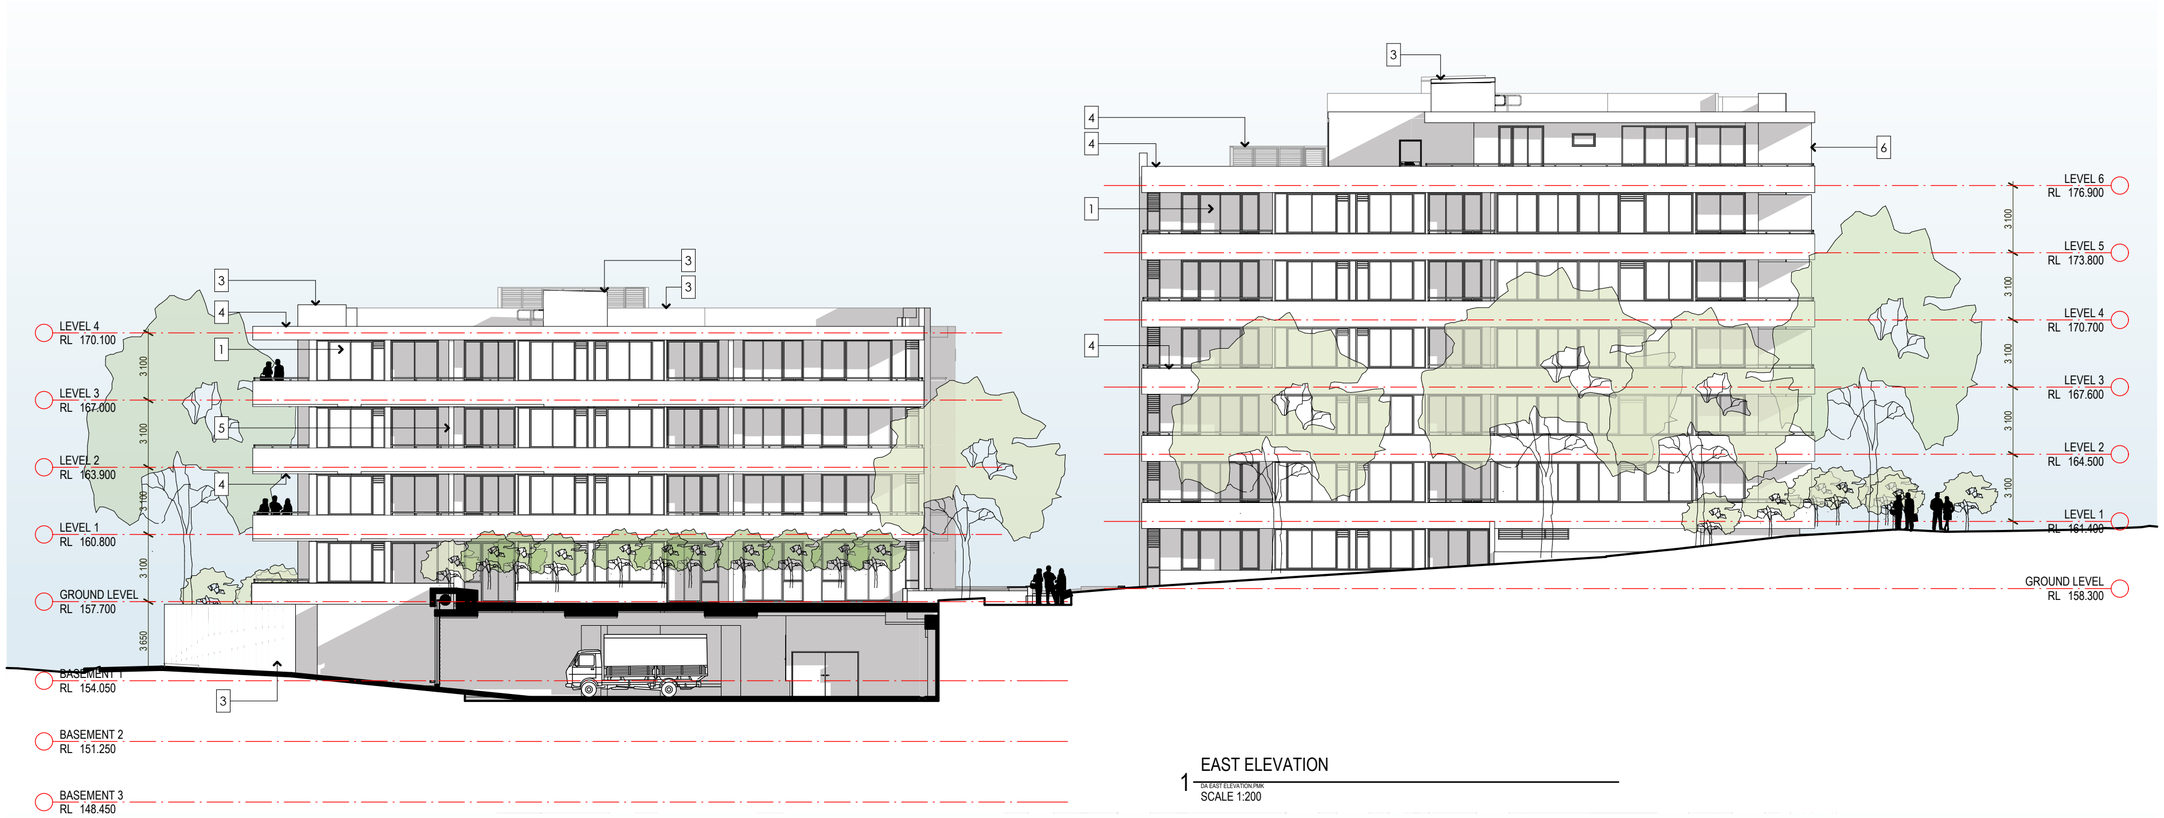

1 EAST ELEVATION
DA EAST ELEVATION.PMK
SCALE 1:200

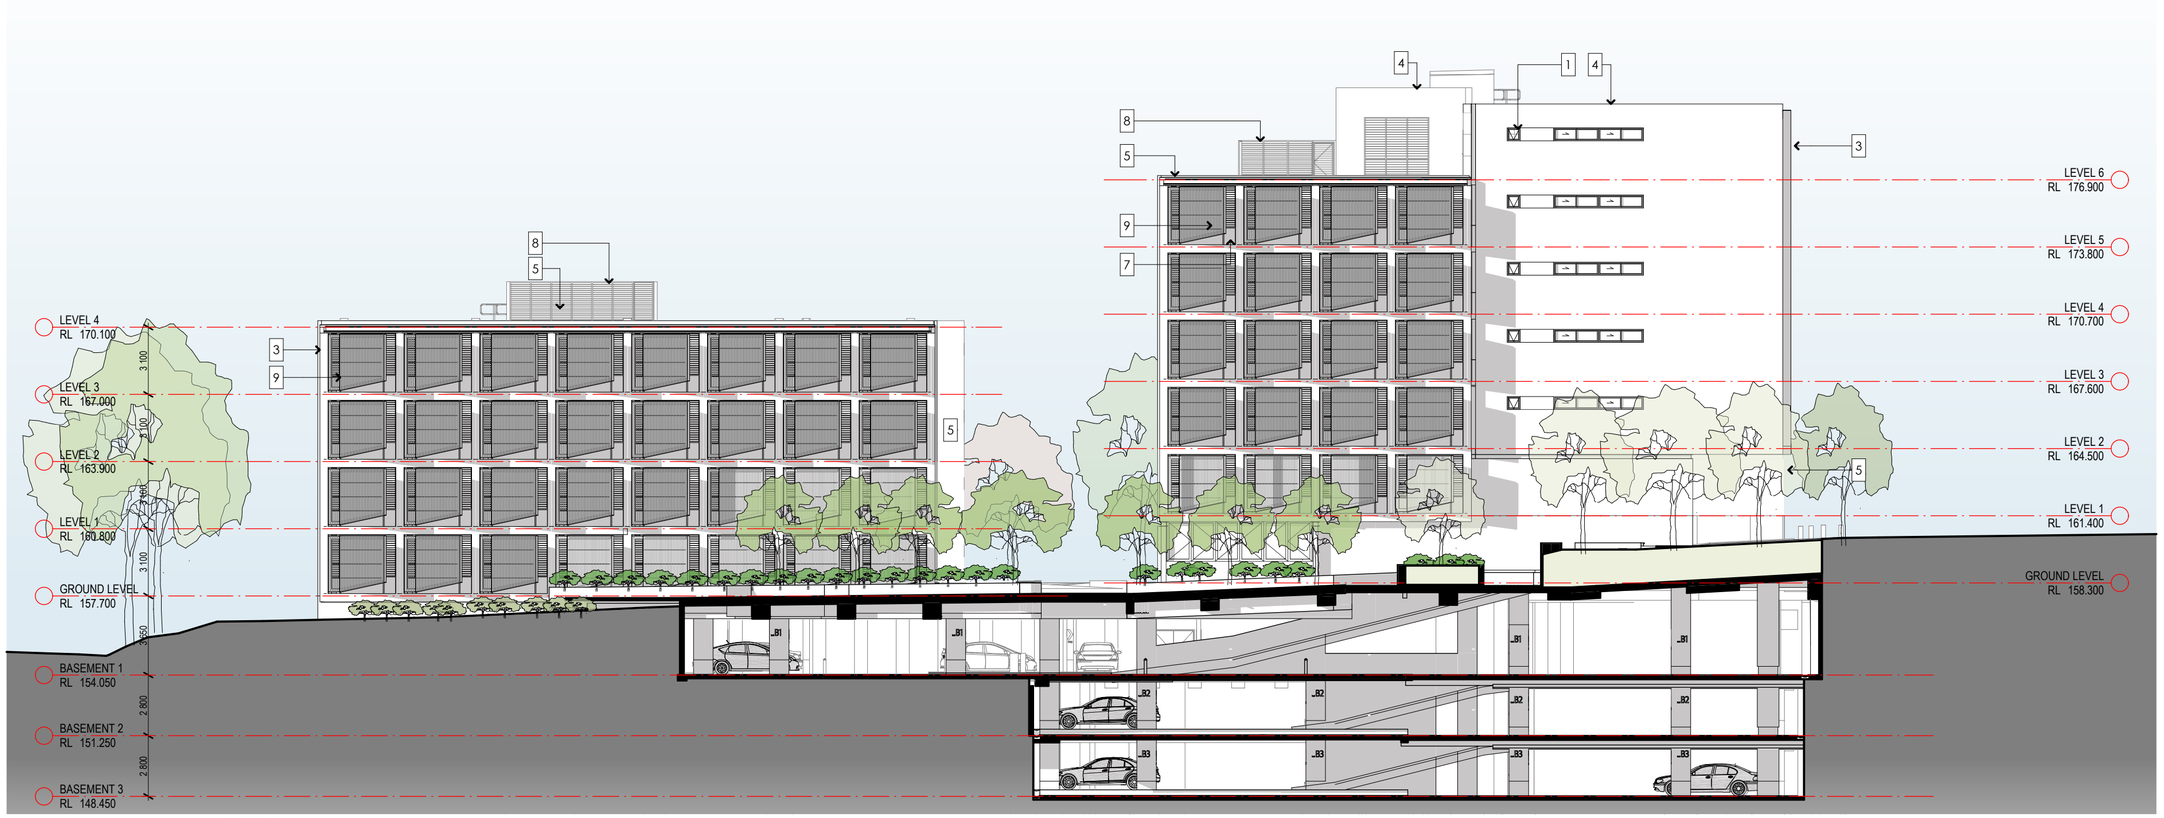

2 SECTION J
DA SECTION J.PMK
SCALE 1:200

FINISHES LEGEND

1 Glazed Aluminium Facade Colour to ESD spec

2 Aluminium Sun Louvre. Powdercoat finish. Colour: Charcoal

3 Lightweight cladding. Paint Finish. Colour: White

4 Rendered Masonry. Colour: White

5 Rendered Masonry. Colour: Mid Grey

6 Lightweigh Cladding. Colour: Charcoal.

7 Colour Backed Glass Spandrel. Colour: Grey.

8 Aluminium Lourvre Screens. Powdercoat Finish. Colour: Charcoal.

9 Framed Sunshade Element. Colour Black / White.

KEYPLAN

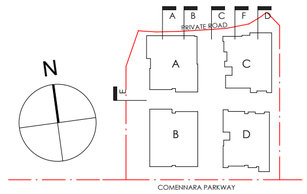

ARCHITECT

MBMO
ARCHITECTS
188 Willoughby Rd
Crows Nest NSW 2065
ABN 90 150 671 051
T +61 2 9439 6622
info@mbmo.com.au
www.mbmo.com.au
NSW Nominated Architect: Cameron Martin 9194

DEVELOPMENT MANAGER/CLIENT

SEVENTH DAY ADVENTIST CHURCH

PROJECT

SPD RESIDENTIAL
185 Fox Valley Road
Wahroonga

DRAWING NAME

EAST ELEVATION

SCALE	DRAWN	
1:200 @A2	MS	DA-24

QA	PLOTDATE	JOB No	ISSUE
SO	15/10/2014	11042	[C]

11042 CN 02b [Additional DA Requirements].pln