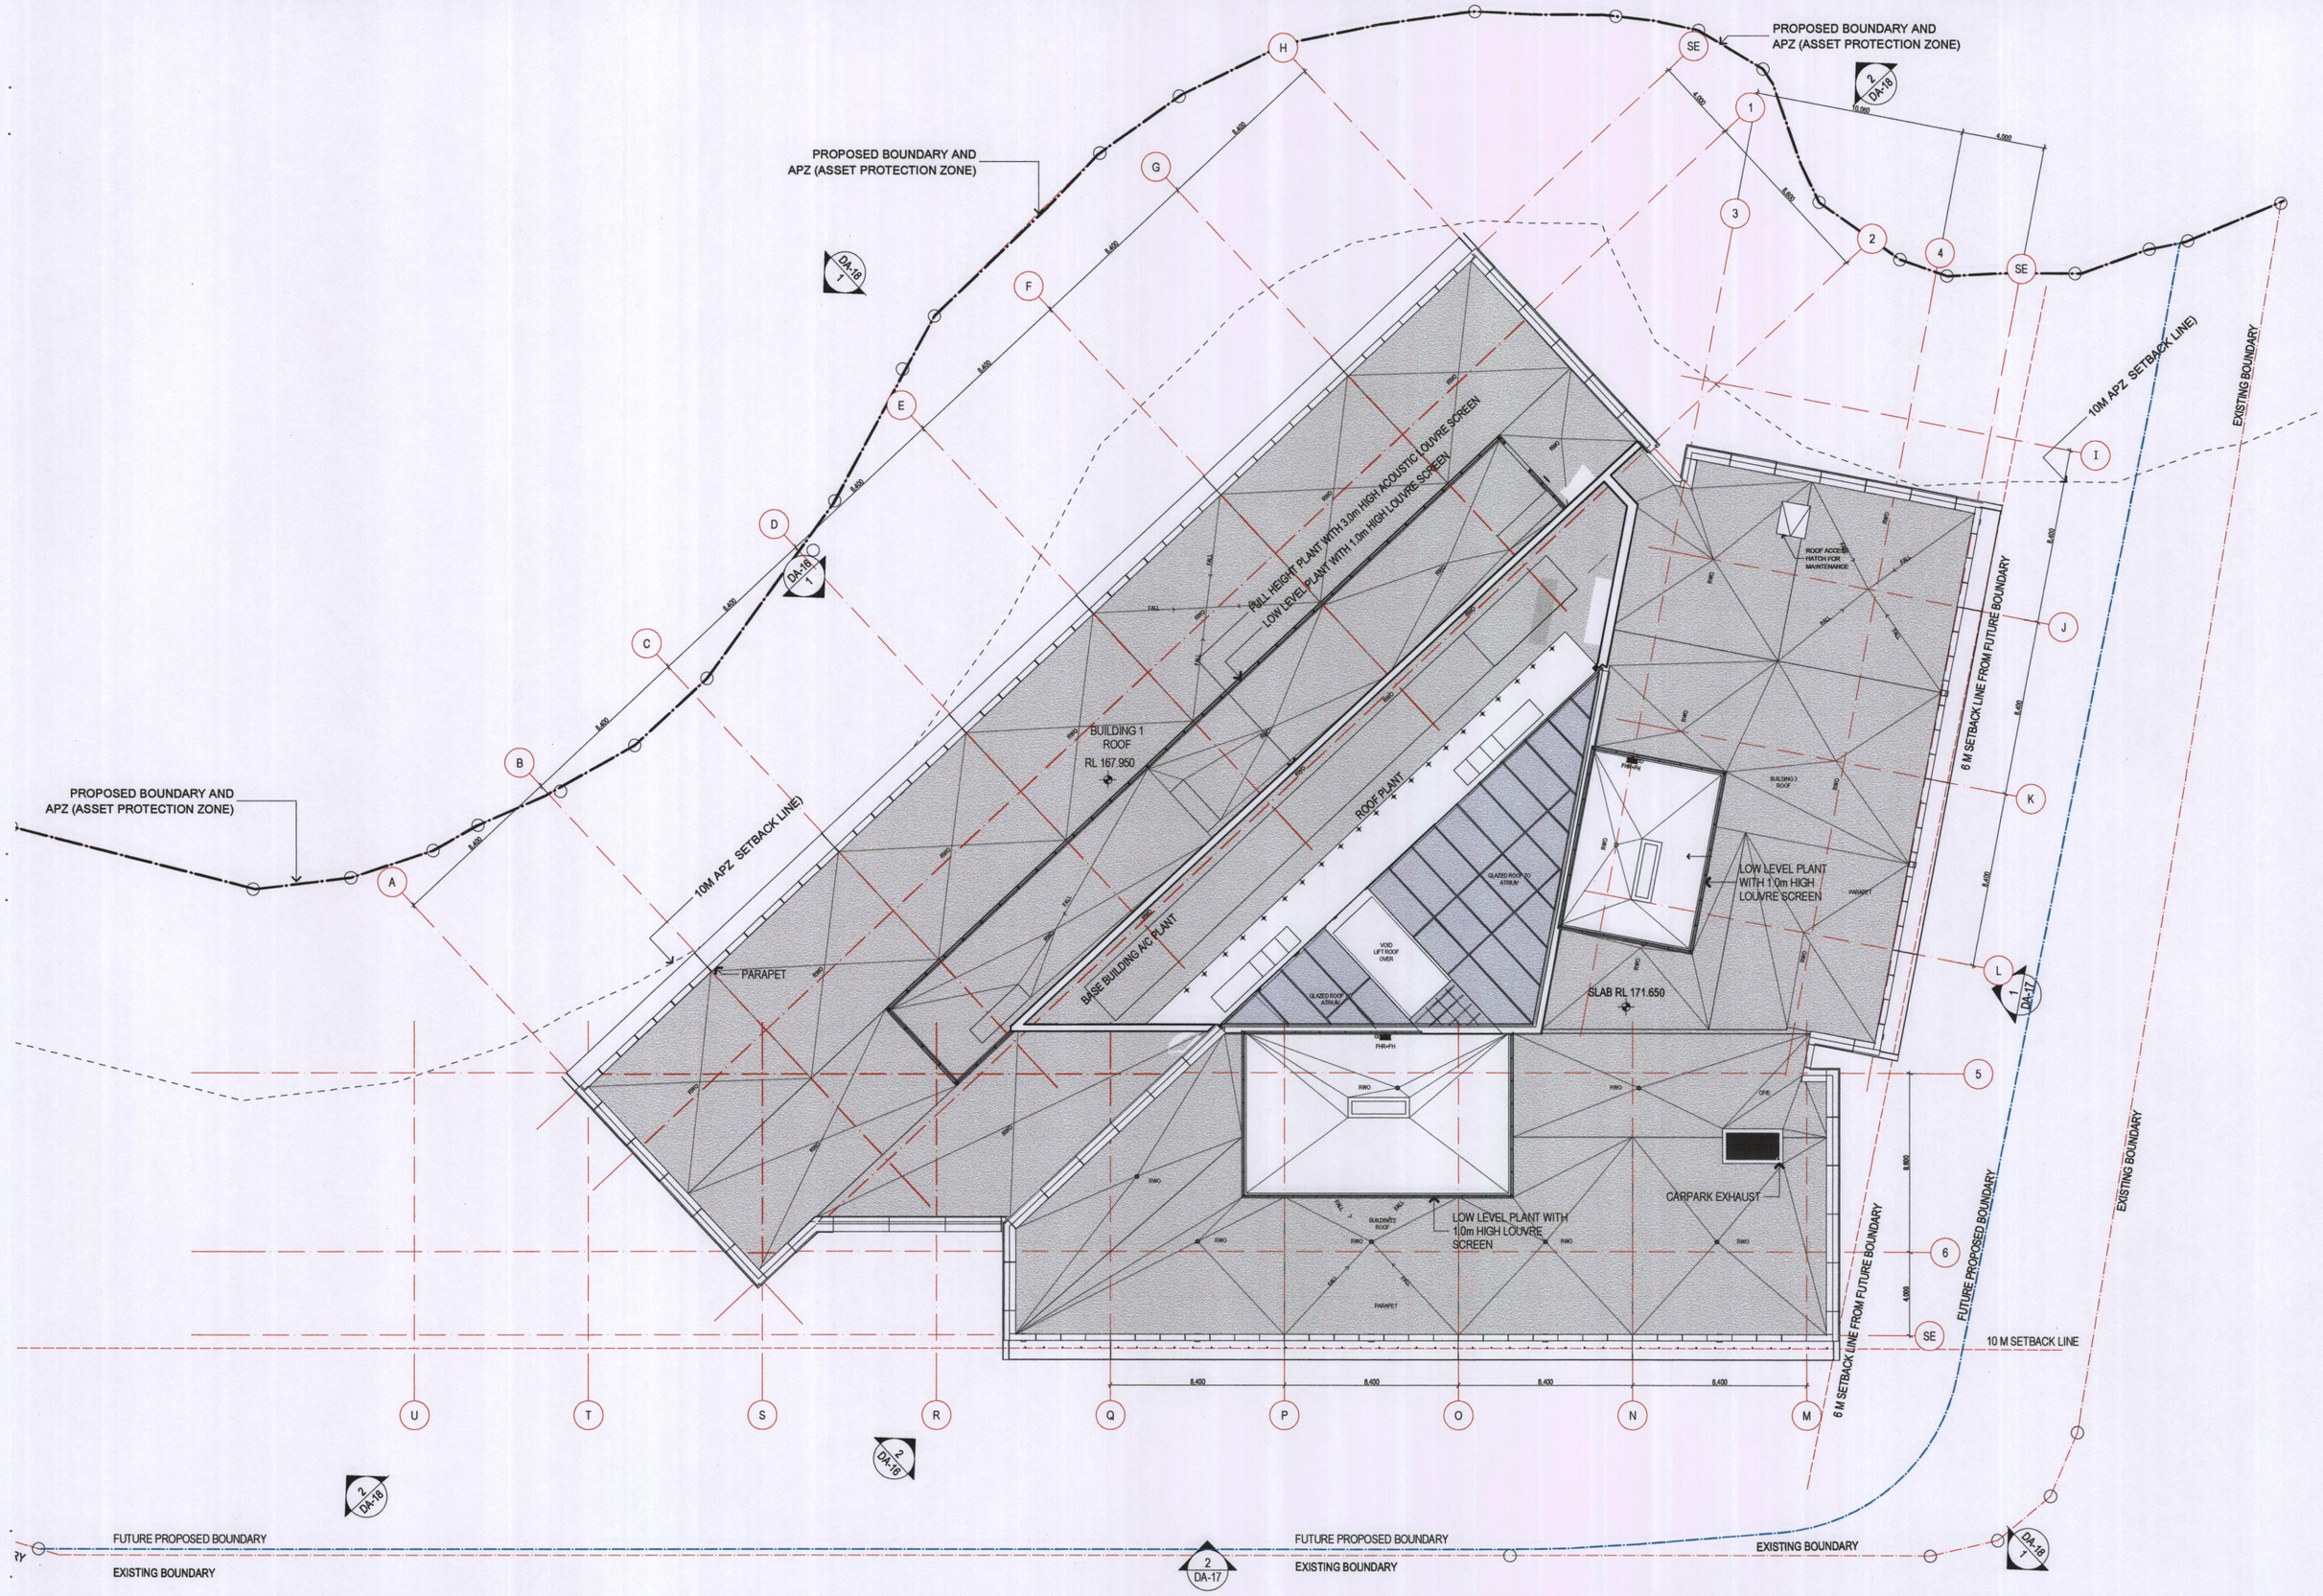

ARCHITECT

MBMO ARCHITECTS
188 Willoughby Rd
Crows Nest NSW 2065
ABN 90 150 671 051
T +61 2 9439 6622
info@mbmo.com.au
www.mbmo.com.au
NSW Nominated Architect: Cameron Martin 9194

DEVELOPMENT MANAGER/CLIENT
Sydney Adventist Church

PROJECT
DEVELOPMENT AT
172 Fox Valley Road, Wahroonga 2076

PROJECT NORTH
N

DRAWING NAME:
ROOF PLAN

DRAWING NUMBER
12008 -DA-13

ISSUE
[C]

SCALE 1:200 @A2 | DRAWN VW | QA SO | PLOT DATE 28/05/2014

12008 CC 020 LAY.pln