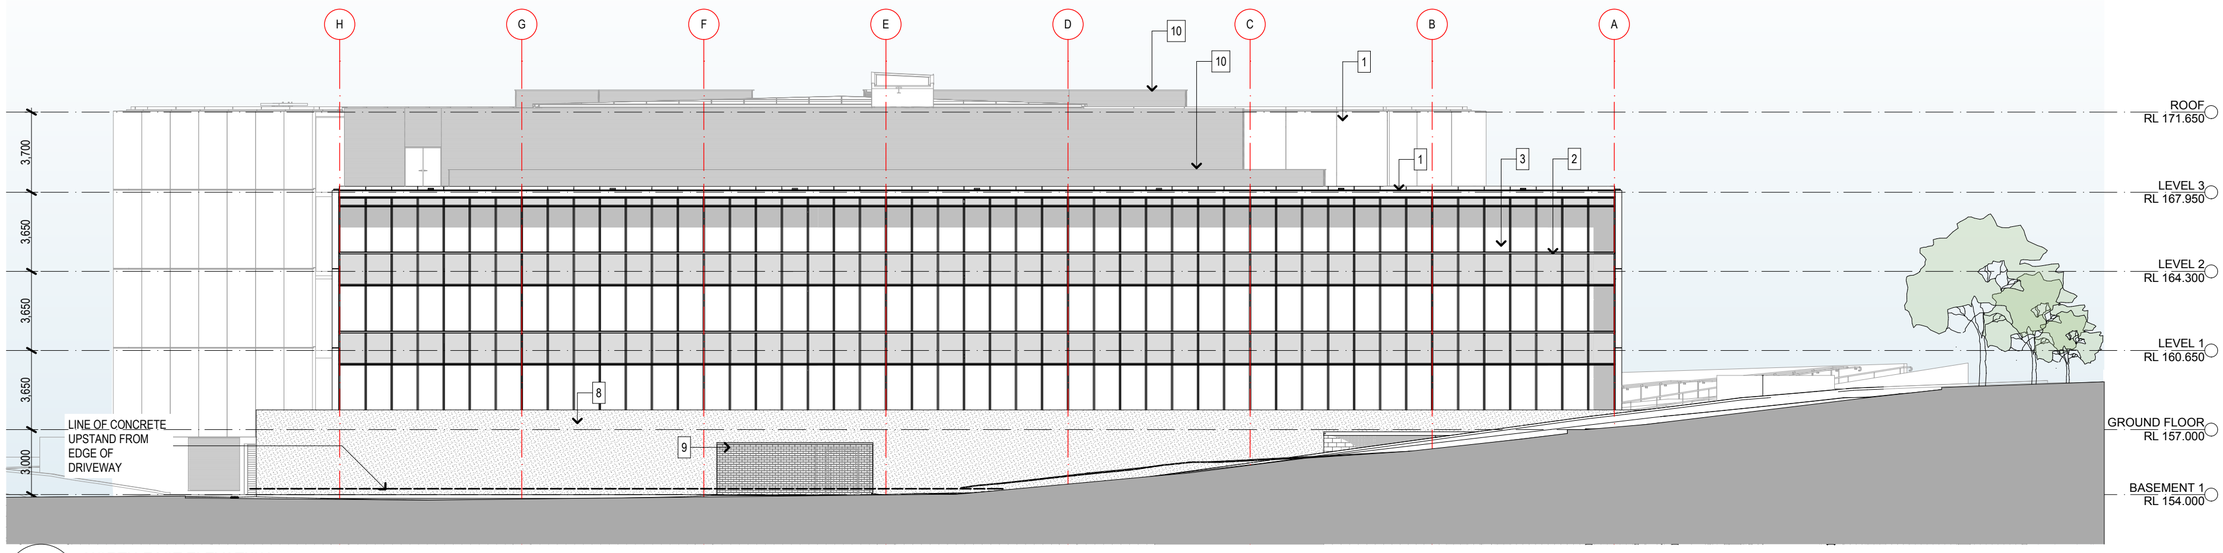

1

NORTH-EAST ELEVATION

E-(NE) NORTH-EAST ELEVATION.PMK

SCALE 1:200

FINISHES LEGEND

1	Precast Concrete Panel Acid Etched Finish. Colour: White
2	Anodised Aluminium Frame to Glazed Facade. Colour: Satin Charcoal Grey
3	Facade Glazing. Colour: Grey*
4	Facade Glazing. Colour: Clear*
5	Concrete Roof w/ Ballast Finish (over membrane & insulation). Ballast: Light River Pebble mix
6	Vertical Timber cladd Sun Louvres Aluminium framed
7	External Steel Stair Paint Finish. (Not used)
8	Masonry Rendered & Painted Finish. Colour: Charcoal
9	Aluminium Framed Roller Shutter Powdercoat Finish. Colour: Charcoal
10	Roof Plant Screens. Powdercoat Finish. Colour: Dark Grey
11	Building Signage Zone
12	Metal Entry Awning

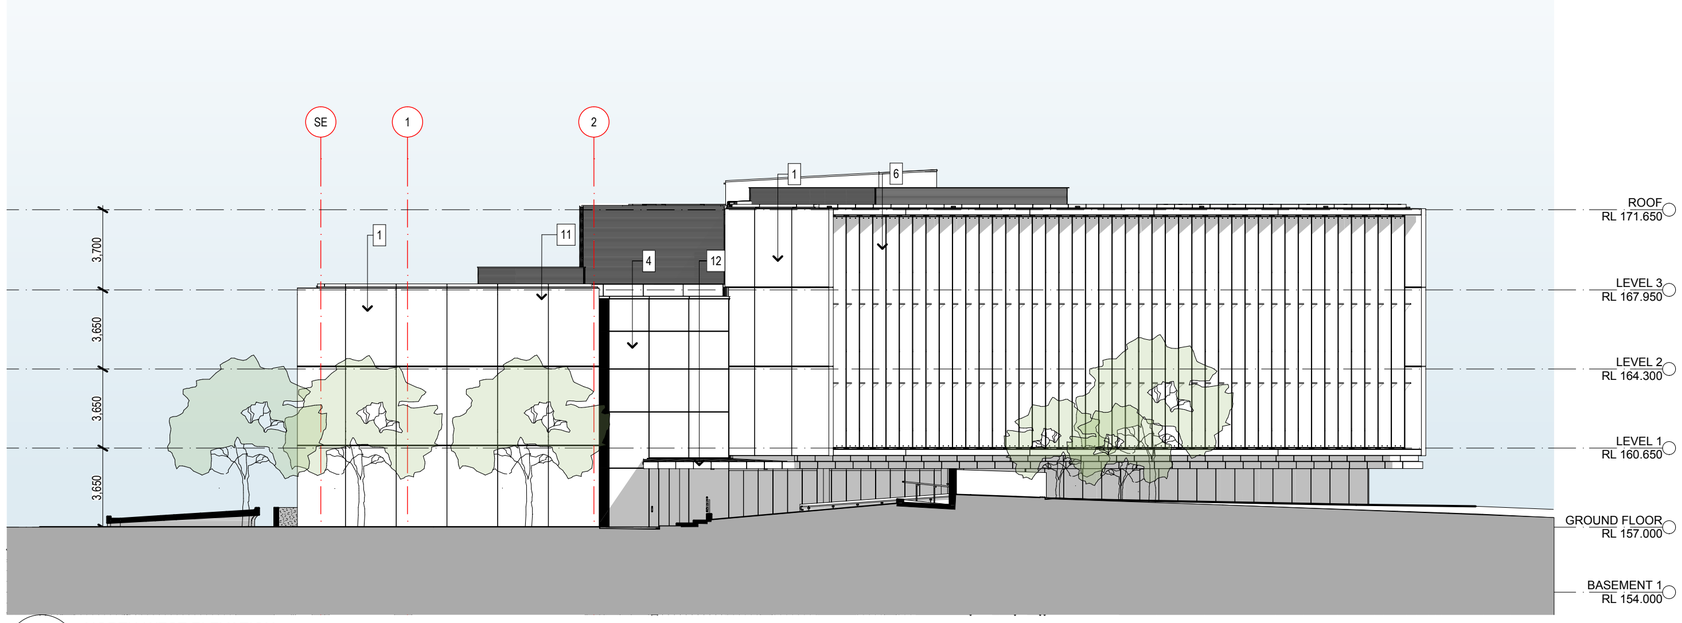

2

NORTH-WEST ELEVATION

E-(NW) NORTH-WEST ELEVATION.PMK

SCALE 1:200

ARCHITECT

MBMO ARCHITECTS

188 Willoughby Rd
Crows Nest NSW 2065
ABN 90 150 671 051
NSW Nominated Architect: Cameron Martin 9194

T +61 2 9439 6622
info@mbmo.com.au
www.mbmo.com.au

DEVELOPMENT MANAGER/CLIENT

Sydney Adventist Church

PROJECT

DEVELOPMENT AT

172 Fox Valley Road, Wahroonga 2076

DRAWING NAME:

ELEVATIONS SHEET 1

DRAWING NUMBER

12008 -DA-16

ISSUE

[C]

SCALE		DRAWN	QA	PLOT DATE
1:200	@A2	VW	SO	28/05/2014

12008 CC 02a LAY.pln