SCHEDULE OF EXISTING EASEMENTS

(A) EASEMENT FOR NATURAL WATERCOURSE 1.82 WIDE (B830204)
(B) EASEMENT FOR DRAINAGE 1.82 WIDE (B830204)
(C) EASEMENT 7.62 WIDE (J221147)
(D) CONSTRUCTION EASEMENT 7.62 WIDE (DP215652/J221147)
(D1) CONSTRUCTION EASEMENT 4.572 WIDE (DP215652)
(D2) CONSTRUCTION EASEMENT 3.048 WIDE (DP215652)
(D3) CONSTRUCTION EASEMENT 12.497 WIDE (DP215652)
(E) EASEMENT FOR WATER SUPPLY WORKS 3.05 WIDE (K610315)
(F) DRAINAGE EASEMENT 2.5 WIDE (DP640633)
(G) COVENANT (C141593)
(H) EASEMENT FOR DRAINAGE 1.22 WIDE (A286290)
(J) RIGHT OF WAY AND EASEMENT FOR ELECTRICITY PURPOSES (X843857)
(K) RIGHT OF WAY AND EASEMENT FOR ELECTRICITY PURPOSES (0251457)
(L) RIGHT OF WAY (3301465)
(M) EASEMENT FOR ELECTRICITY PURPOSES (3301465)
(N) EASEMENT TO DRAIN WATER 1 WIDE (DP1017514)
(P) EASEMENT FOR ELECTRICITY SUBSTATION (AB624793)
(Q) RIGHT OF WAY (AB624793)
(R) EASEMENT FOR ELECTRICITY PURPOSES (AB624793)
(S) EASEMENT FOR ELECTRICITY SUBSTATION 5.33 WIDE (AC484401)
(T) EASEMENT FOR ELECTRICITY PURPOSES 2 WIDE (AC484401)
(U) RIGHT OF WAY VARIABLE WIDTH (AC484401)
(V) SUBSTATION PREMISES No.7484 (R315582)
(AA) RIGHT OF CARRIAGEWAY VARIABLE WIDTH (DP1170796)
(BB) EASEMENT FOR ELECTRICITY AND OTHER PURPOSES VARIABLE WIDTH (DP1170796)

SCHEDULE OF EASEMENTS TO BE CREATED

(EE) EASEMENT TO DRAIN WATER VARIABLE WIDTH

◑ DENOTES NATURAL WATERCOURSE

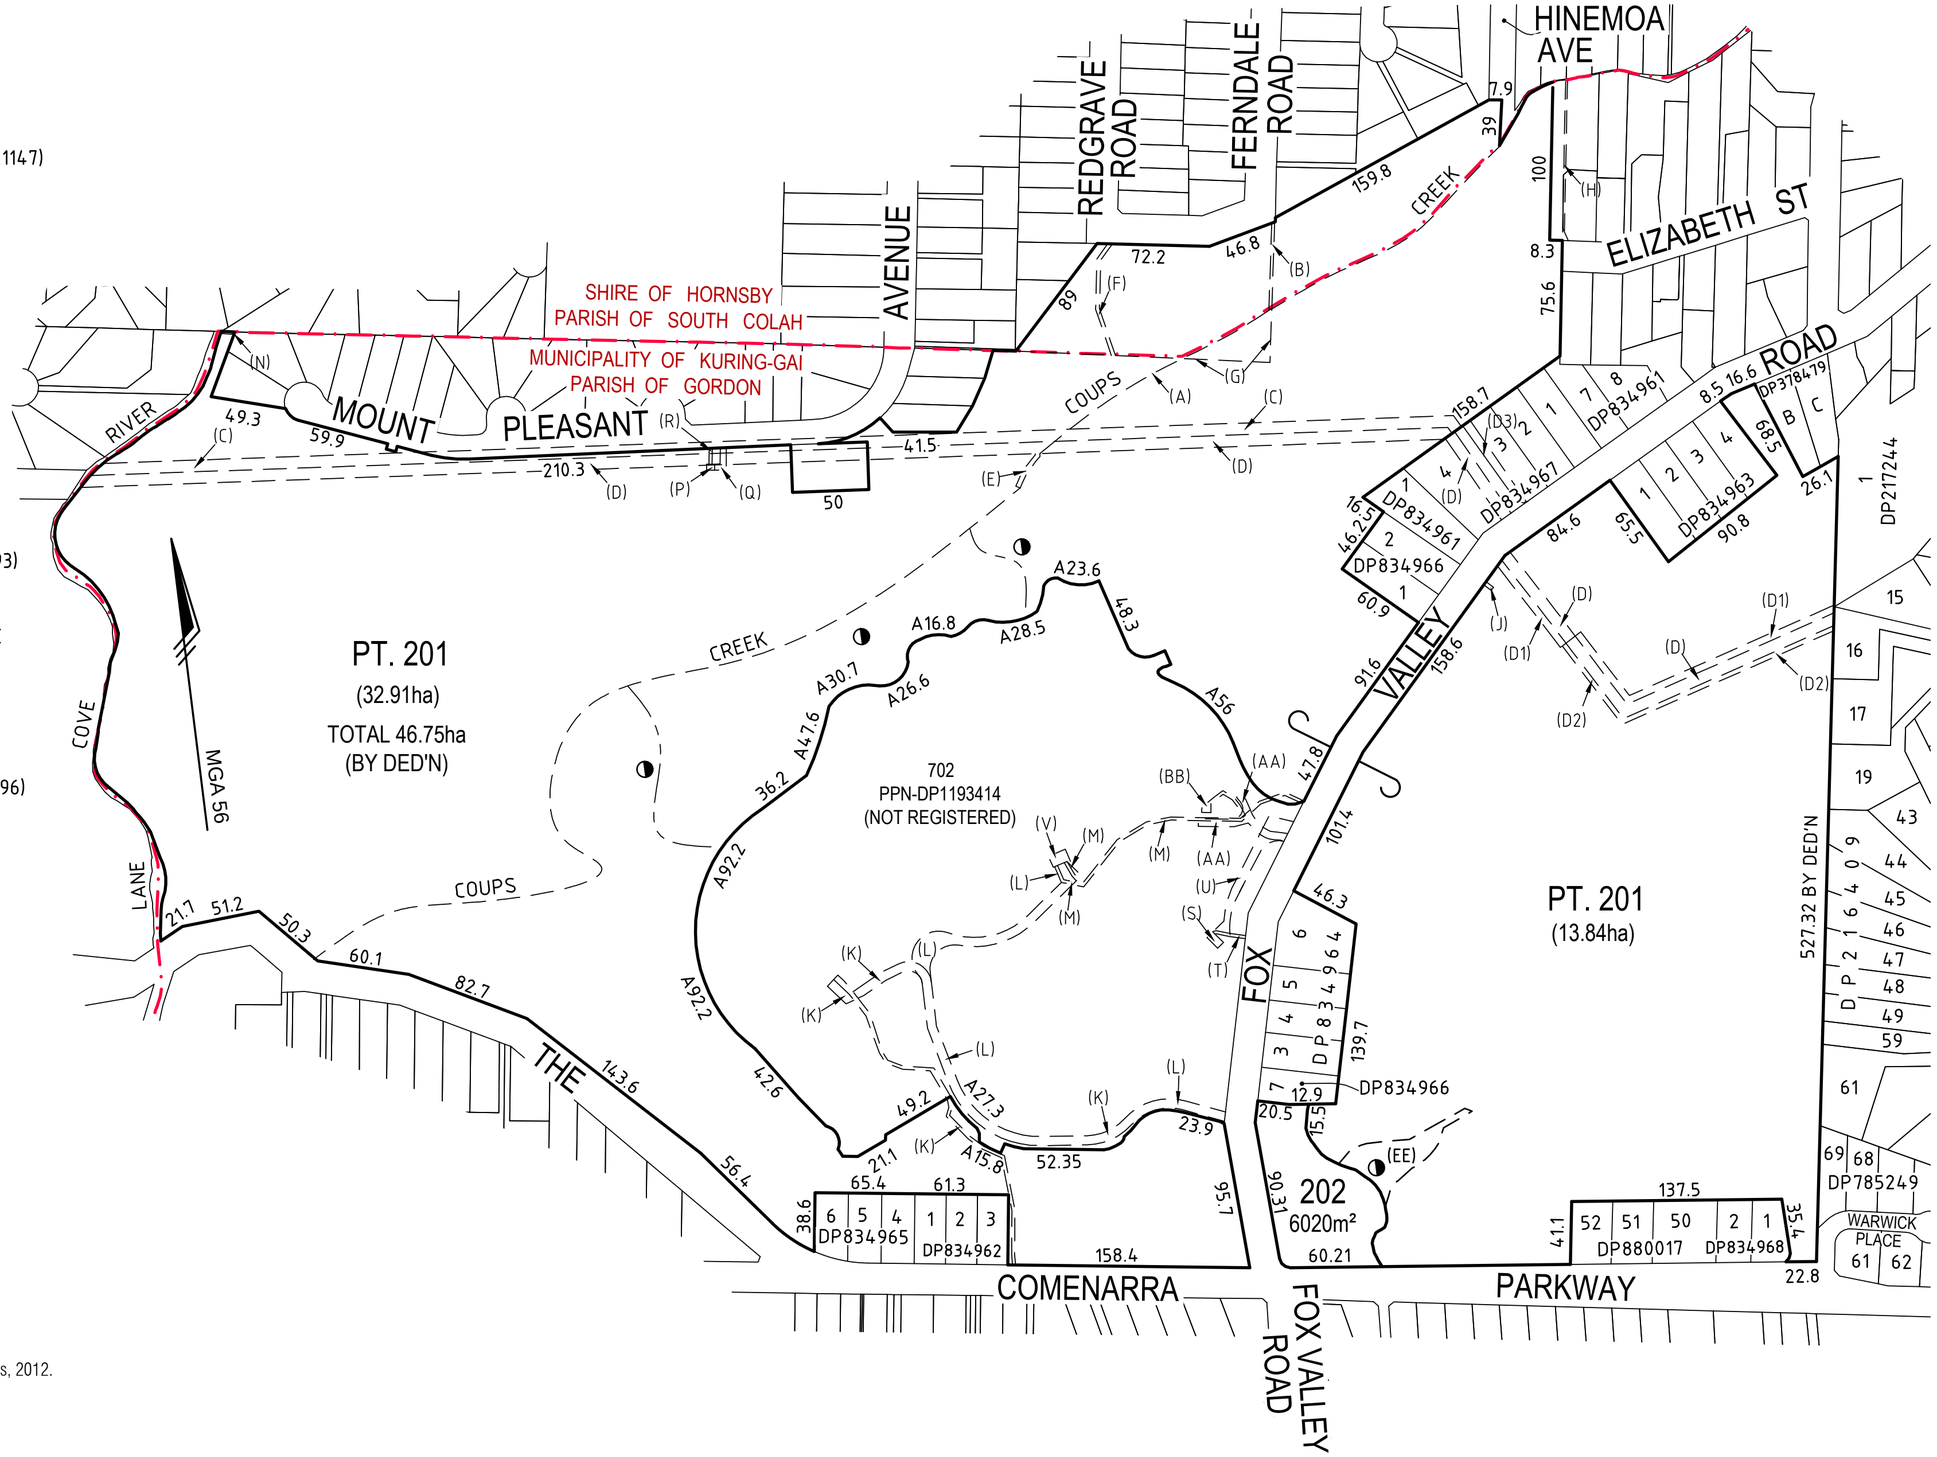

Notes:
1. Cadastre - Digital Cadastral Database (DCDB) © Department of Lands, 2012.
2. All dimensions and areas are subject to final survey.
3. Eastern boundary of lot 202 sourced from InSites detail survey (ref: H928SW_D01b.dwg) dated 11/04/2012.

80 40 0 80 160 240 Metres

REVISIONS No.	DATE	REVISION DETAILS	DRAWN	CHK	APP
C	28.05.2014	LOT 202 EASTERN BDY REVISED TO MATCH DIGITISED ZONING LINE; LOT AREA UPDATED	CFW	CJW	CJW
B	05.05.2014	'EASEMENTS TO BE CREATED' REVISED	CFW	BF	BF
A	02.05.2014	ORIGINAL ISSUE	CFW	BF	BF

COPYRIGHT: © WHELANS INSITES PTY LTD
INFORMATION CONTAINED IN THIS DRAWING / FILE IS THE COPYRIGHT OF WHELANS INSITES PTY LTD. COPYING OR USING THIS DATA IN WHOLE OR PART, IN ANY FORMAT, WITHOUT PERMISSION INFRINGES COPYRIGHT. ©

THIS DOCUMENT IN BOTH ELECTRONIC AND HARDCOPY FORMAT IS AND SHALL REMAIN THE PROPERTY OF WHELANS INSITES PTY LTD. THE INFORMATION MAY ONLY BE USED FOR THE PURPOSE FOR WHICH IT WAS COMMISSIONED AND IN ACCORDANCE WITH THE TERMS OF ENGAGEMENT FOR THE COMMISSION, UNAUTHORISED USE OF THIS INFORMATION IN ANY FORM WHATSOEVER IS PROHIBITED.

SCALE: 1:4000
DATUM: N/A
COORDINATES: MGA
CROSS SECTION: H : N/A V : N/A

PREPARED BY
Whelans Insites Pty Ltd
ACN: 088 148 743
insites.com.au
Level 12, 80 Clarence Street Sydney, NSW 2000 DX 288 Sydney t: 02 8234 8300 f: 02 9262 6511
Suite 2, Level 1, 668 Princes Hwy Sutherland, NSW 2232 DX 4522 Sutherland t: 02 9542 1177 f: 02 9542 4631
SYDNEY : SUTHERLAND : MUDGEE : ST MARYS

CLIENT: AUSTRALIAN CONFERENCE ASSOCIATION LTD.

SURVEY:	N/A	DATE OF SURVEY:	N/A
DRAWN:	CFW	DATE OF PLAN:	25.04.2014
DESIGNED:	N/A	DATE LAST SAVED:	28.05.2014
APPROVED:	BJF	DATE APPROVED:	02.05.2014

TITLE: Proposed Subdivision of Lot 701 PP DP1193414 Not Registered (MOD. 0130/13) Being Part of Lot 621 in DP1128314, and Lot 8 in DP834966 and Lot 800 in DP752031.

JOB No: G630SW
ISSUE: C
DWG No: P18
SHEET 1 OF 2 SHEETS
SIZE: A3

ARCHITECT
MBMO ARCHITECTS
188 Willoughby Rd Crows Nest NSW 2065
ABN 90 150 671 051
T +61 2 9439 6622
info@mbmo.com.au
www.mbmo.com.au
NSW Nominated Architect: Cameron Martin 9194

DEVELOPMENT MANAGER/CLIENT
Sydney Adventist Church

PROJECT
DEVELOPMENT AT
172 Fox Valley Road, Wahroonga 2076

PROJECT NORTH
N

DRAWING NAME: **SUBDIVISION SHEET 1 OF 2**
DRAWING NUMBER: **12008 -DA-74**
ISSUE: **N/A**

SCALE		DRAWN	QA	PLOT DATE
NA	@A2	VW	SO	29/05/2014

12008 CC 02a LAY.pln