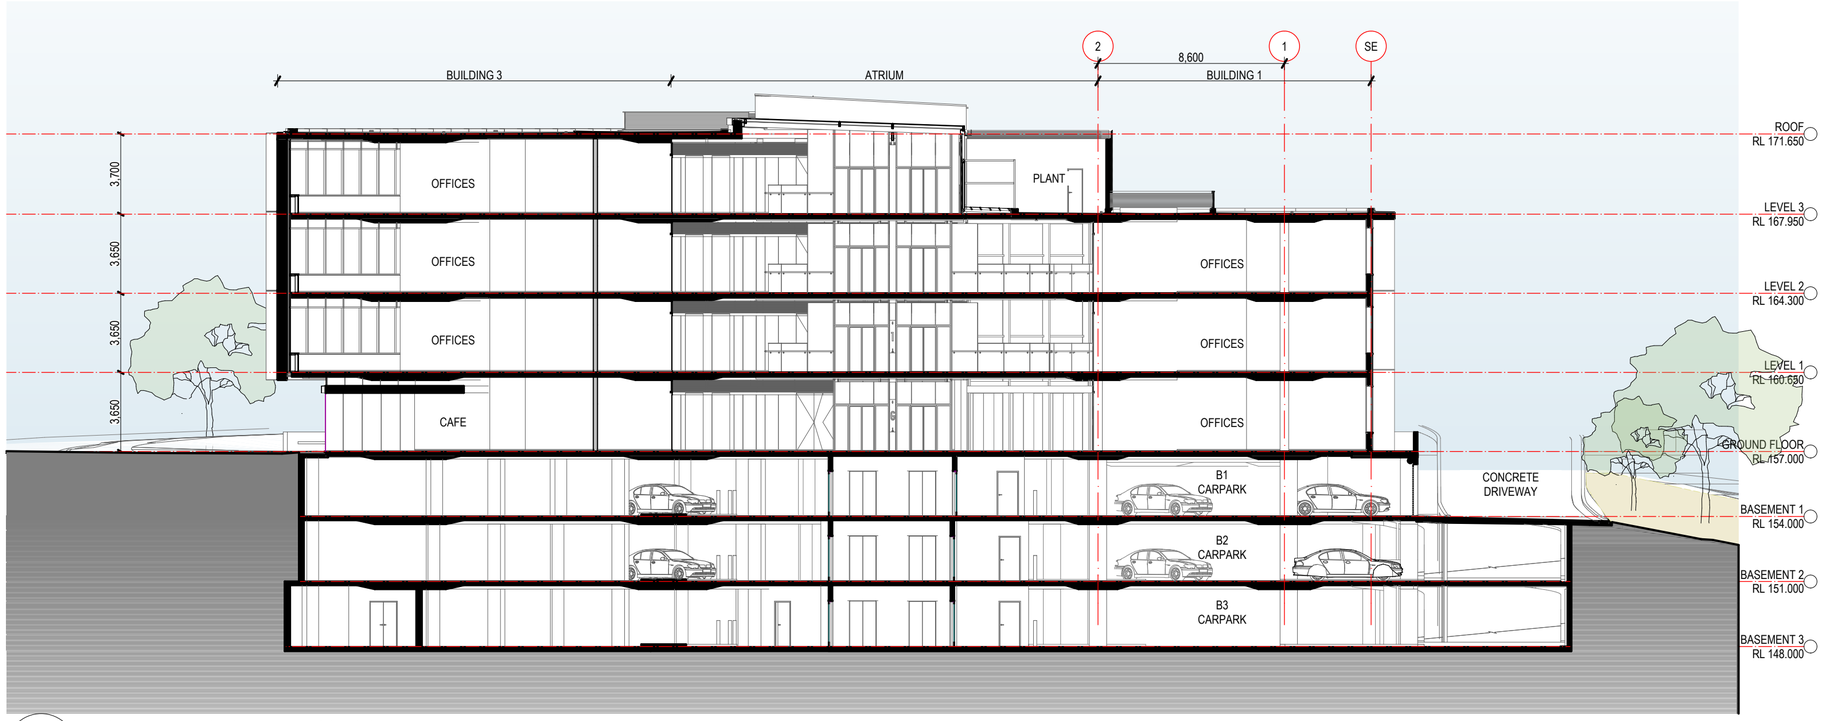

1 SECTION A- THROUGH BUILDINGS 1 & 3

A01 SECTION A- THROUGH BUILDINGS 1 & 3.PMK

SCALE 1:200

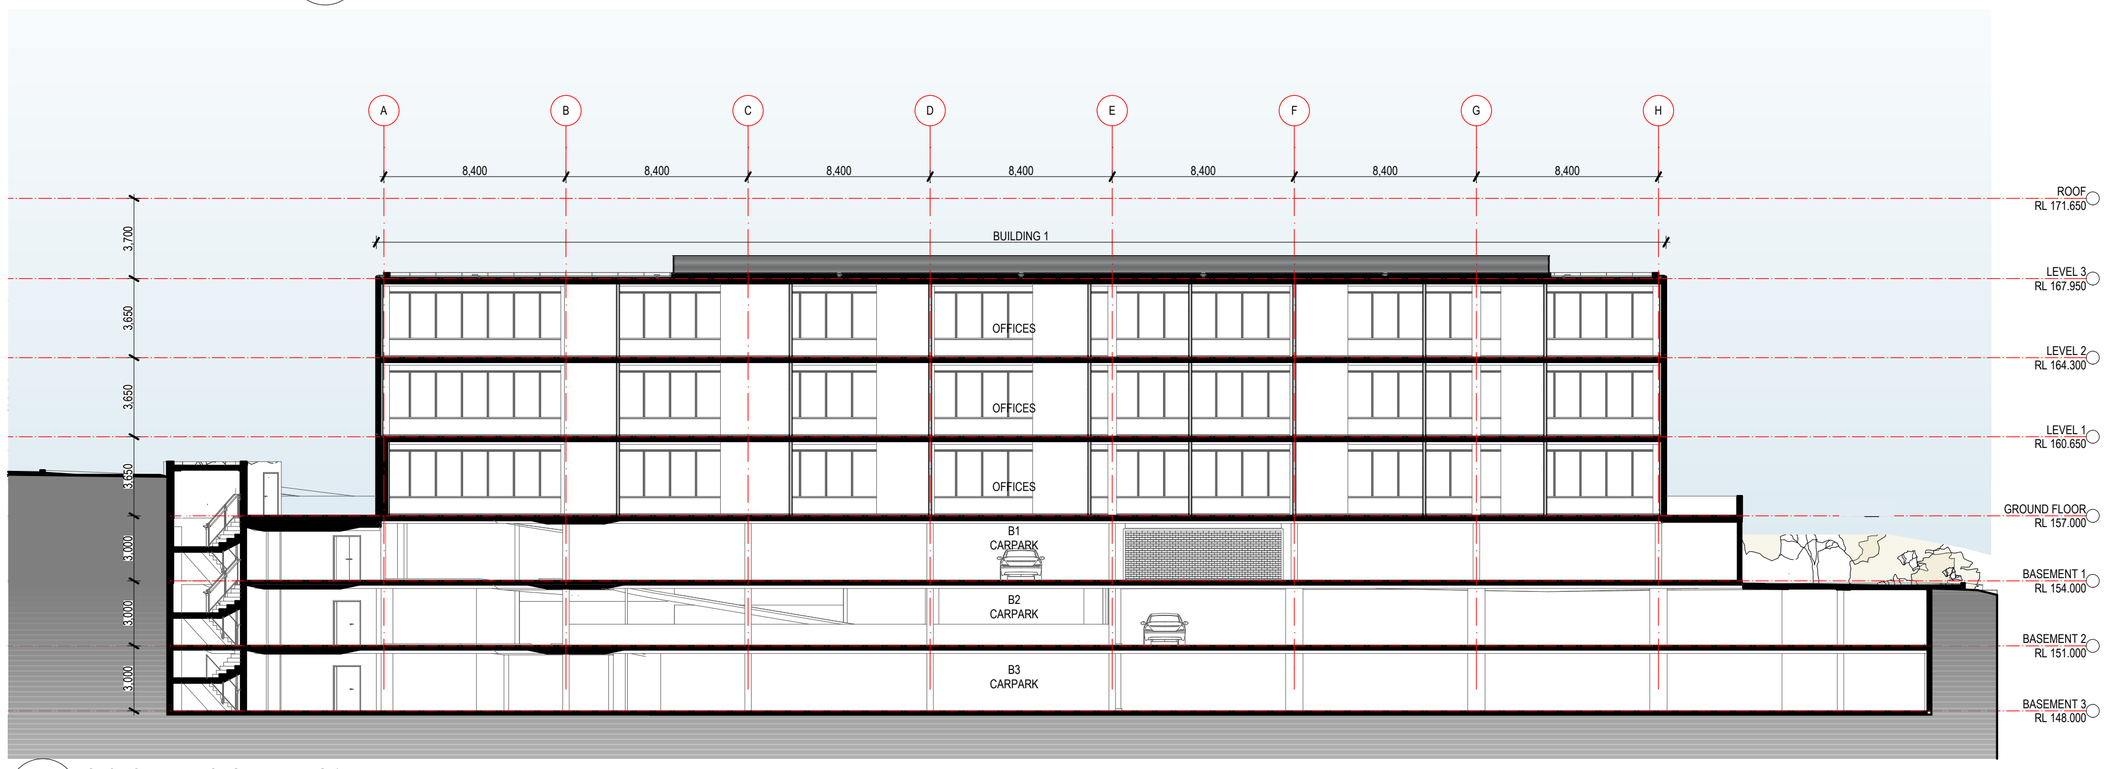

2 SECTION B- THROUGH BUILDING 1

A02 SECTION B- THROUGH BUILDING 1.PMK

SCALE 1:200

ARCHITECT
MBMO ARCHITECTS
188 Willoughby Rd
Crows Nest NSW 2065
ABN 90 150 671 051
T +61 2 9439 6622
info@mbmo.com.au
www.mbmo.com.au
NSW Nominated Architect: Cameron Martin 9194

DEVELOPMENT MANAGER/CLIENT
Sydney Adventist Church

PROJECT
DEVELOPMENT AT
172 Fox Valley Road, Wahroonga 2076

PROJECT NORTH

DRAWING NAME:	DRAWING NUMBER	ISSUE
SECTIONS SHEET 1	**12008 -DA-18**	**[C]**

SCALE	DRAWN	QA	PLOT DATE
1:200 @A2	VW	SO	28/05/2014

12008 CC 02a LAY.pln