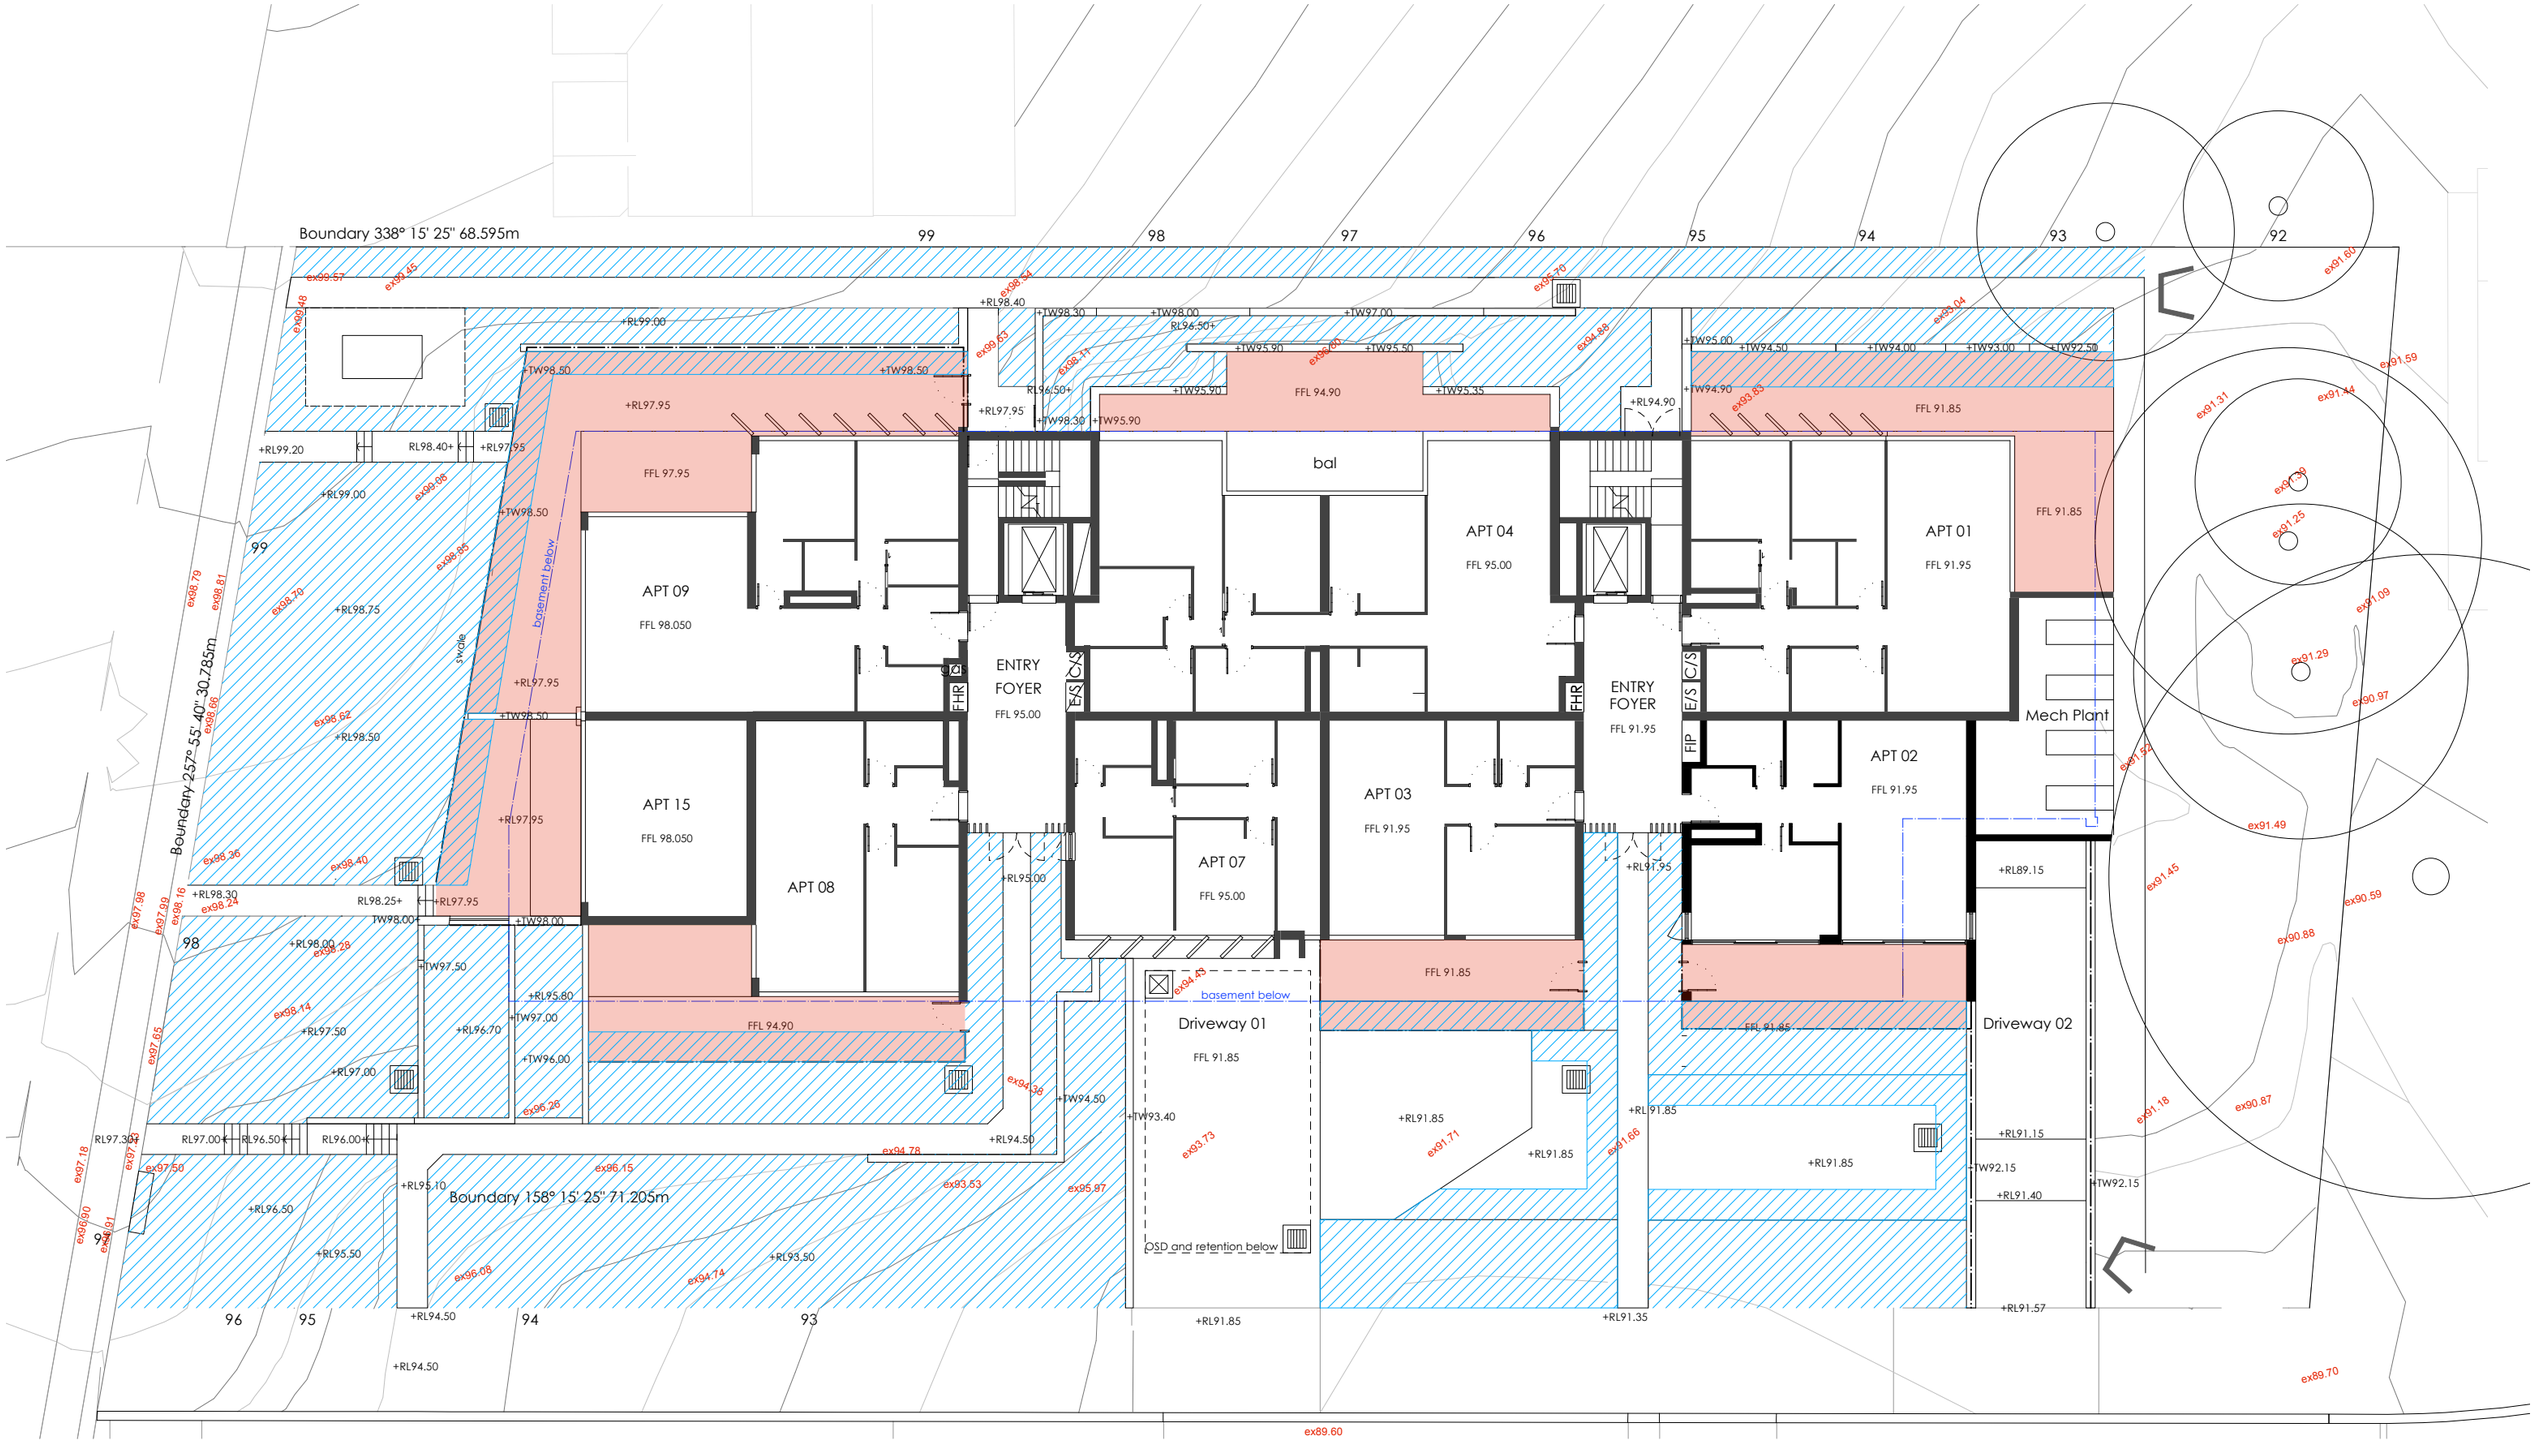


**LEGEND**

| | |
|---|---|
| | indicates extent of private courtyards |
| ex96.08 | existing levels |
| +RL94.50 | proposed levels |
| +TW97.00 | proposed top of wall |
| FFL 98.050 | proposed finished floor levels |
| 93 | major contour |
| | minor contour |
| | proposed inlet pit |
| | major junction pit |
| | headwall |
| | areas of low water use species total area: 765m2 |

| ISSUE | REVISION DESCRIPTION | DATE |
|---|---|---|
| F | DEVELOPMENT APPLICATION | 26.09.13 |
| G | DEVELOPMENT APPLICATION | 25.02.14 |


JANE IRWIN LANDSCAPE ARCHITECTURE
Level 5, 68-72 Wentworth Avenue
Surry Hills NSW 2010 Australia
T: 61 2 9212 6957F: 61 2 9212 6951
e: jila@jila.net.au w: http://www.jila.net.au


For
Jason Jiang, Australia Wenzhou Group

DRAWN SW
CHECKED JI

DATE 25.02.14
SCALE 1:200 @ A3

0 2.5 5 10

DRAWING
Levels Plan

# 28-32 DUMARESQ ST, GORDON

DRAWING NO. L02


THIS DRAWING IS TO BE READ IN CONJUNCTION WITH ALL RELEVANT CONTRACTS, SPECIFICATIONS, REPORTS AND DRAWINGS. COPYRIGHT IS VESTED IN JANE IRWIN LANDSCAPE ARCHITECTURE. DO NOT SCALE FROM DRAWINGS. ALL DIMENSIONS TO BE CONFIRMED WITH SURVEY.