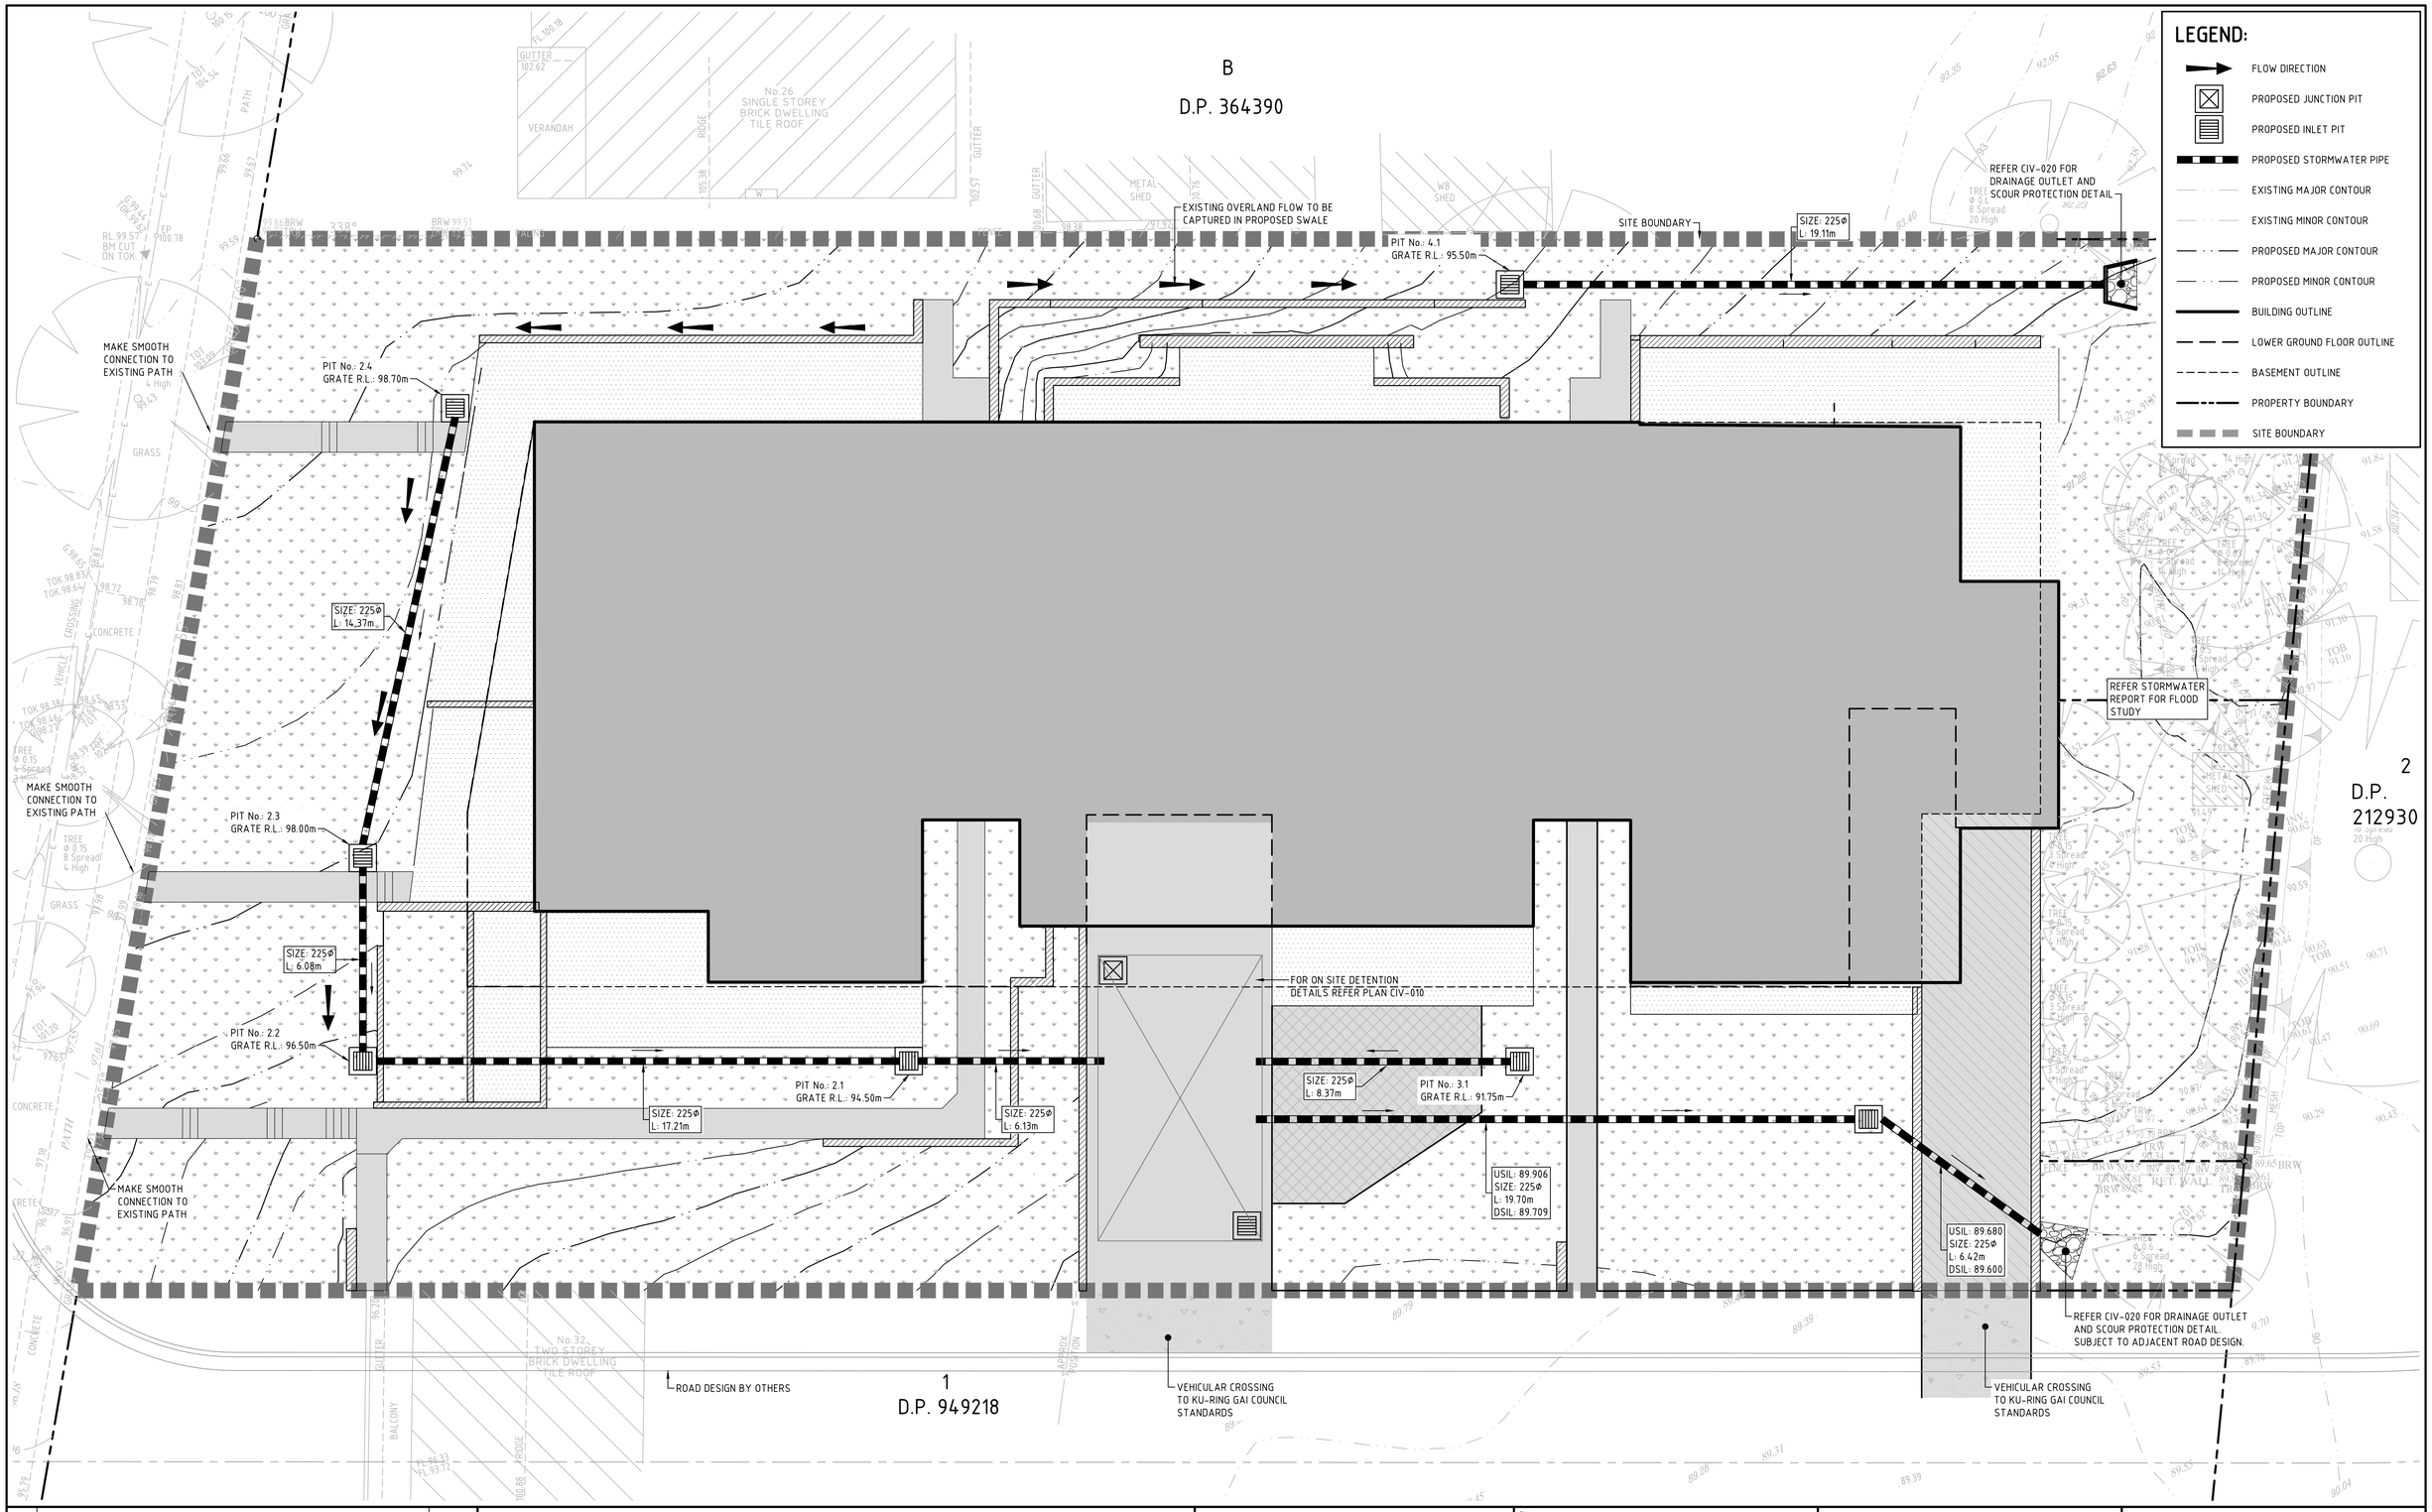


| Issue | Description | Date |
|---|---|---|
| 05 | RE-ISSUE FOR DEVELOPMENT APPLICATION | 21/02/14 |
| 04 | RE-ISSUE FOR DEVELOPMENT APPLICATION | 01/10/13 |
| 03 | RE-ISSUE FOR DEVELOPMENT APPLICATION | 11/06/13 |
| 02 | RE-ISSUE FOR DEVELOPMENT APPLICATION | 24/05/13 |
| 01 | ISSUE FOR DEVELOPMENT APPLICATION | 22/11/12 |
| P2 | ISSUE FOR DEVELOPMENT APPLICATION | 16/11/12 |
| P1 | ISSUE FOR CO-ORDINATION | 08/11/12 |

0 2 4 6 8 10m

1 : 100

Client

AUSTRALIAN WENZHOU GROUP
SUITE 1701, 87-89 LIVERPOOL ST,
WORLD TOWER
SYDNEY 2000

Status

**PRELIMINARY**
ISSUE FOR DEVELOPMENT APPLICATION

| Scales | 1:100 | Current Issue Signatures | |
|---|---|---|---|
| | | Drawn | L. CORSCADDEN |
| Original Size | A1 | Designed | C. McCLELLAND |
| Height Datum | AHD | Checked | |
| Grid | MGA | Approved | |

Filename: CIV-010-AA005217-NSD-00 SITEWORKS AND STORMWATER MANAGEMENT PLAN.dwg

Project

28-30 & A PORTION OF
32 DUMARESQ STREET
GORDON

Title

SITEWORKS AND
STORMWATER MANAGEMENT
PLAN

HYDER CONSULTING PTY LTD

ABN 76 104 485 289
Level 5, 141 Walker St
North Sydney NSW 2060
Australia

Tel: +61 (0)2 8907 9000
Fax: +61 (0)2 8907 9001
www.hyderconsulting.com
© Copyright reserved

| Drawing No. | Project No. | Issue |
|---|---|---|
| CIV-010 | AA005217 | 05 |

100mm on Original

Date Plotted: 21 Feb 2014 # 03:49PM File Name: F:\AA005217\E-CAD\C-Civil\D-Final\CIV-010-AA005217-NSD-00 SITEWORKS AND STORMWATER MANAGEMENT PLAN.dwg V1