A1

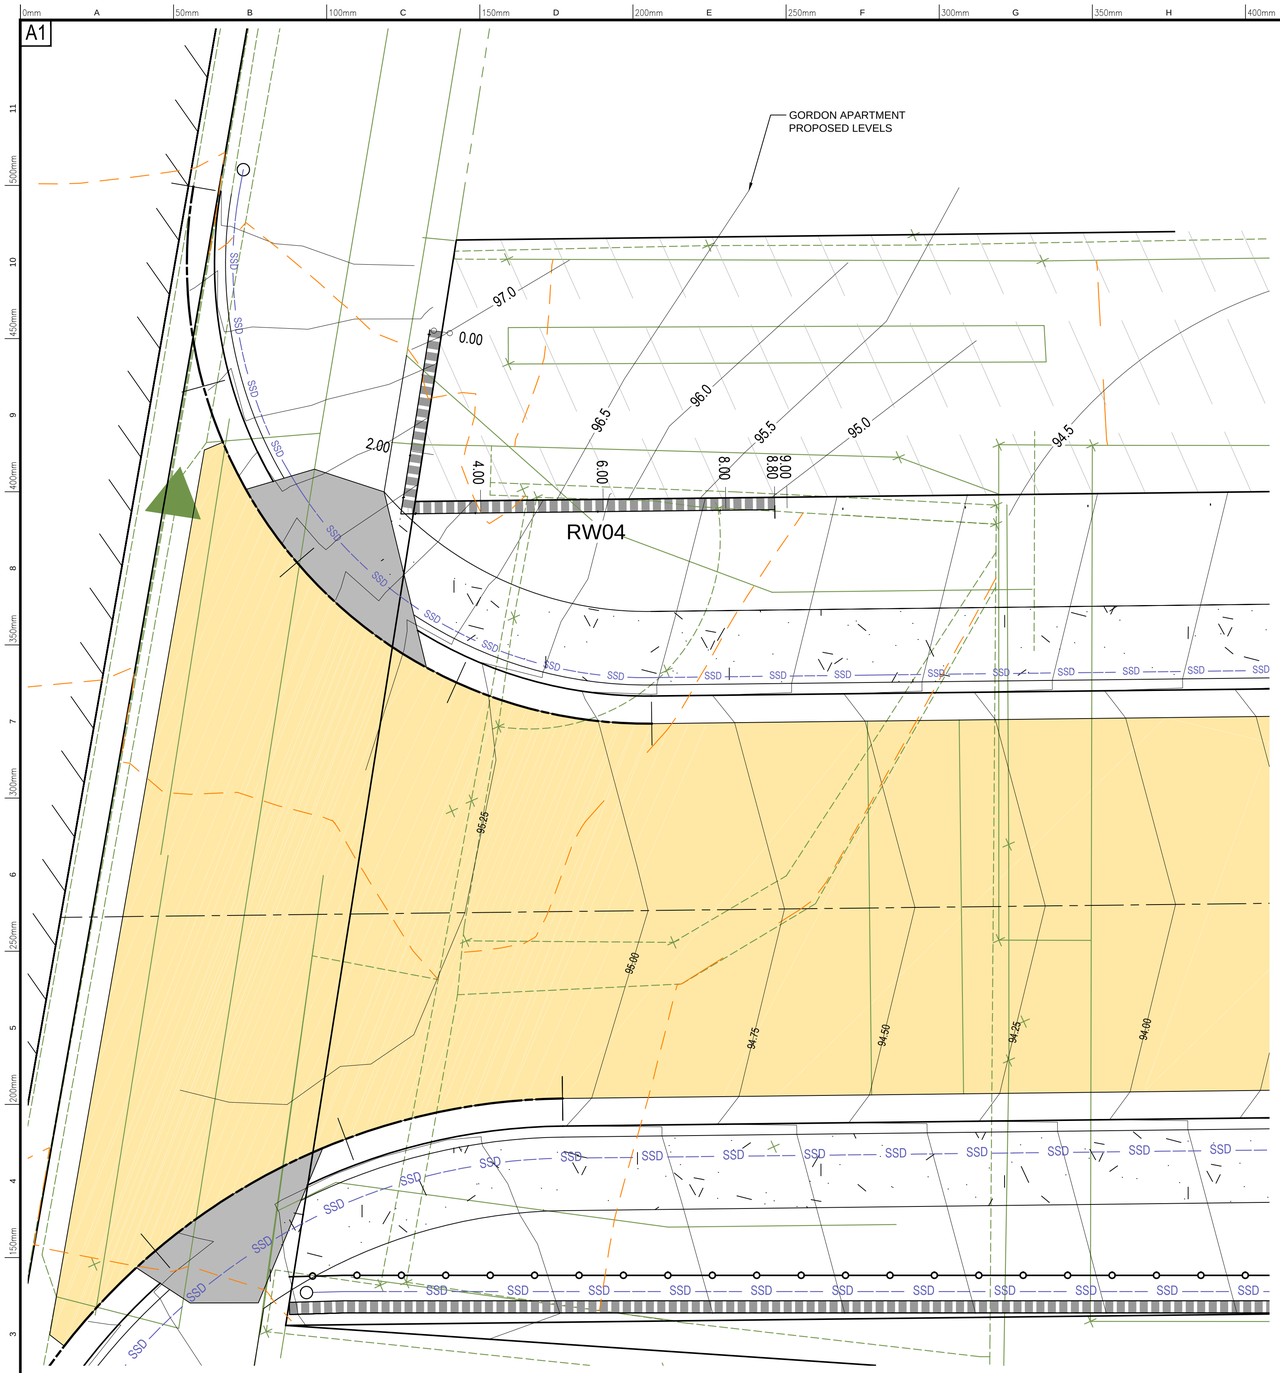

LEGEND

RW — BLOCK RETAINING WALL
- REFER DRG BELOW FOR ELEVATIONS AND DRG 107 DETAILS

INSTALL PEDESTRIAN FENCE AS PER
KU-RING-GAI COUNCIL SPECIFICATIONS.

RETAINING WALL SETOUT

IP CHAINAGE	EASTING	NORTHING
RW-04		
CH 0.00	328564.683	6263429.467
CH 2.80	328561.943	6263428.880
CH 4.00	328562.337	6263427.888
CH 6.00	328563.076	6263426.029
CH 8.80	328564.110	6263423.427

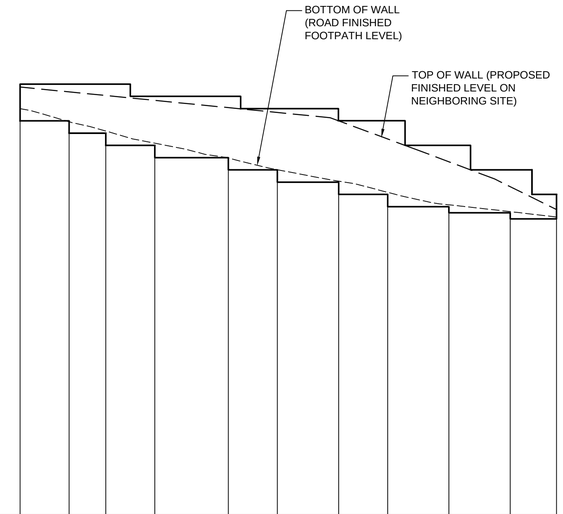

DATUM R.L.90																	
WALL HEIGHT (m)	0.60	0.60	0.80	0.80	1.00	0.80	0.80	1.00	1.00	1.20	1.20	1.20	1.20	1.40	1.00	0.70	0.70	0.80	0.40
TOP OF WALL RL	97.05	97.05	97.05	96.80	96.80	96.65	96.65	96.45	96.05	95.65	95.65	95.45	95.45	95.25	95.25	95.05	95.05	94.95	94.85
TOP OF FOOTING RL	96.45	96.45	96.25	96.05	95.85	95.85	95.65	95.65	95.45	95.45	95.25	95.25	95.05	95.05	95.05	94.95	94.95	94.85	94.85
RETAINING WALL CHAINAGE	0	0.80	1.40	2.20	3.40	4.20	5.20	6.00	7.00	8.00	8.80								

RW-04 ELEVATION
(WESTERN BOUNDARY)

RETAINING WALL SETOUT PLAN
SCALE 1:50

R.C. SPRINGETT.
ENGINEERS AUSTRALIA
MIEAust CPEng
Chartered Professional Engineer
NPER (72223)

FOR CONSTRUCTION

AMEND No. 01 DATE 19.11.2013 DETAILS ISSUED FOR CONSTRUCTION

DIAL 1100 BEFORE YOU DIG

Project: PROPOSED ROAD OVER LOT 1 D.P. 949218
No. 32 DUMARESQ STREET, GORDON

Drawing Title: RETAINING WALL LAYOUT PLAN AND ELEVATIONS

Principal: KU-RING-GAI COUNCIL

Scale	Date	Council Ref.
1:100	1/10/2013	
	Datum A.H.D.	L.G.A. KU-RING-GAI

Calc's M.V. Drawn. E.F. Proj.Man. A.C. Client Ref:

CRAIG & RHODES

ABN 77 050 209 991
Level 4, Suite 400
16-18 Cambridge St
EPPING NSW 2121
PO Box 233
EPPING NSW 1710

ACN 050 209 991
DX 4408 EPPING
Tel. 9869-1855
Fax. 9869-2341
reception@crhodes.com.au
www.craigandrhodes.com.au

© Craig & Rhodes

ISO 9001 Approved Company

Our Ref. 181-11

Dwg File Ref. [Rev] - Sheet Ref.

181-11C E108 [01]