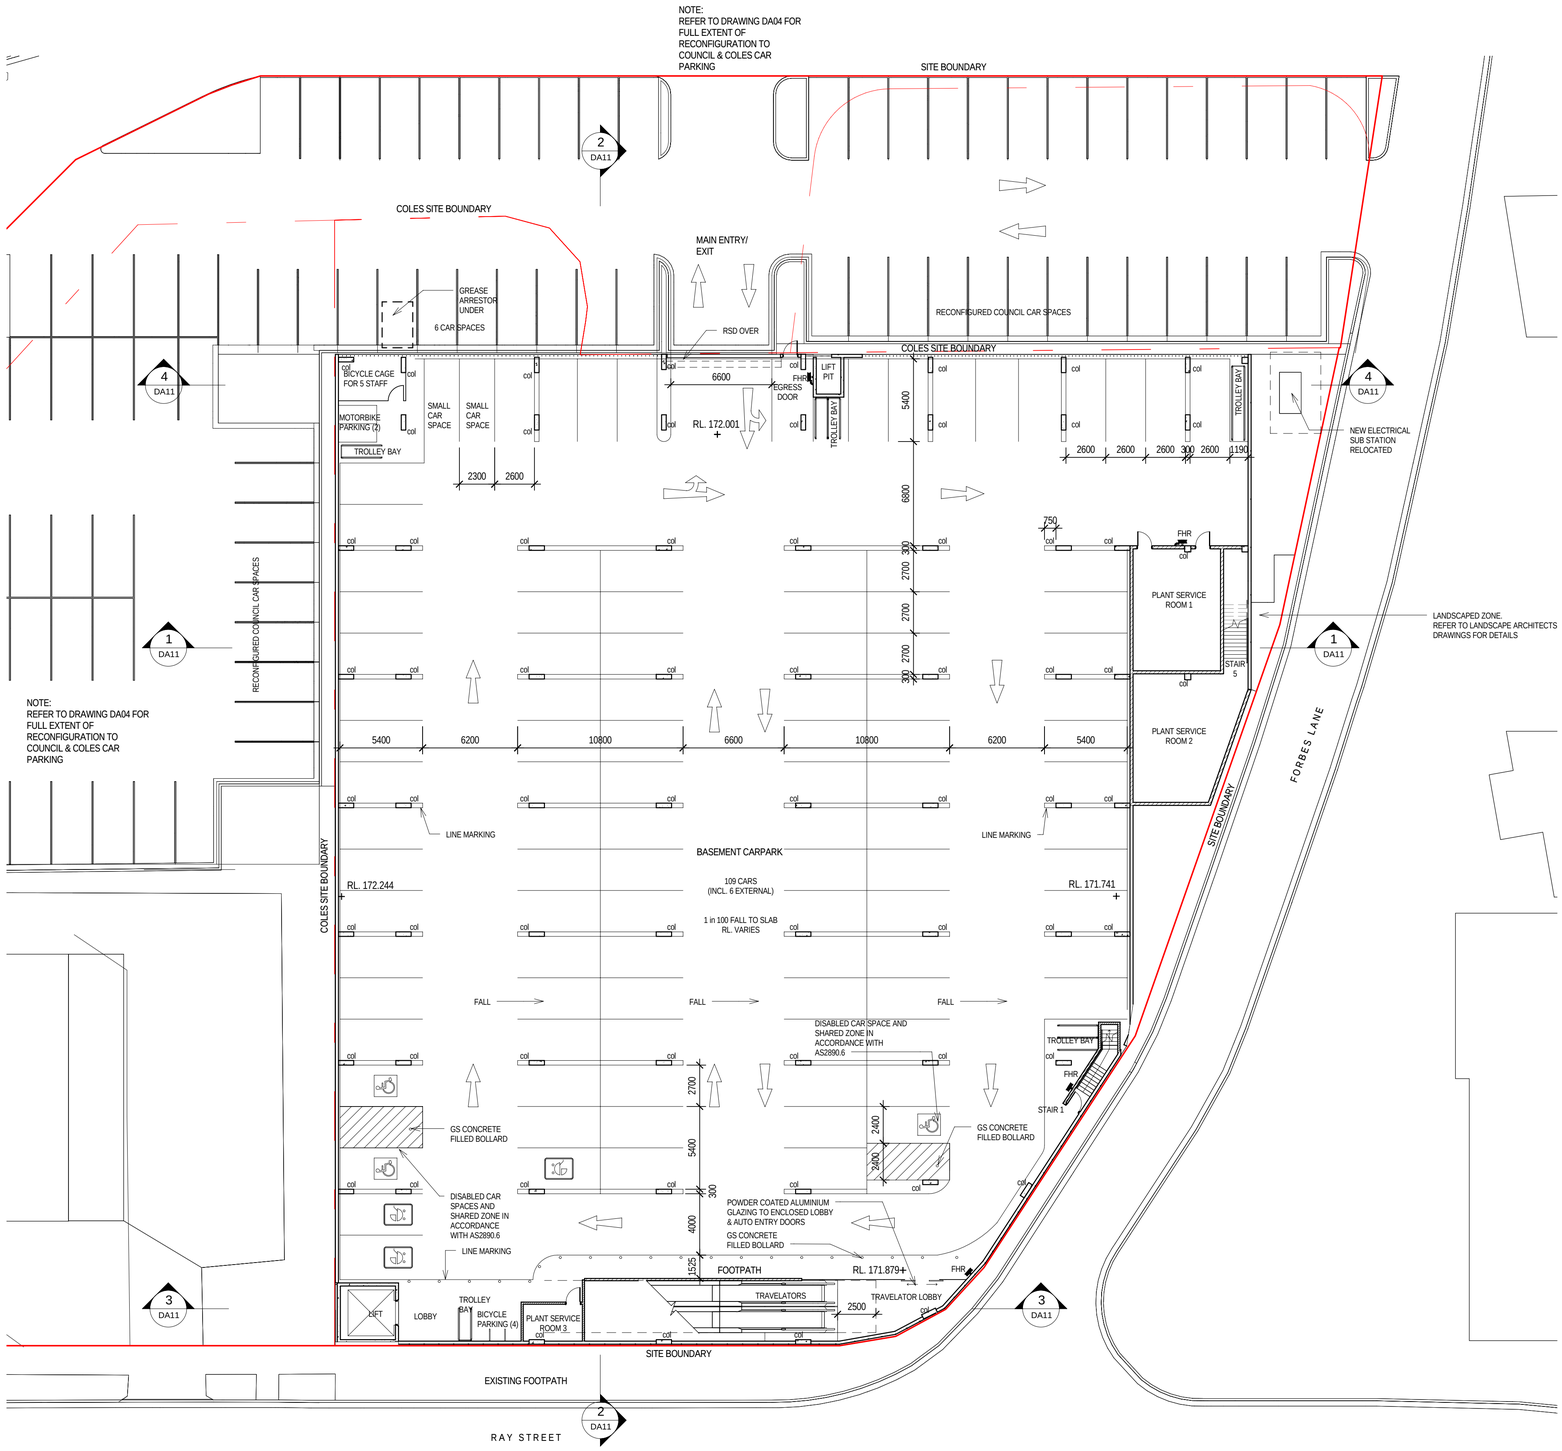

BASEMENT CAR PARK

THIS DRAWING AND DESIGN IS SUBJECT TO COPYRIGHT AND MAY NOT BE REPRODUCED WITHOUT PRIOR WRITTEN CONCENT. ALL DIMENSIONS ARE TO BE VERIFIED ON SITE PRIOR TO COMMENCEMENT OF ANY WORK. ANY DISCREPANCIES ARE TO BE REFERRED TO THE ARCHITECT. USE FIGURED DIMENSIONS ONLY.

LSA

ISSUE:	AMENDMENT:	DATE:
P1	PRELIMINARY ISSUE	11-03-13
P2	PRELIMINARY ISSUE	05-04-13
A	ISSUE FOR DA CONSENT	24-04-13

PROPOSED COLES SUPERMARKET RETAIL DEVELOPMENT
RAY STREET TURRAMURRA NSW

COLES GROUP PROPERTY DEVELOPMENTS LTD.

0 5 10 20m 1:200

LEFFLER SIMES ARCHITECTS
LEFFLER SIMES PTY. LTD. ARCHITECTS
ACN 001 043 992 ABN 39 001 043 992
WEB: www.lefflersimes.com.au EMAIL: lsa@lefflersimes.com.au
SYDNEY: 7 YOUNG STREET NEUTRAL BAY NSW 2089
PH: (02) 9909 3344 FAX: (02) 9909 3828
MELBOURNE: LEVEL 2, OLIVER LANE VIC 3000
PH: (03) 9654 6344 FAX: (03) 9654 8244
BRISBANE: 2/290 BOUNDARY STREET, SPRING HILL QLD 4000
PH: (07) 3123 5544 FAX: (07) 3831 9860
Member Australian Institute of Architects

DATE: FEB 2013 DRAWN: MD/MC SCALE: 1 : 200@A1
PROJECT No: 3223 DRAWING No: DA06 ISSUE: A