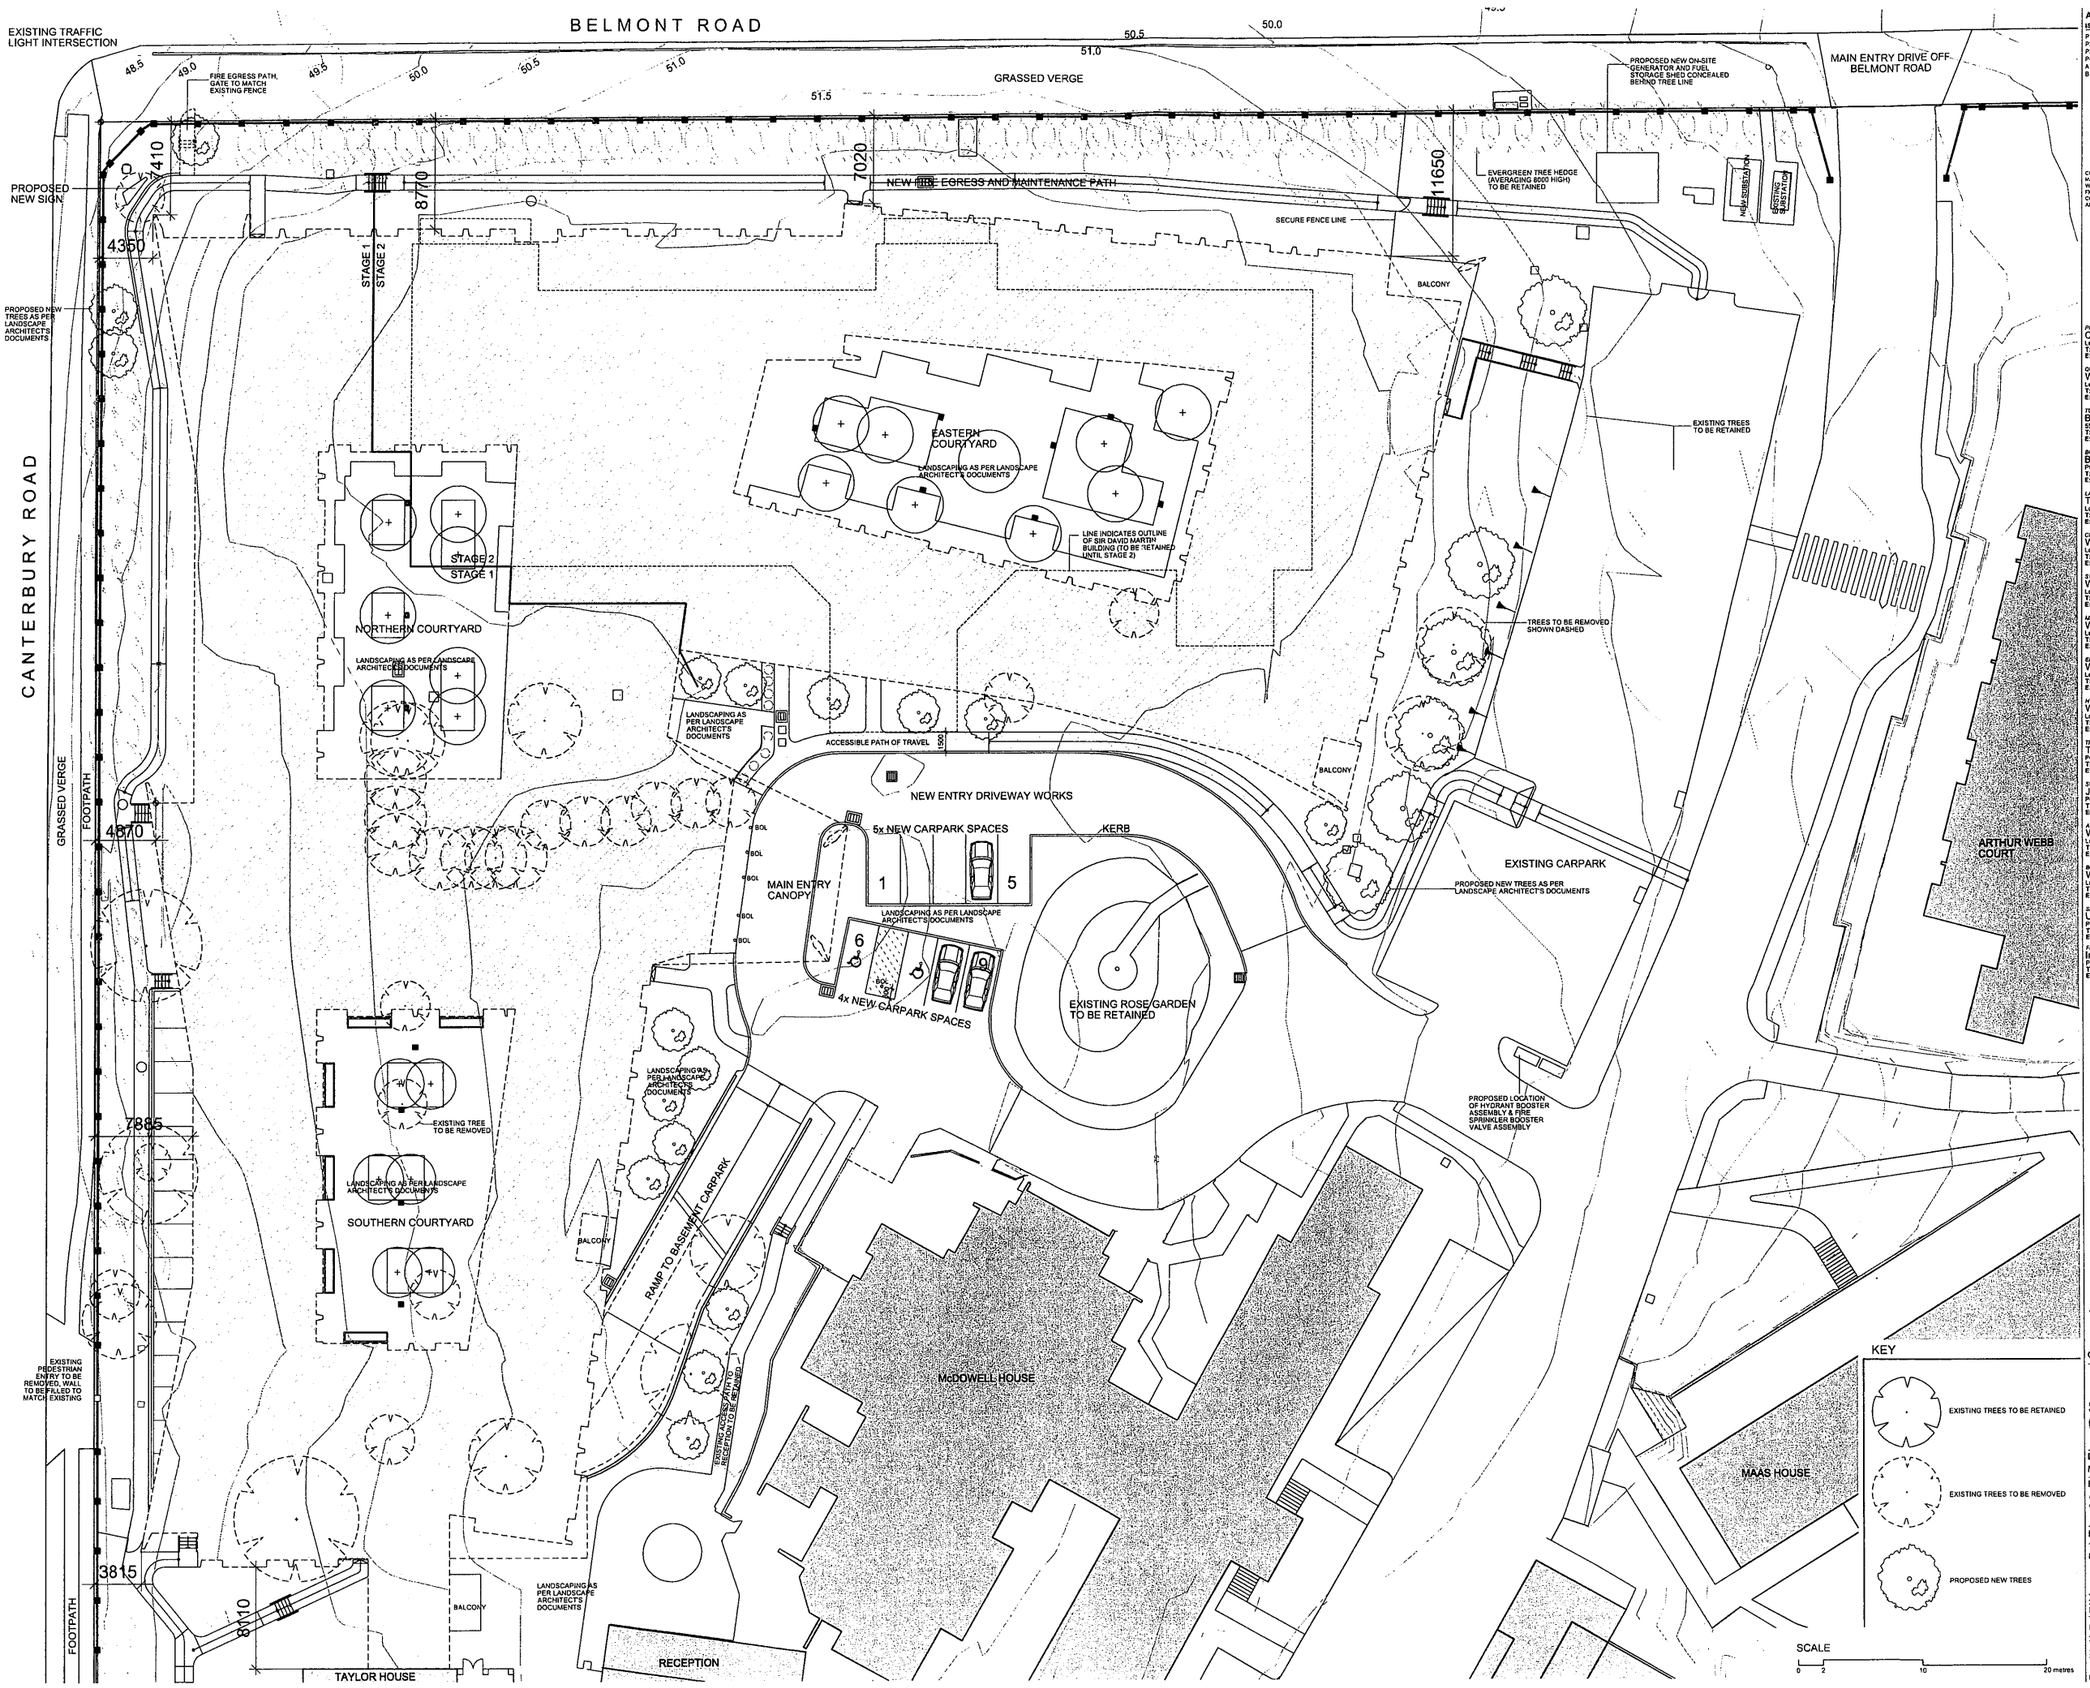

AMENDMENTS

ISSUE	DESCRIPTION	APPROVED	SIGNED	DATE
P1	PRE-DA COSTING ISSUE	BC		03-05-2013
P2	CO-ORDINATION ISSUE	BC		16-05-2013
P3	ISSUED FOR CLIENT REVIEW	BC		21-05-2013
P4	CO-ORDINATION ISSUE	BC		30-05-2013
A	DA ISSUE	BC		30-05-2013
B	DA MODIFICATION	BC		26-07-2013

CONCEPTS AND INFORMATION CONTAINED IN THIS DRAWING ARE COPYRIGHT AND MAY NOT BE REPRODUCED IN WHOLE OR PART OR BY ANY MEDIUM, WITHOUT THE WRITTEN PERMISSION OF JACKSON TEECE. DO NOT SCALE THIS DRAWING. USE FIGURED DIMENSIONS ONLY. VERIFY ALL PROJECT DIMENSIONS BEFORE COMMENCING ON-SITE WORK OR OFF-SITE FABRICATION. NOTIFY JACKSON TEECE OF ANY DISCREPANCIES AND SEEK INSTRUCTIONS.

THIS DRAWING ISSUE HAS BEEN REVIEWED FOR

ASSOCIATE | PROJECT ARCHITECT

PROJECT MANAGEMENT
Crown Project Services
Level 15, 3 Spring Street, Sydney NSW 2000
T: (02) 9252 4420 F: (02) 9252 4420
E: steven.johns@crownprojects.com.au

QUANTITY SURVEYING
Wilde & Woollard
Level 5, 815 pacific Highway, Chatswood NSW 2067
T: (02) 9411 2777 F: (02) 9411 7845
E: williams@wwsydney.com

TOWN PLANNING
BBC Consulting Planners
55 Mountain Street, Broadway NSW 2007
T: (02) 9211 4099 F: (02) 9211 2740
E: dan.brennan@bbcplanners.com.au

BCA ADVISORY
Blackett Maguire + Goldsmith
PO Box 187, Broadway NSW 2007
T: (02) 9211 7777 F: (02) 9211 7774
E: david@bmpbcg.com.au

LANDSCAPE ARCHITECT
Traci
Level 8, 60 Mount Street, North Sydney NSW 2060
T: (02) 9954 3733 F: (02) 9954 3825
E: jlee@traci.net.au

CIVIL ENGINEERING
Wood & Grieve Engineers
Level 2, 415 Ledcombe Street, Sydney NSW OLD 4000
T: (07) 3811 4500 F: (07) 3811 4600
E: kelvin.jenkins@wge.com.au

STRUCTURAL ENGINEERING
Wood & Grieve Engineers
Level 3, 454-456 Pacific Highway, St Leonards NSW 2065
T: (02) 8484 7000 F: (02) 8484 7100
E: paul.moore@wge.com.au

MECHANICAL ENGINEERING
Wood & Grieve Engineers
Level 3, 454-456 Pacific Highway, St Leonards NSW 2065
T: (02) 8484 7000 F: (02) 8484 7100
E: bahman.b@wge.com.au

ELECTRICAL ENGINEERING
Wood & Grieve Engineers
Level 3, 454-456 Pacific Highway, St Leonards NSW 2065
T: (02) 8484 7000 F: (02) 8484 7100
E: theodore.mihalias@wge.com.au

HYDRAULIC/FIRE PREVENTION ENGINEERING
Wood & Grieve Engineers
Level 3, 454-456 Pacific Highway, St Leonards NSW 2065
T: (02) 8484 7000 F: (02) 8484 7100
E: antonio.lomonico@wge.com.au

TRAFFIC ENGINEERING
TEF Consulting
PO Box 215, Bondi NSW 2026
T: (02) 9332 2034 F: (02) 9332 2022
E: s.s@tefconsult.com.au

SURVEYOR
John M Daly & Associates
PO Box 25, Campbelltown NSW 2560
T: (02) 4623 5015 F: (02) 4628 2013
Email: admin@jmd.com.au

ACOUSTIC ENGINEERING
Wood & Grieve Engineers
Level 3, 454-456 Pacific Highway, St Leonards NSW 2065
T: (02) 8484 7000 F: (02) 8484 7100
E: daniel.castro@wge.com.au

BCA SECTION J ENERGY EFFICIENCY
Wood & Grieve Engineers
Level 1, 280 King Street, Melbourne VIC 3000
T: (03) 8554 7014 F: (03) 8554 7100
E: cormac.lady@wge.com.au

SERVERY, CAFE & LAUNDRY DESIGN
Universal Foodservice Designs Pty Ltd
PO Box 238, Dudmain NSW 2258
T: (02) 4329 0630 M: (02) 0422 468 834
E: brian@ufd.net.au

FIRE ENGINEERING
Innova Services Pty Ltd
PO Box K194, Haymarket NSW 1240
T: 1300 88 32 62 M: 0409 887 929
E: jason@innovaservices.com.au

The **Whiddon** Group
dignity•integrity•growth

CLIENT
THE WHIDDON GROUP

SITE PLAN (DEMOLITION & PROPOSED)

DATE	SCALE @ B1	DRAWN
MARCH 2013	1:200	BC
PROJECT NUMBER	**DRAWING No.**	**ISSUE**
2012087	**DA002**	**B**

PROJECT
160 BED RESIDENTIAL AGED CARE FACILITY
81 BELMONT ROAD, GLENFIELD, NSW 2167

Jackson Teece Architecture
244 Hunter Street
Newcastle West New South Wales 2302 Australia
T 61 2 4969 5109 F 61 2 4969 6177
E newcastle@jacksonteece.com
Jackson Teece Chesterman Willis Pty Ltd
Trading as Jackson Teece
ABN 15 083 871 791
Nominated Architect Ian Brooke (4625)
JACKSON TEECE