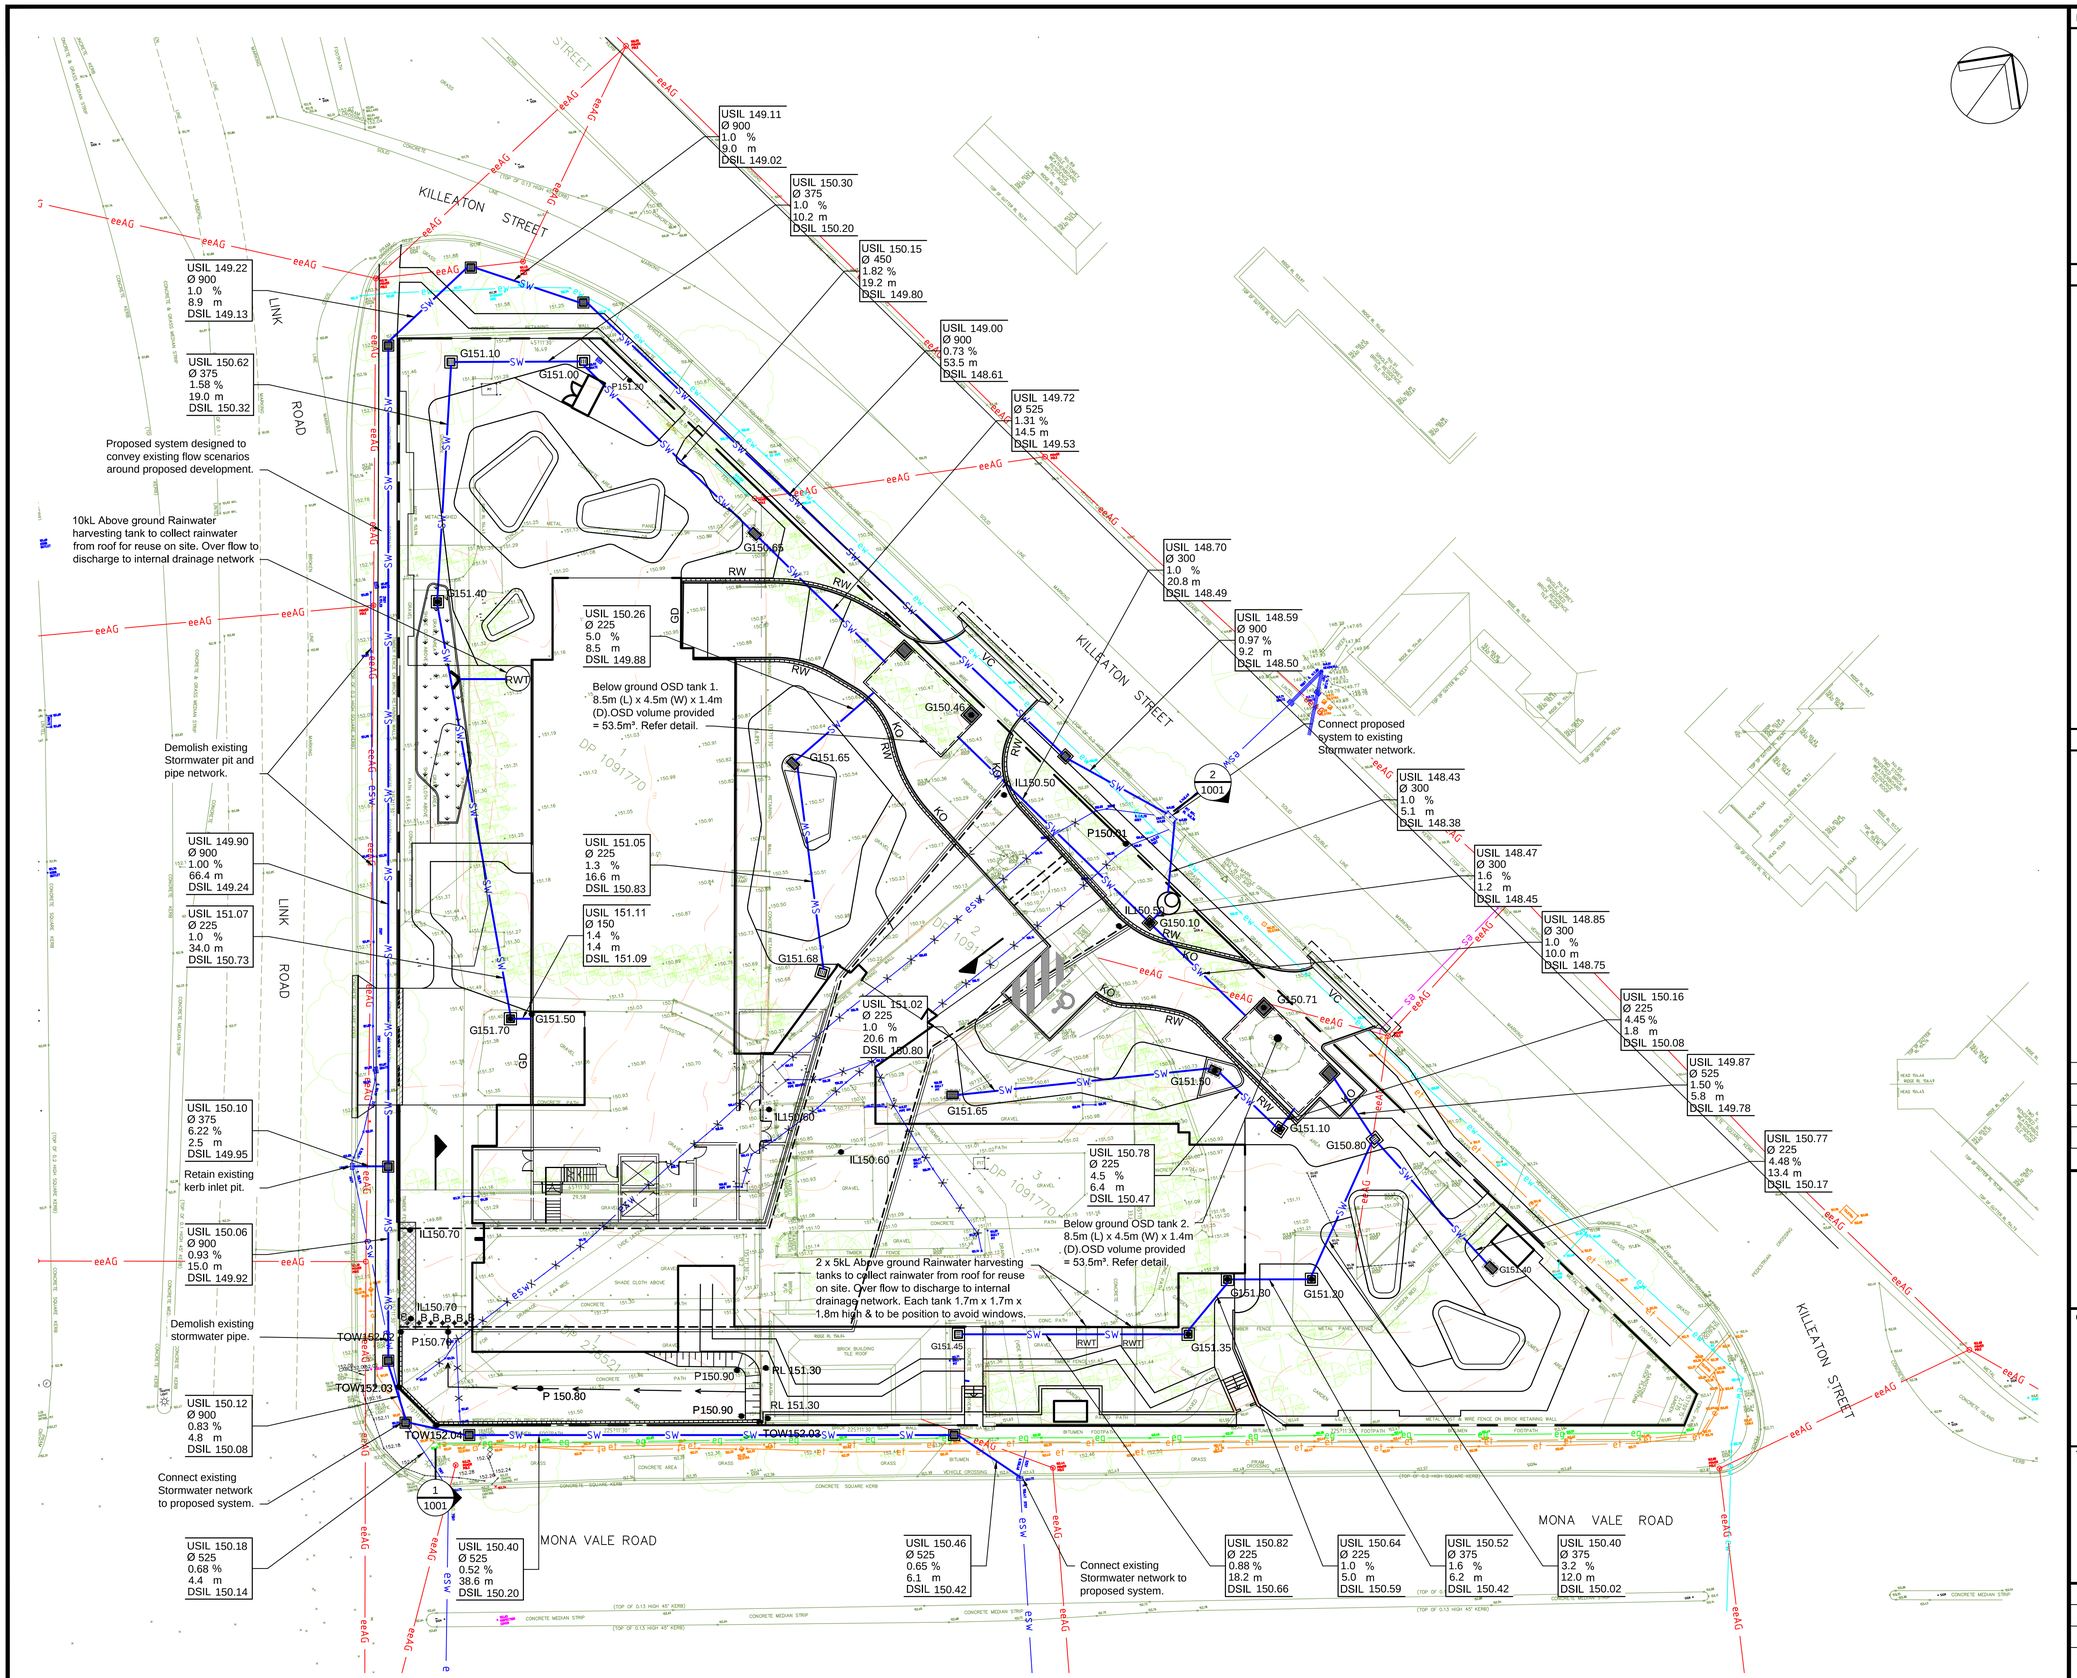

Preliminary Not for Construction

5 0 5 10 15
PLAN SCALE 1:250 @ A1

Notes

Key to symbols

Reference drawings

Rev	Date	Drawn	Description	Ch'k'd	App'd
P4	22.07.14	DRC	Re-Issued for DA	SR	JT
P3	17.07.14	MN	Issued for DA	SR	CJA
P2	15.07.14	MN	Issued for DA	SR	CJA
P1	21.03.14	DW	Issued for DA	SR	CJA

Mott MacDonald

Level 3, 90 Phillip Street
Parramatta, NSW 2150
Australia
PO Box 163, Parramatta
NSW 2124, Australia
T +61 (0)2 9891 5044
F +61 (0)2 9891 5386
W www.mottmac.com.au

Client
BUPA Care Facilities

Title
BUPA St Ives
Stormwater Plan

Designed	SR	.	Eng check	CJA	.
Drawn	DW	.	Coordination	SR	.
Dwg check	SR	.	Approved	CJA	.

Scale at A1	Status	Rev
1:250	PRE	P4

Drawing Number
MMD-315284-C-DR-00-XX-0031

© Mott MacDonald Australia Pty Limited. ACN 134 120 353
This document is issued for the party which commissioned it and for specific purposes connected with the captioned project only. It should not be relied upon by any other party or used for any other purpose.
We accept no responsibility for the consequences of this document being relied upon by any other party, or being used for any other purpose, or containing any error or omission which is due to an error or omission in data supplied to us by other parties.