p 0 7 3 2 5 1 6 9 0 0 • f 0 7 3 8 5 2 2 0 8 2 • w w w . e l e v a t i o n a r c h i t e c t u r e . c o m . a u • i n f o @ e l e v a t i o n a r c h i t e c t u r e . c o m . a u

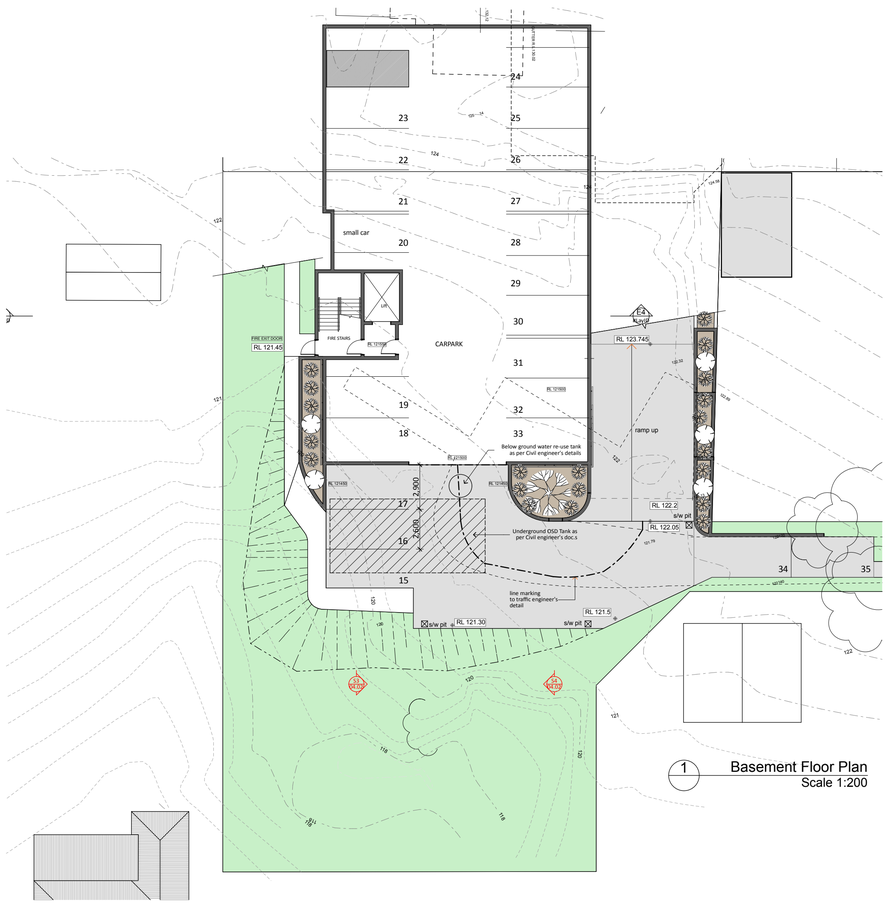

1 Basement Floor Plan
Scale 1:200

2 Proposed Floor Plan - Lower Ground
Scale 1:200

REVISED FLOOR PLANS
NOT FOR CONSTRUCTION

Proposed Basement & Lower Ground

scale: 1:200 @ A1

elevation ARCHITECTURE STUDIO

Elevation Architecture Studio Pty Ltd ACN 108 247 507 © Copyright reserved this document is and shall remain the property of Elevation Architecture Studio. Unauthorised use of this document in any form whatsoever is prohibited.

rev.	description	date	rev.	description	date
DA1	Development Application Issue	20/10/2014			
DA2	Development Application Issue	29/10/2014			
DA3	Updated issue to consultants	07/11/2014			
DA4	Issue to JRPP	18/11/2014			
DA5	Issue to JRPP	01/04/2014			

The Lawson Clinic
742, 746-746A Pacific Highway, Gordon
Mental Health Facility
University of New South Wales, affiliated Hospital

NORTH

DEVELOPMENT APPROVAL

commenced: *October 2014*
architect: *GA, SC*
drawn: *HJ, GA, SC*

project no: *7401*

DA-02.01 **DA4**

P:\Data 1\Synergy\Projects\0000\00007401 Pacific Highway Hospital\5. Design & Documentation\5.3 Design Development\5.3.1 ArchiCAD\7401_DD Master_Revision C Original Roof.pln