This drawing is copyright and is the property of TAYLOR THOMSON WHITTING (ACT) Pty Ltd and must not be used without authorisation.

THIS DRAWING TO BE READ IN CONJUNCTION WITH ALL RELEVANT NOTES ON DRAWING C001

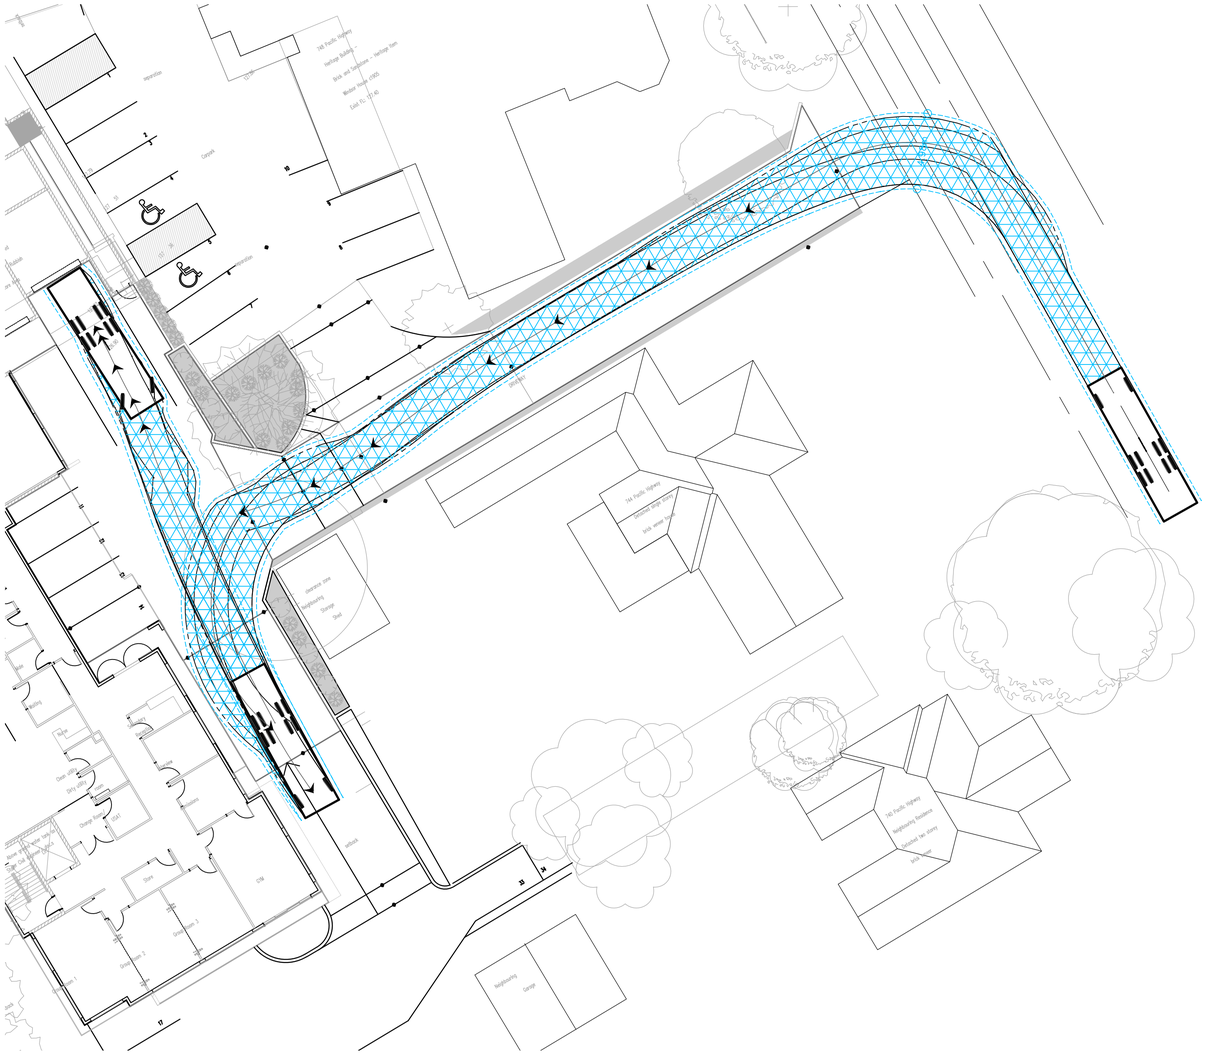

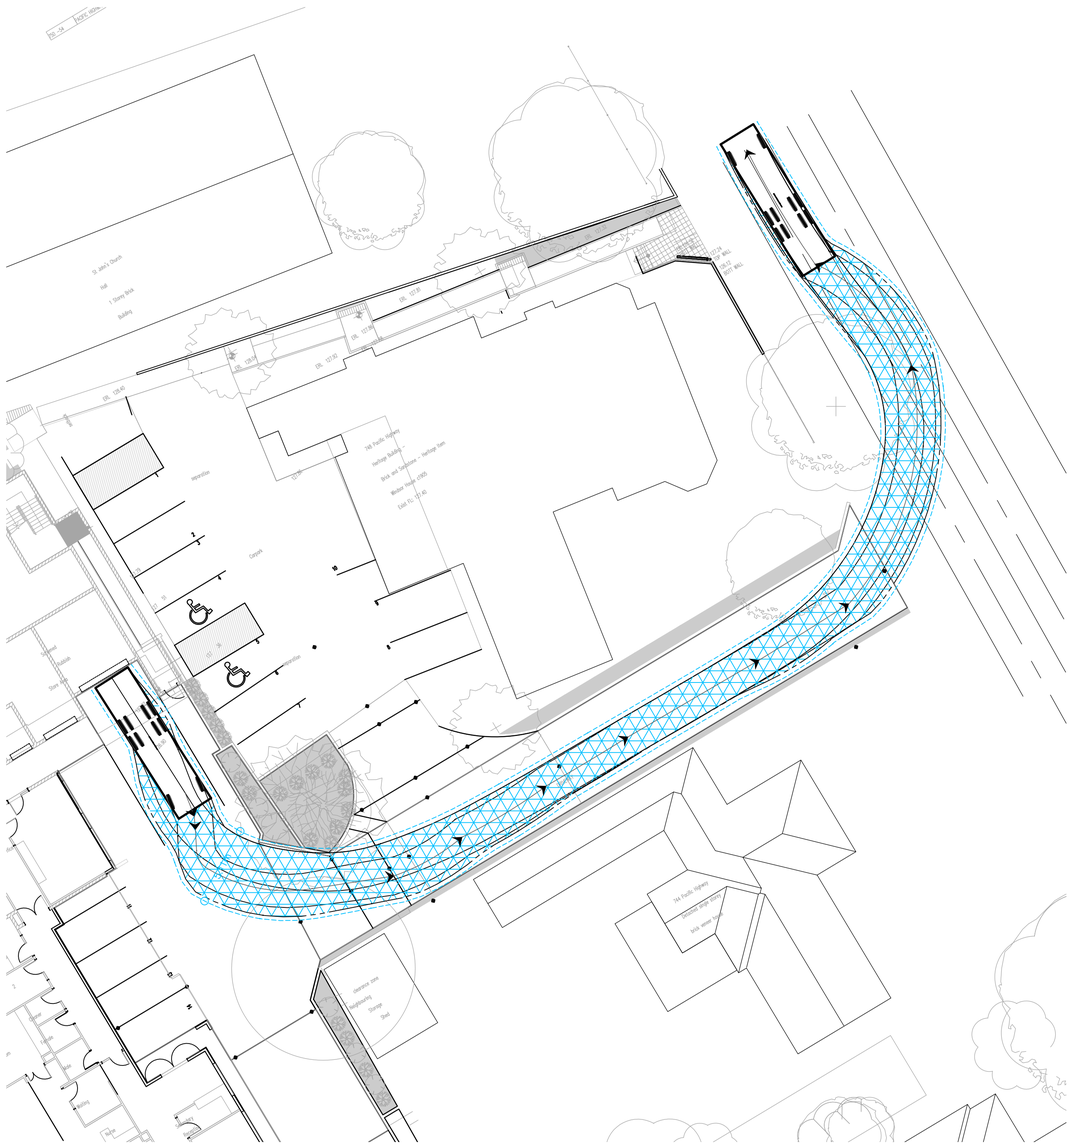

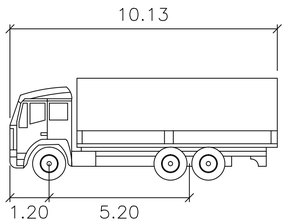

10.13m TRUCK meters

TURNING VEHICLE DEMONSTRATION

SCALE 1: 200

FileName: C094.dwg - USER: ivanm - Plot File Created: Nov 12, 2014 - 9:54am

A1 0 1 2 3 4 5 6 7 8 9 10

PRELIMINARY

Rev	Description	Eng	Draft	Date
A	PRELIMINARY	CP	IM	12.11.14

Architect

TaylorThomsonWhitting
Consulting Engineers
101 Tennant Street Fyshwick ACT 2609
T +61 2 6285 1766 F +61 2 6281 0355 ttwact@ttw.com.au
Taylor Thomson Whitting (ACT) Pty Ltd A.C.N. 113 578 368

Project
THE LAWSON CLINIC
742, 746-746A Pacific Highway
Gordon

Sheet Subject
TURNING VEHICLE DEMONSTRATION
10.13m TRUCK
SHEET 2 OF 2

Scale : A1 1:200, 100
Drawn —
Authorised
Job No 131222
Drawing No C094
Revision A
Plot File Created: Nov 12, 2014 - 9:54am