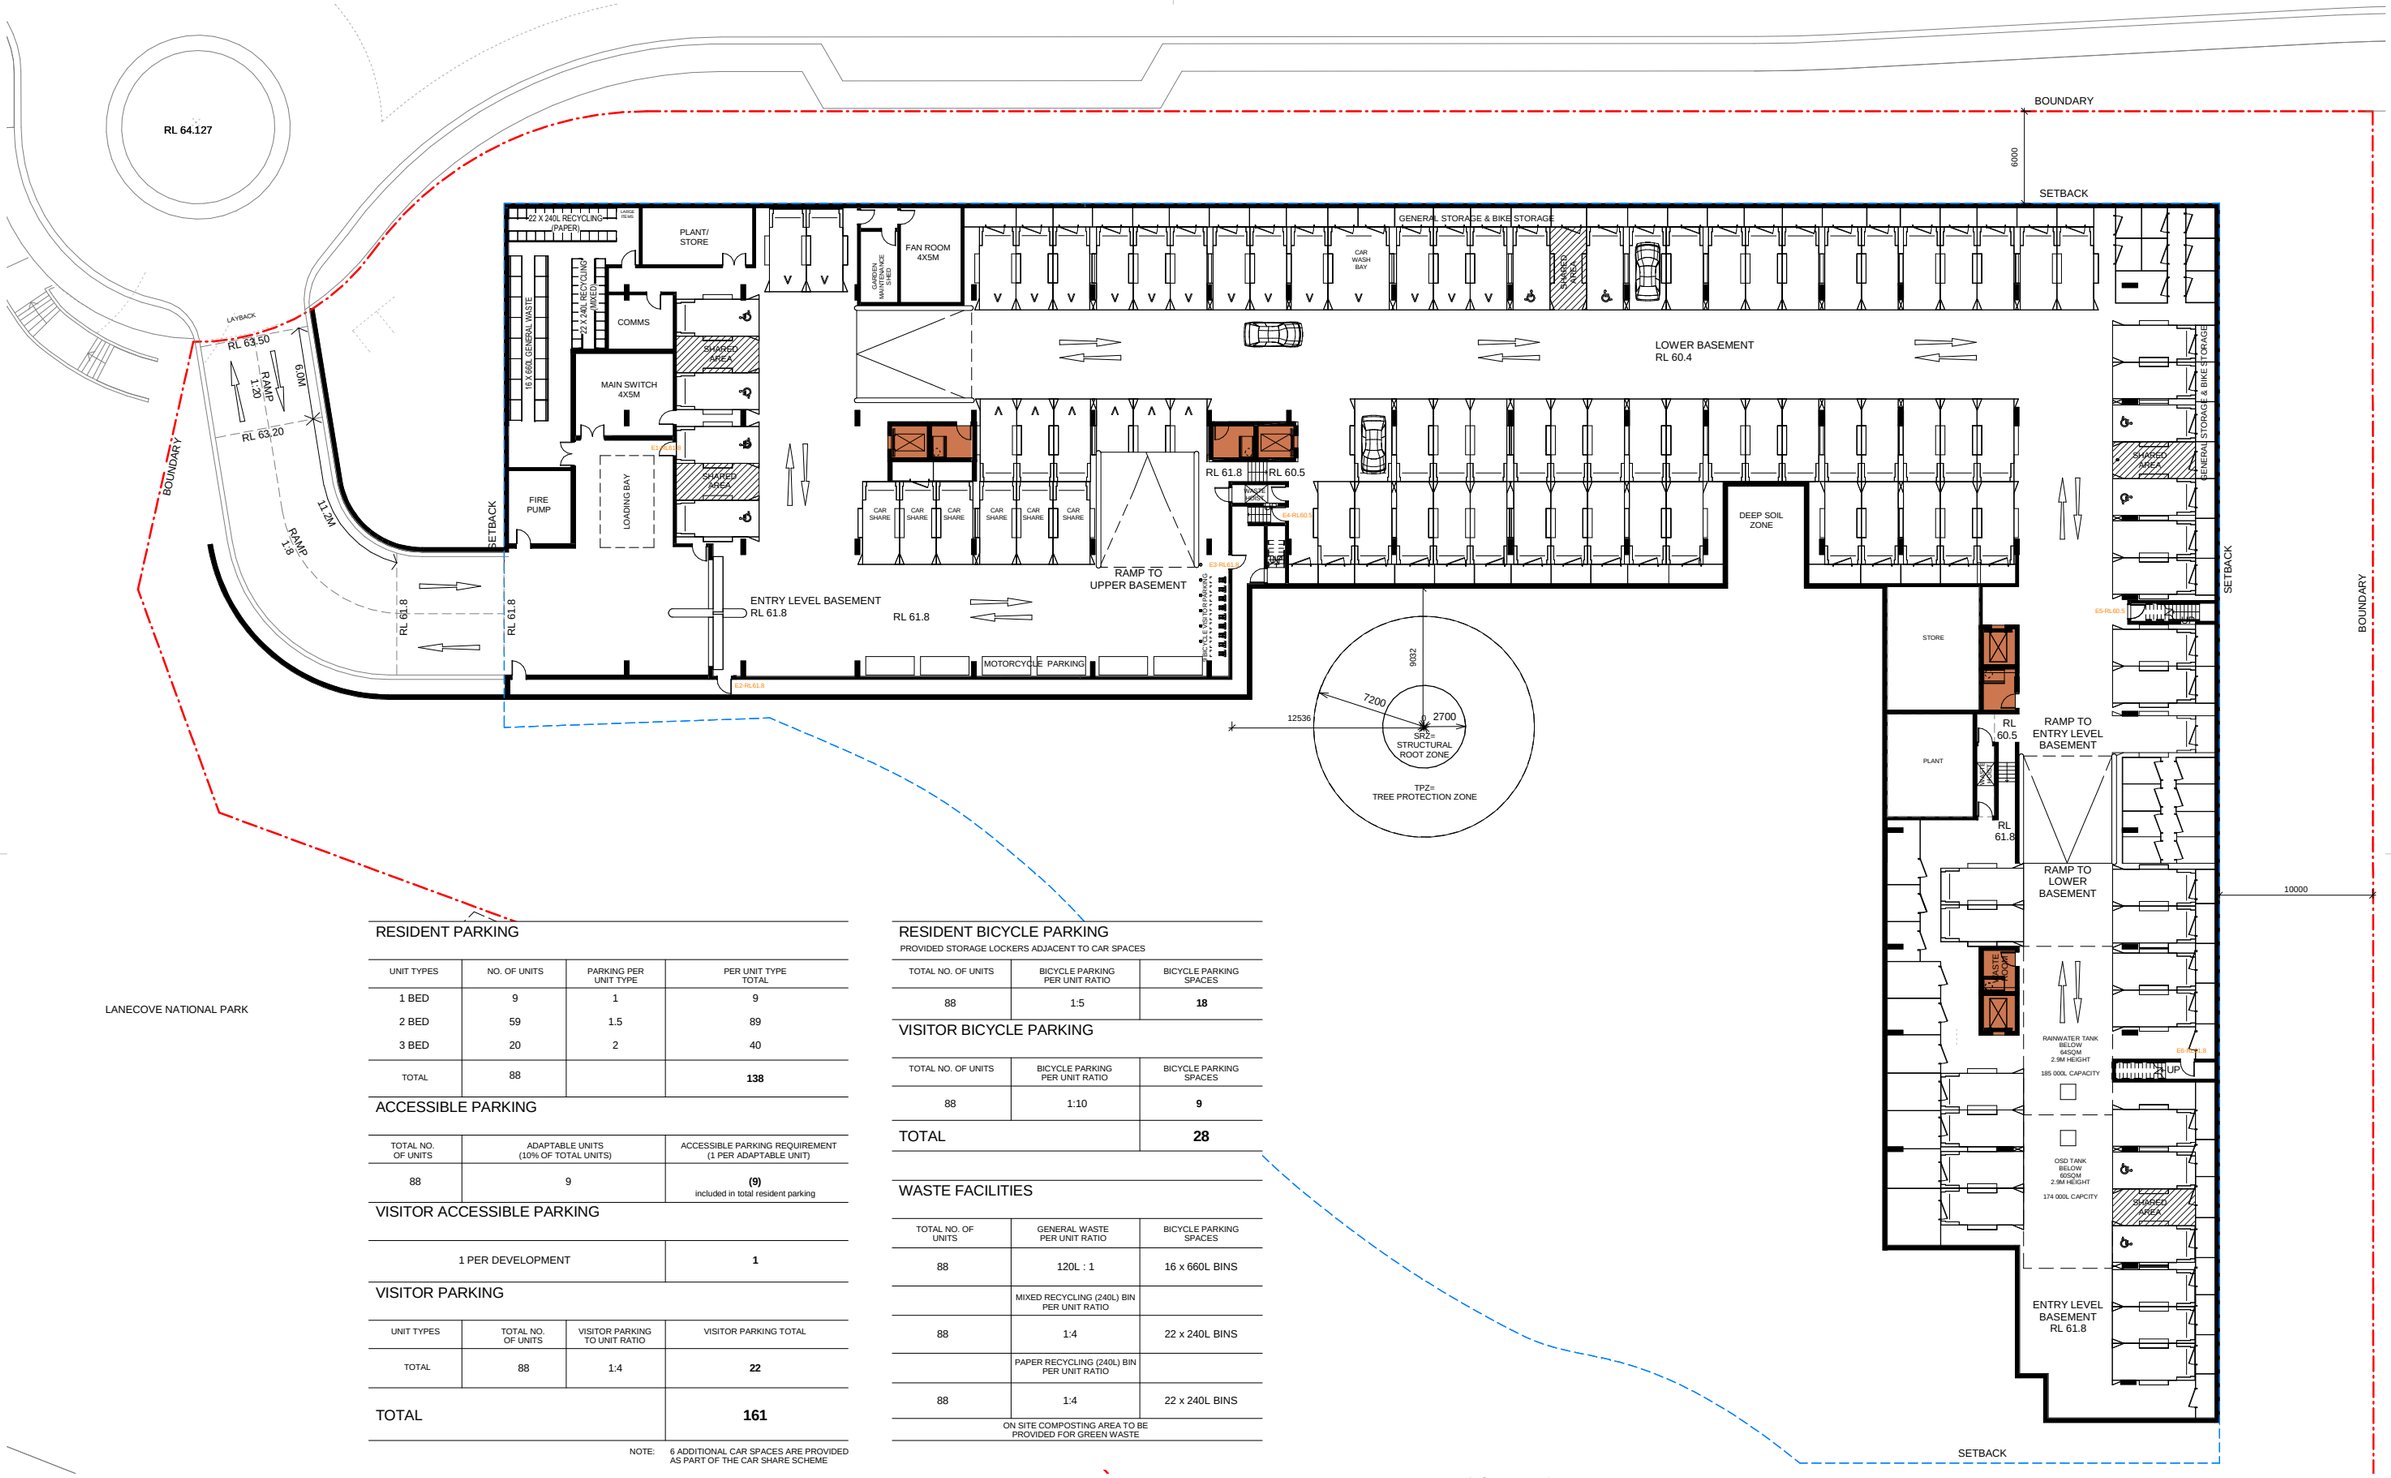

RESIDENT PARKING

UNIT TYPES	NO. OF UNITS	PARKING PER UNIT TYPE	PER UNIT TYPE TOTAL
1 BED	9	1	9
2 BED	59	1.5	89
3 BED	20	2	40
TOTAL	88		**138**

ACCESSIBLE PARKING

TOTAL NO. OF UNITS	ADAPTABLE UNITS (10% OF TOTAL UNITS)	ACCESSIBLE PARKING REQUIREMENT (1 PER ADAPTABLE UNIT)
88	9	**(9)** included in total resident parking

VISITOR ACCESSIBLE PARKING

1 PER DEVELOPMENT	**1**

VISITOR PARKING

UNIT TYPES	TOTAL NO. OF UNITS	VISITOR PARKING TO UNIT RATIO	VISITOR PARKING TOTAL
TOTAL	88	1:4	**22**
TOTAL			**161**

NOTE: 6 ADDITIONAL CAR SPACES ARE PROVIDED AS PART OF THE CAR SHARE SCHEME

RESIDENT BICYCLE PARKING

PROVIDED STORAGE LOCKERS ADJACENT TO CAR SPACES

TOTAL NO. OF UNITS	BICYCLE PARKING PER UNIT RATIO	BICYCLE PARKING SPACES
88	1:5	**18**

VISITOR BICYCLE PARKING

TOTAL NO. OF UNITS	BICYCLE PARKING PER UNIT RATIO	BICYCLE PARKING SPACES
88	1:10	**9**
TOTAL		**28**

WASTE FACILITIES

TOTAL NO. OF UNITS	GENERAL WASTE PER UNIT RATIO	BICYCLE PARKING SPACES
88	120L : 1	16 x 660L BINS
	MIXED RECYCLING (240L) BIN PER UNIT RATIO	
88	1:4	22 x 240L BINS
	PAPER RECYCLING (240L) BIN PER UNIT RATIO	
88	1:4	22 x 240L BINS

ON SITE COMPOSTING AREA TO BE PROVIDED FOR GREEN WASTE

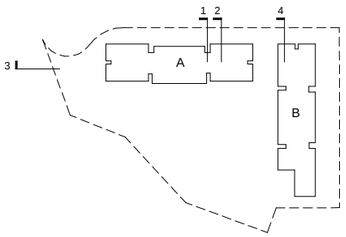

©architectus Sydney 2012

Architectus Sydney Pty Ltd is the owner of the copyright subsisting in these drawings, plans, designs and specifications. They must not be used, reproduced or copied, in whole or in part, nor may the information, ideas and concepts therein contained (which are confidential to Architectus Sydney Pty Ltd) be disclosed to any person without the prior written consent of that company.

0 2 4 6 8 10 m

Do not scale drawings. Verify all dimensions on site

issue	amendment	date
1	DA Draft/ For Information	12/08/2013
A	Development Application	16/08/2013
B	Development Application_Rev 1	20/08/2013
C	Development Application_Rev2_Draft	31/01/2014
D	Development Application_Rev2	05/02/2014

issue	amendment	date

architectus™

Architectus Sydney
Level 3 341 George Street
Sydney NSW 2000
T (61 2) 8252 8400
F (61 2) 8252 8600
sydney@architectus.com.au

ABN 11 098 489 448

Sydney
Melbourne
Auckland
Brisbane
Shanghai

checked	MC/KS	scale	1:200@A1, 1:400@A3
drawn	PW/SB/KS	project no	120353

project

Precinct 2- Shout Ridge

drawing

Basement Plan Entry & Lower Level

drawing no.	issue
A-DA104	**D**

7/04/2014 3:23:39 PM