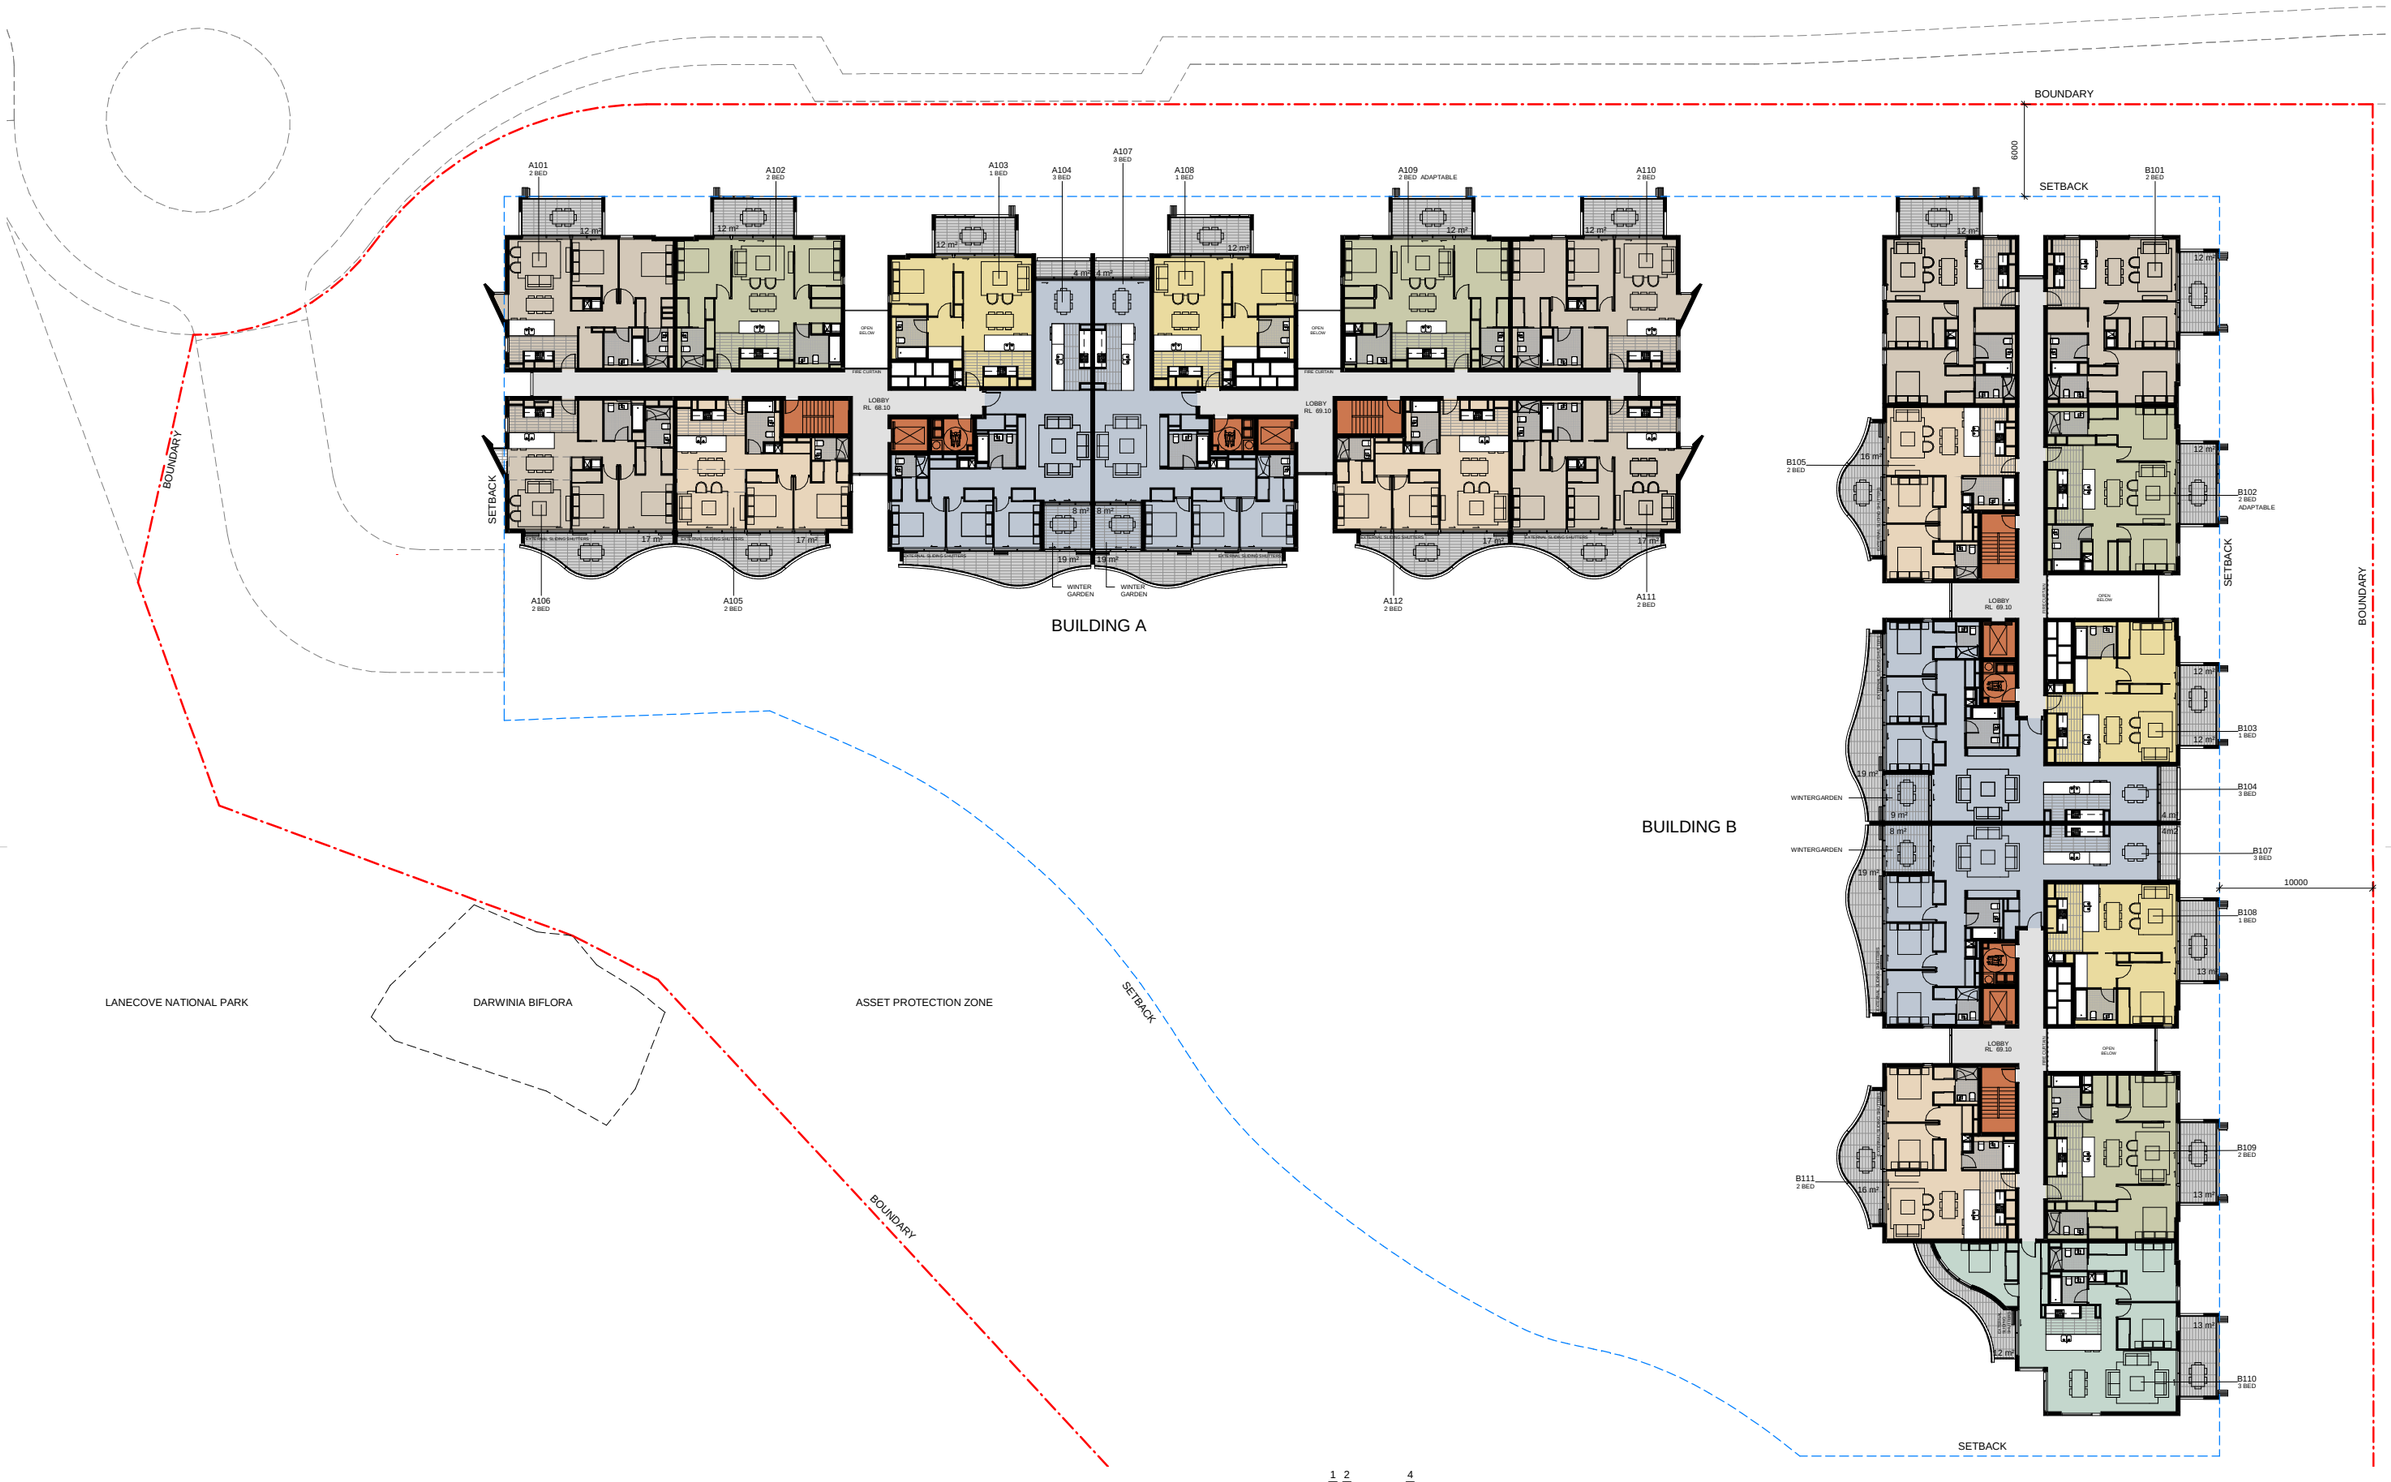

©architectus Sydney 2012

Architectus Sydney Pty Ltd is the owner of the copyright subsisting in these drawings, plans, designs and specifications. They must not be used, reproduced or copied, in whole or in part, nor may the information, ideas and concepts therein contained (which are confidential to Architectus Sydney Pty Ltd) be disclosed to any person without the prior written consent of that company.

0 2 4 6 8 10 m

Do not scale drawings. Verify all dimensions on site

issue	amendment	date
1	Issue for Pre-DA	12/06/2013
2	DA Draft/ For Information	12/08/2013
A	Development Application	16/08/2013
B	Development Application_Rev 1	20/08/2013
C	Development Application_Rev2_Draft	31/01/2014
D	Development Application_Rev2	05/02/2014

issue	amendment	date

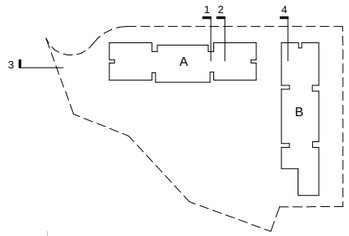

- 1 Bed Type B
- 2 Bed Type A
- 2 Bed Type C
- 2 Bed Type E
- 3 Bed Type A
- 3 Bed Type B
- Balcony
- Lobby

architectus™

Architectus Sydney
Level 3 341 George Street
Sydney NSW 2000
T (61 2) 8252 8400
F (61 2) 8252 8600
sydney@architectus.com.au

Sydney
Melbourne
Auckland
Brisbane
Shanghai

ABN 11 098 489 448

checked	MC/KS	scale	1:200@A1, 1:400@A3
drawn	PW/SB/KS	project no	120353

project
Precinct 2- Shout Ridge

drawing
Level 1 Floor Plan

drawing no.	issue
A-DA107	D

8/04/2014 11:14:32 AM