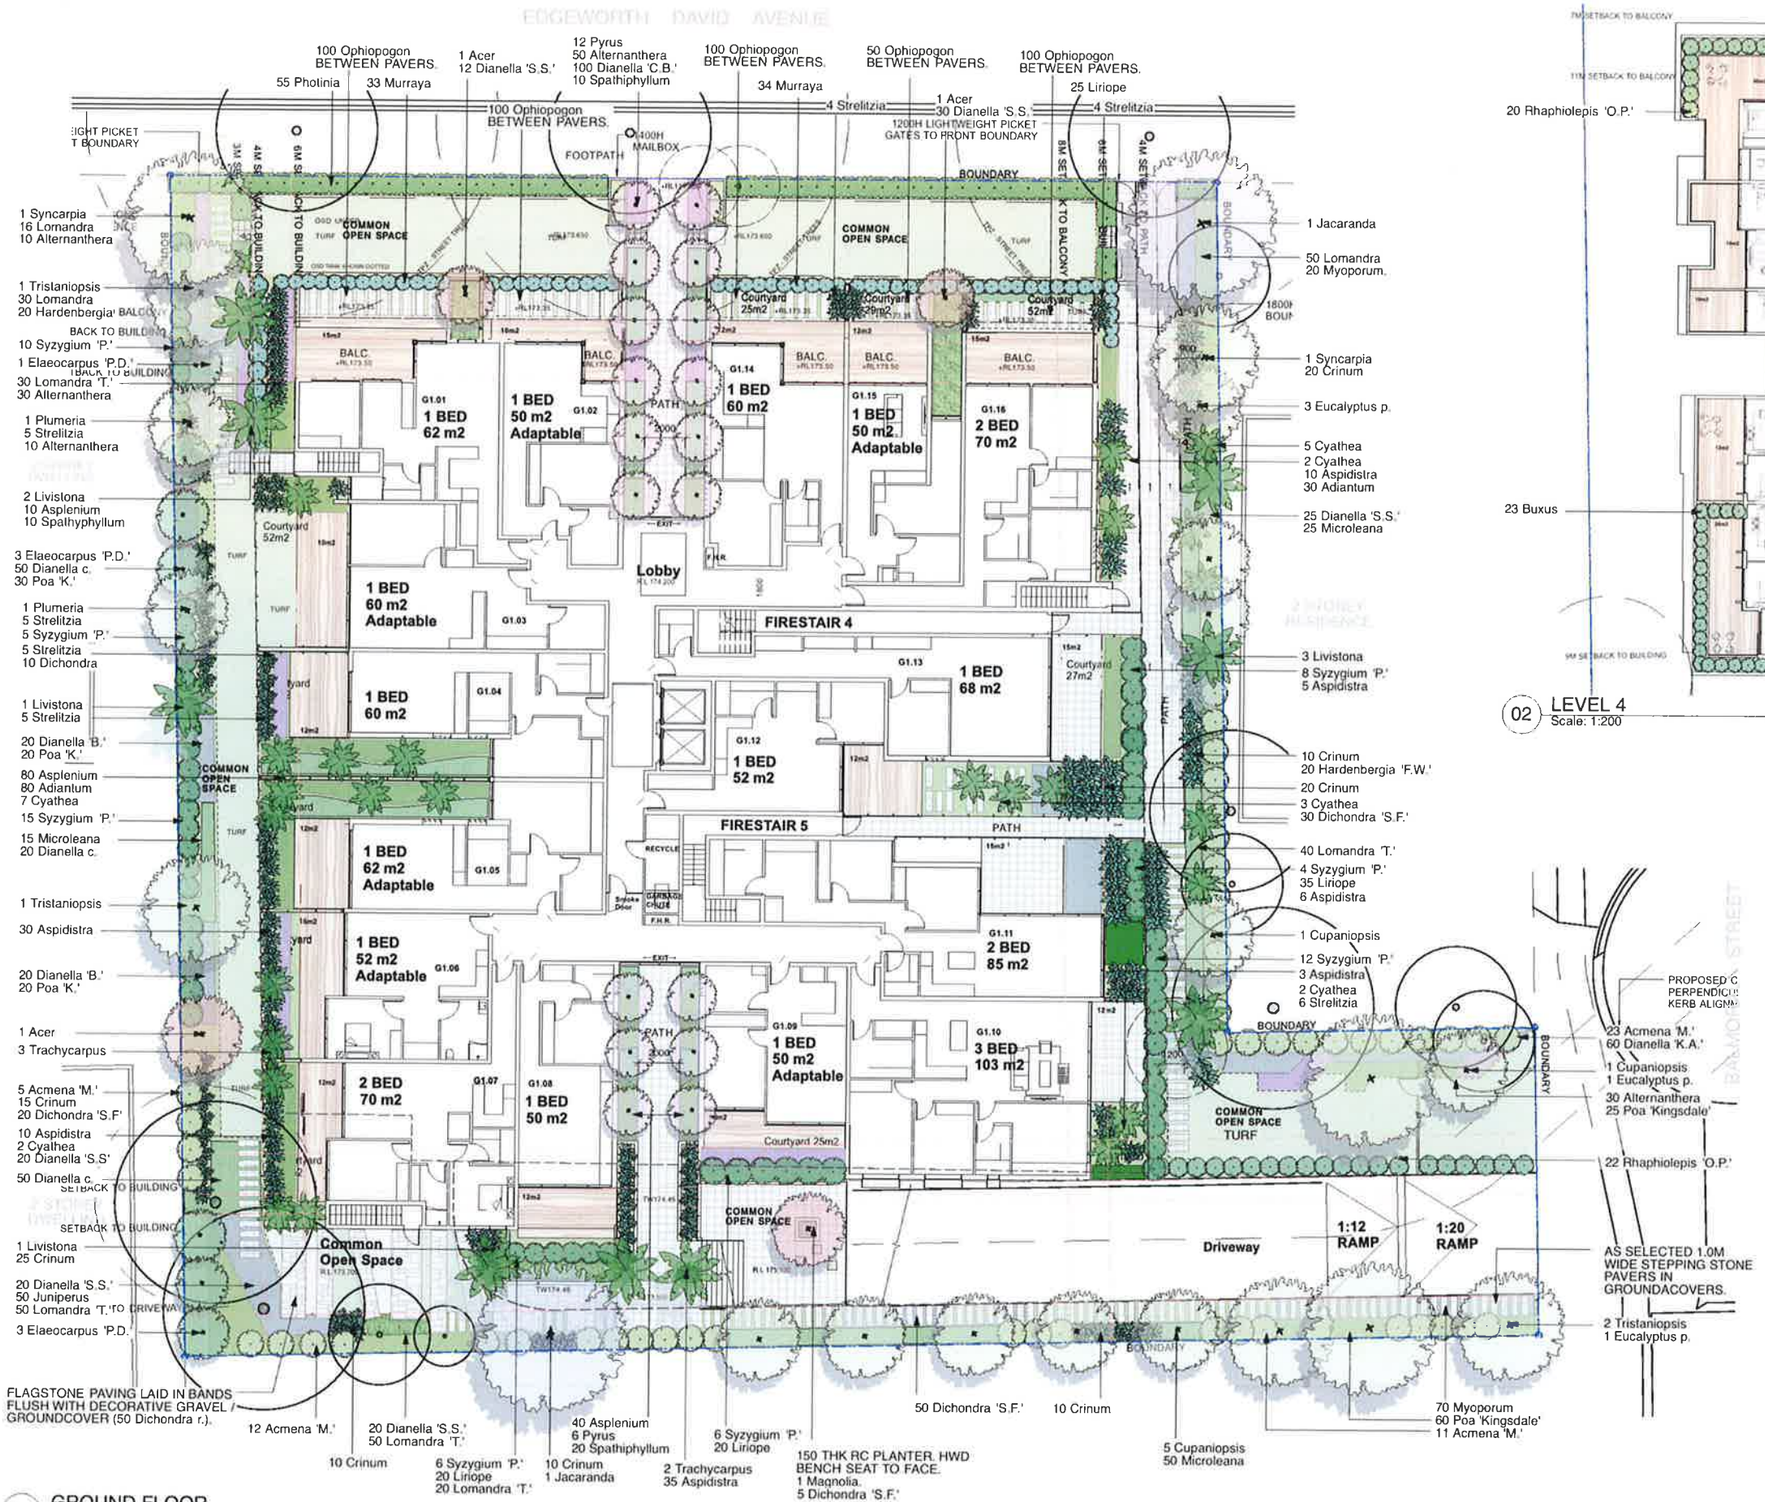

01 GROUND FLOOR
Scale: 1:150

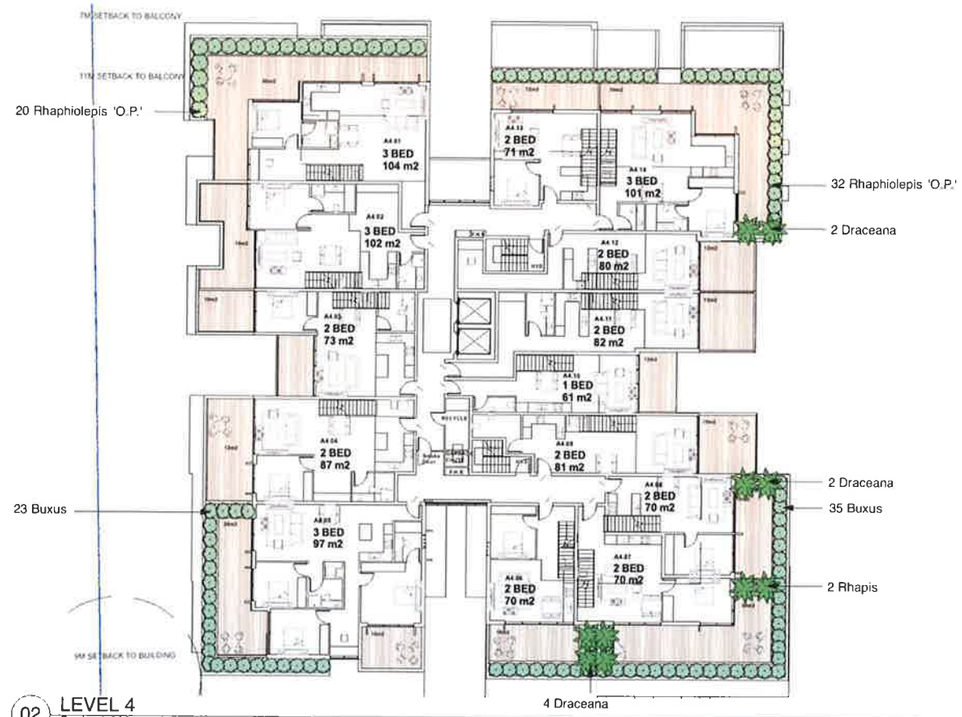

02 LEVEL 4
Scale: 1:200

PLANTING SCHEDULE

Botanical Name	Common Name	Pot Size	Mature Height (m)	Qty
TREES				
Acer palmatum	Japanese Maple	100L	5	3
Cupaniopsis anacaroides	Tuckeroo	100L	8	7
Eucalyptus punctata	Grey Ironbark	75L	20	5
Jacaranda mimosifolia	Jacaranda	100L	10	2
Magnolia x soulangeana	Saucer Magnolia	100L	6	1
Plumeria rubra	Frangipani	100L	5	2
Pyrus calleryana 'Capital'	Capital Ornamental Pear	100L	8	18
Syncarpia glomulifera	Turpentine	75L	20	2
Tristaniopsis laurina	Water Gum	100L	8	4
SHRUBS				
Acmena smithii 'Minor'	Dwarf Lily Pily	45L	3.0(H)	51
Aspidistra elatior	Cast Iron Plant	200mm	1	89
Buxus 'Faulkiner'	Faulkiner Boxwood	200mm	0.6(H)	58
Crinum pedunculatum	Swamp Lily	200mm	1	120
Elaeocarpus 'Prima Donna'	Prima Donna Blueberry Ash	45L	5	7
Murraya paniculata	Orange Jessamine	300mm	2.0(H)	67
Photinia 'Red Robin'	Red Robin Photinia	45L	1.5(H)	55
Rhaphiolepis 'Oriental Pearl'	Oriental Pearl	300mm	1	75
Spathiphyllum 'Sensation'	Sensation Peace Lily	200mm	1	30
Strelitzia reginae	Bird of Paradise	300mm	1	34
Syzygium 'Pinnacle'	Pinnacle Lily Pily	45L	3.0(H)	66
PALMS/FERNS				
Adiantum aethiopicum	Common Maidenhair	140mm	0.5	80
Asplenium nidus	Birds Nest Fern	200mm	0.8	130
Cyathea australis	Tree Fern	3m stem	5	19
Draceana 'Janet Craig'	Janet Craig Draceana	400mm	3	6
Livistona australis	Cabbage Tree	3m stem	15	7
Rhapis excelsa	Lady Palm	400mm	3	2
Trachycarpus fortunei	Chinese Windmill Palm	3m stem	10	5
GROUNDCOVERS/GRASSES/ CLIMBERS				
Alternanthera 'Little Ruby'	Little Ruby Joy Weed	140mm	0.2	125
Dianella caerulea	Flax Lily	140mm	0.7	120
Dianella caerula 'Breeze'	Breeze Flax Lily	140mm	0.7	40
Dianella 'Cassa Blue'	Cassa Blue Dianella	140mm	0.5	100
Dianella 'King Alfred'	King Alfred Flax lily	140mm	1	60
Dianella 'Silver Streak'	Silver Streak Dianella	140mm	0.8	107
Dichondra repens	Kidney Weed	140mm	0.1	110
Dichondra 'Silver Falls'	Silver Falls Dichondra	140mm	0.1	105
Hardenbergia 'Flat White'	Flat White Hardenbergia	140mm	0.2	40
Juniperus conferta	Shore Juniper	200mm	0.3	50
Liriope muscarii	Lily Turf	140mm	0.4	100
Lomandra longifolia	Mat Rush	140mm	1	96
Lomandra 'Tanika'	Tanika Matt Rush	140mm	0.8	190
Microleana stipoides var. stipoides	Weeping Grass	140mm	0.8	90
Myoporum parvifolium	Creeping Boobialla	140mm	0.1	90
Ophiopogon japonica	Mondo Grass	140mm	0.1	450
Poa 'Kingsdale'	Kingsdale Poa	140mm	0.4	155

DEVELOPMENT APPLICATION

ALL EXISTING & OVERALL DIMENSIONS ARE NOMINAL & SUBJECT TO VERIFICATION ON SITE. WHERE ANY DISCREPANCY OCCURS BETWEEN NEW WORKS & EXISTING GARMENTS - EXISTING DIMENSIONS WHICH SHOULD TAKE PREFERENCE WHERE NECESSARY - OTHERWISE NOTIFY REFERRING LANDSCAPE ARCHITECTS

AMENDMENTS

ISSUE	AMENDMENT	DATE
C	Update Arch. Issue for DA approval	23.07.13
D	Update to Arch. Issue for DA approval	27.08.13
E	Update to Arch. Issue for DA approval	18.03.14
F	Driveway Entry & Planting	7.04.14

LEGEND

- EXISTING TREE - RETAIN
- EXISTING TREE - REMOVE
- SITE BOUNDARY
- PROPOSED SPOT LEVEL
- AS SELECTED RC PATH
- AS SELECTED TILE/ PAVER
- AS SELECTED TIMBER DECKING
- AS SELECTED DECORATIVE PEBBLE
- AS SELECTED FLAGSTONE PAVING
- GARDEN
- TURF 'Palmetto' Soft Leaf Buffalo or equal.

NORTH:

PROJECT:
40-44 EDGEWORTH DAVID AVENUE
WAITARA NSW

CLIENT:
Mr Hong

LANDSCAPE ARCHITECT:
sitedesign studios
www.sdstudios.com.au
landscape architects/outdoor construction

Drawing Title:
LANDSCAPE PLAN

Scale:	Date:	Project #:	Drawing #:
1:150 @ A1	7/04/14	13-502	LP 01
Drawn: MH	Checked: JB	Revision: F	