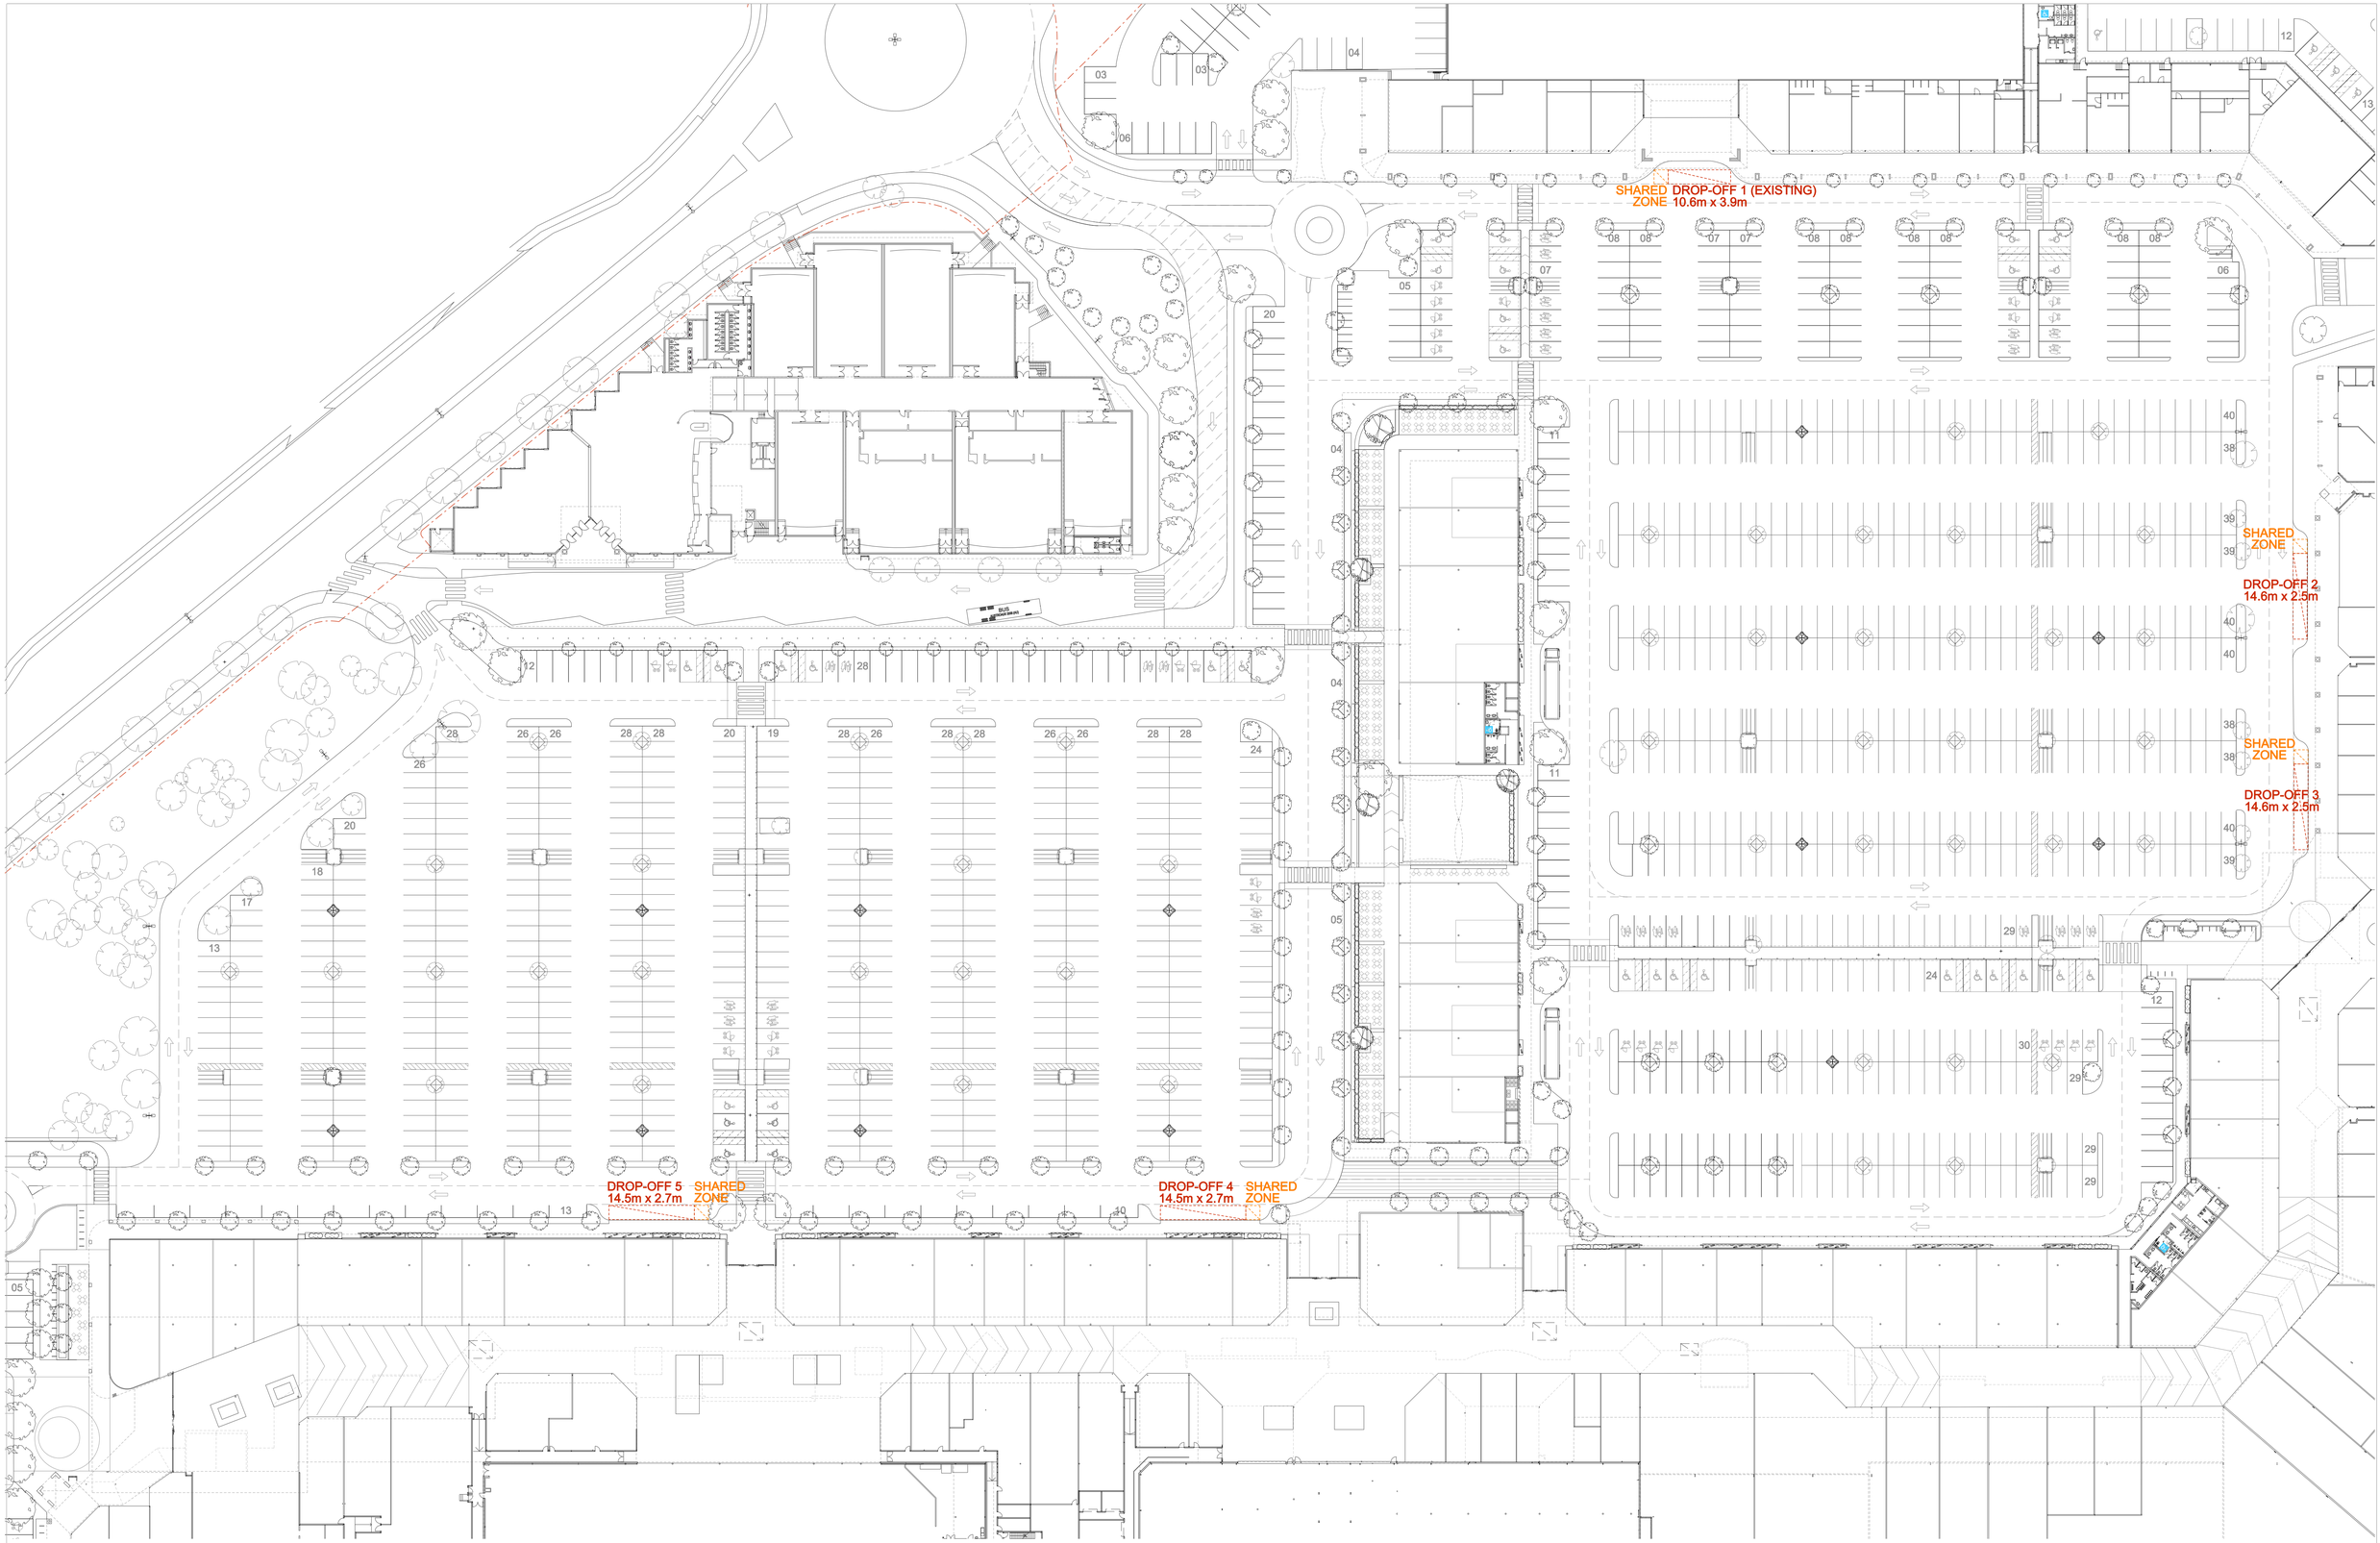

Stockland

Commercial Design Group

Level 29 Castlereagh Street
Sydney NSW 2000
Ph : 02 9035 2000
Fax: 02 8988 2000

Stockland Corporation Limited ABN 43 000 181 733, its related companies and trusts (together called "Stockland") is either the owner or the licensed user of the copyright in this document ("Document"). Unless we indicate otherwise you must not copy, distribute, republish, display, post or transmit the Content in any form or by any means including but not limited to electronic, mechanical or otherwise without the prior written consent of Stockland or the written consent of the copyright owner.

REVISION:
A REVISION AND INFO TO COUNCIL REQUEST 30.06.15

STATUS: DA Submission
AUTHOR: IO,ML,RR
DATE: 30.06.15

SCALE: 1:500 @ A1
0m 5m 10m 20m 40m

PROJECT: **Stockland GLENDALE**
Lake Road, Glendale NSW

TITLE: **Proposed Drop-off Zone Locations**

PROJECT NUMBER: 07-07-08-GD

DRAWING NUMBER: **DA3005-A**