No.	DATE	REVISIONS	BY
A	16/7/2014	RELOCATE DISCHARGE LOCATION	DB²

Cad File: S:\DWGS\6787\6787-0005.dwg, Layout: (1), Plotted By: Darren, Date: 16/07/14 - 08:08,

Liability limited by a scheme approved under Professional Standards Legislation © Hopkins Consultants Pty Ltd

NSW Quarry Services Pty Ltd
BATES QUARRY
Gowings Hill Road, Dondingalong
NSW 2440

HOPKINS CONSULTANTS PTY LTD
Suite 1 / 109 William Street · PO Box 1556 Port Macquarie NSW 2444 · ABN 27 055 060 878
Telephone: 02 6583 6722 · Facsimile: 02 6584 9009 · Email: mail@hopcon.com.au
DEVELOPMENT MANAGERS • SURVEYORS • ENGINEERS • PLANNERS

PLAN OF PROPOSED QUARRY EXTENSION GOWINGS HILL ROAD, DONDINGALONG STAGING & OPERATIONAL PLAN

Drawing Number/Reference		Rev.
6787-0005-01		A
Designer: -	Origin of Levels: PM33684	Date: 24-6-2014
Surveyor: DB²	Height: RL31.195m	Sheet Size: A1
Drafting: GA	Datum: AHD	Sheet No.: 1
Approved: DB²	Scale: 1:1500	Total: 2

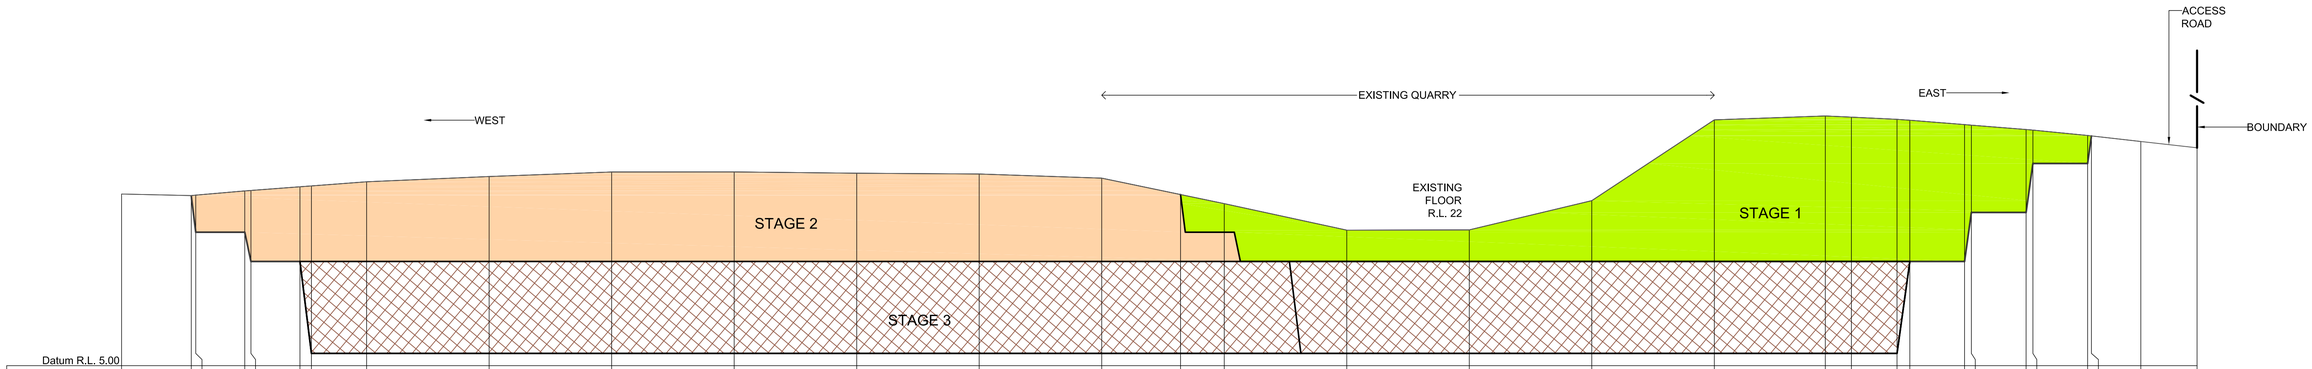

Datum R.L. 5.00

Chainage	Existing Surface	Final Quarry Surafce	CUT/FILL
0.000	33.012		
11.372	32.757	32.672	-0.09
12.109	32.627	26.775	-6.05
20.110	33.519	26.781	-6.74
21.110	33.594	22.000	-11.59
29.110	34.196	22.000	-12.20
30.985	34.337	7.000	-27.34
40.000	35.014	7.000	-28.01
60.000	35.873	7.000	-28.87
80.000	36.608	7.000	-29.61
100.000	36.614	7.000	-29.61
120.000	36.413	7.000	-29.41
140.000	36.284	7.000	-29.28
160.000	35.603	7.000	-28.60
180.000	31.440	7.000	-24.44
200.000	27.113	7.000	-20.11
220.000	27.155	7.000	-20.15
240.000	31.930	7.000	-24.93
260.000	45.120	7.000	-38.12
278.118	45.755	7.000	-38.76
282.378	45.560	7.000	-38.56
289.828	45.200	7.000	-38.20
291.921	45.054	22.000	-23.05
300.851	44.342	22.000	-22.34
301.967	44.252	30.000	-14.25
310.897	43.537	30.000	-13.54
312.013	43.447	38.000	-5.45
320.943	42.563	38.000	-4.56
321.570	42.493	42.491	-0.00
329.630	41.587		
338.802	40.555		

Scale Horizontal 1:500 Vertical 1:500

SECTION A
H 1:500 V 1:500 (1)

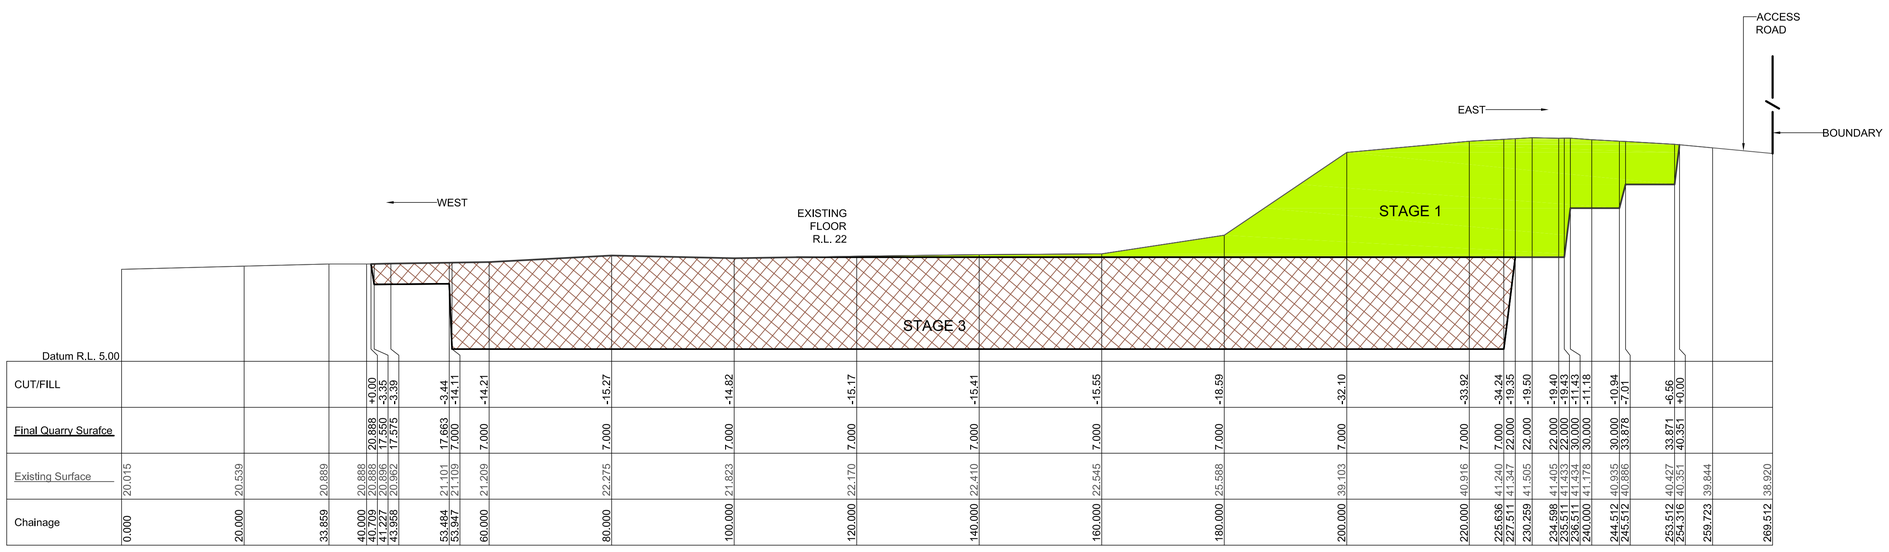

Datum R.L. 5.00

Chainage	Existing Surface	CUT/FILL
0.000	20.015	
20.000	20.539	
33.859	20.889	
40.000	20.888	+0.00
40.709	20.888	
41.227	20.896	-3.35
43.958	20.962	-3.39
53.484	21.101	-3.44
53.947	21.109	-14.11
60.000	21.209	-14.21
80.000	22.275	-15.27
100.000	21.823	-14.82
120.000	22.170	-15.17
140.000	22.410	-15.41
160.000	22.545	-15.55
180.000	25.588	-18.59
200.000	39.103	-32.10
220.000	40.916	-33.92
225.636	41.240	-34.24
227.511	41.347	-19.35
230.259	41.505	-19.50
234.588	41.405	-19.40
236.511	41.433	-19.43
238.511	41.454	-11.43
240.000	41.178	-11.18
244.512	40.935	-10.94
245.512	40.886	-7.01
253.512	40.427	-6.56
254.316	40.351	+0.00
259.723	39.844	
269.512	38.920	

SECTION B
H 1:500 V 1:500 (1)

No.	DATE	REVISIONS	BY
A	16/7/2014	DELETE PROPOSED REHAB	DB²

Cad File: S:\DWGS\6787\6787-0005.dwg, Layout: (2), Plotted By: Darren, Date: 16/07/14 - 08:08,

Liability limited by a scheme approved under Professional Standards Legislation © Hopkins Consultants Pty Ltd

NSW Quarry Services Pty Ltd
BATES QUARRY
Gowings Hill Road, Dondingalong
NSW 2440

HOPKINS CONSULTANTS PTY LTD
Suite 1 / 109 William Street · PO Box 1556 Port Macquarie NSW 2444 · ABN 27 055 060 878
Telephone: 02 6583 6722 · Facsimile: 02 6584 9009 · Email: mail@hopcon.com.au
DEVELOPMENT MANAGERS • SURVEYORS • ENGINEERS • PLANNERS

PLAN OF PROPOSED QUARRY EXTENSION
GOWINGS HILL ROAD, DONDINGALONG
CROSS SECTIONS

Drawing Number/Reference		Rev.
6787-0005-01		A
Designer: -	Origin of Levels: PM33684	Date: 24-6-2014
Surveyor: DB²	Height: RL31.195m	Sheet Size: A1
Drafting: DB²	Datum: AHD	Sheet No.: 1
Approved: DB²	Scale: 1:1500	Total: 2