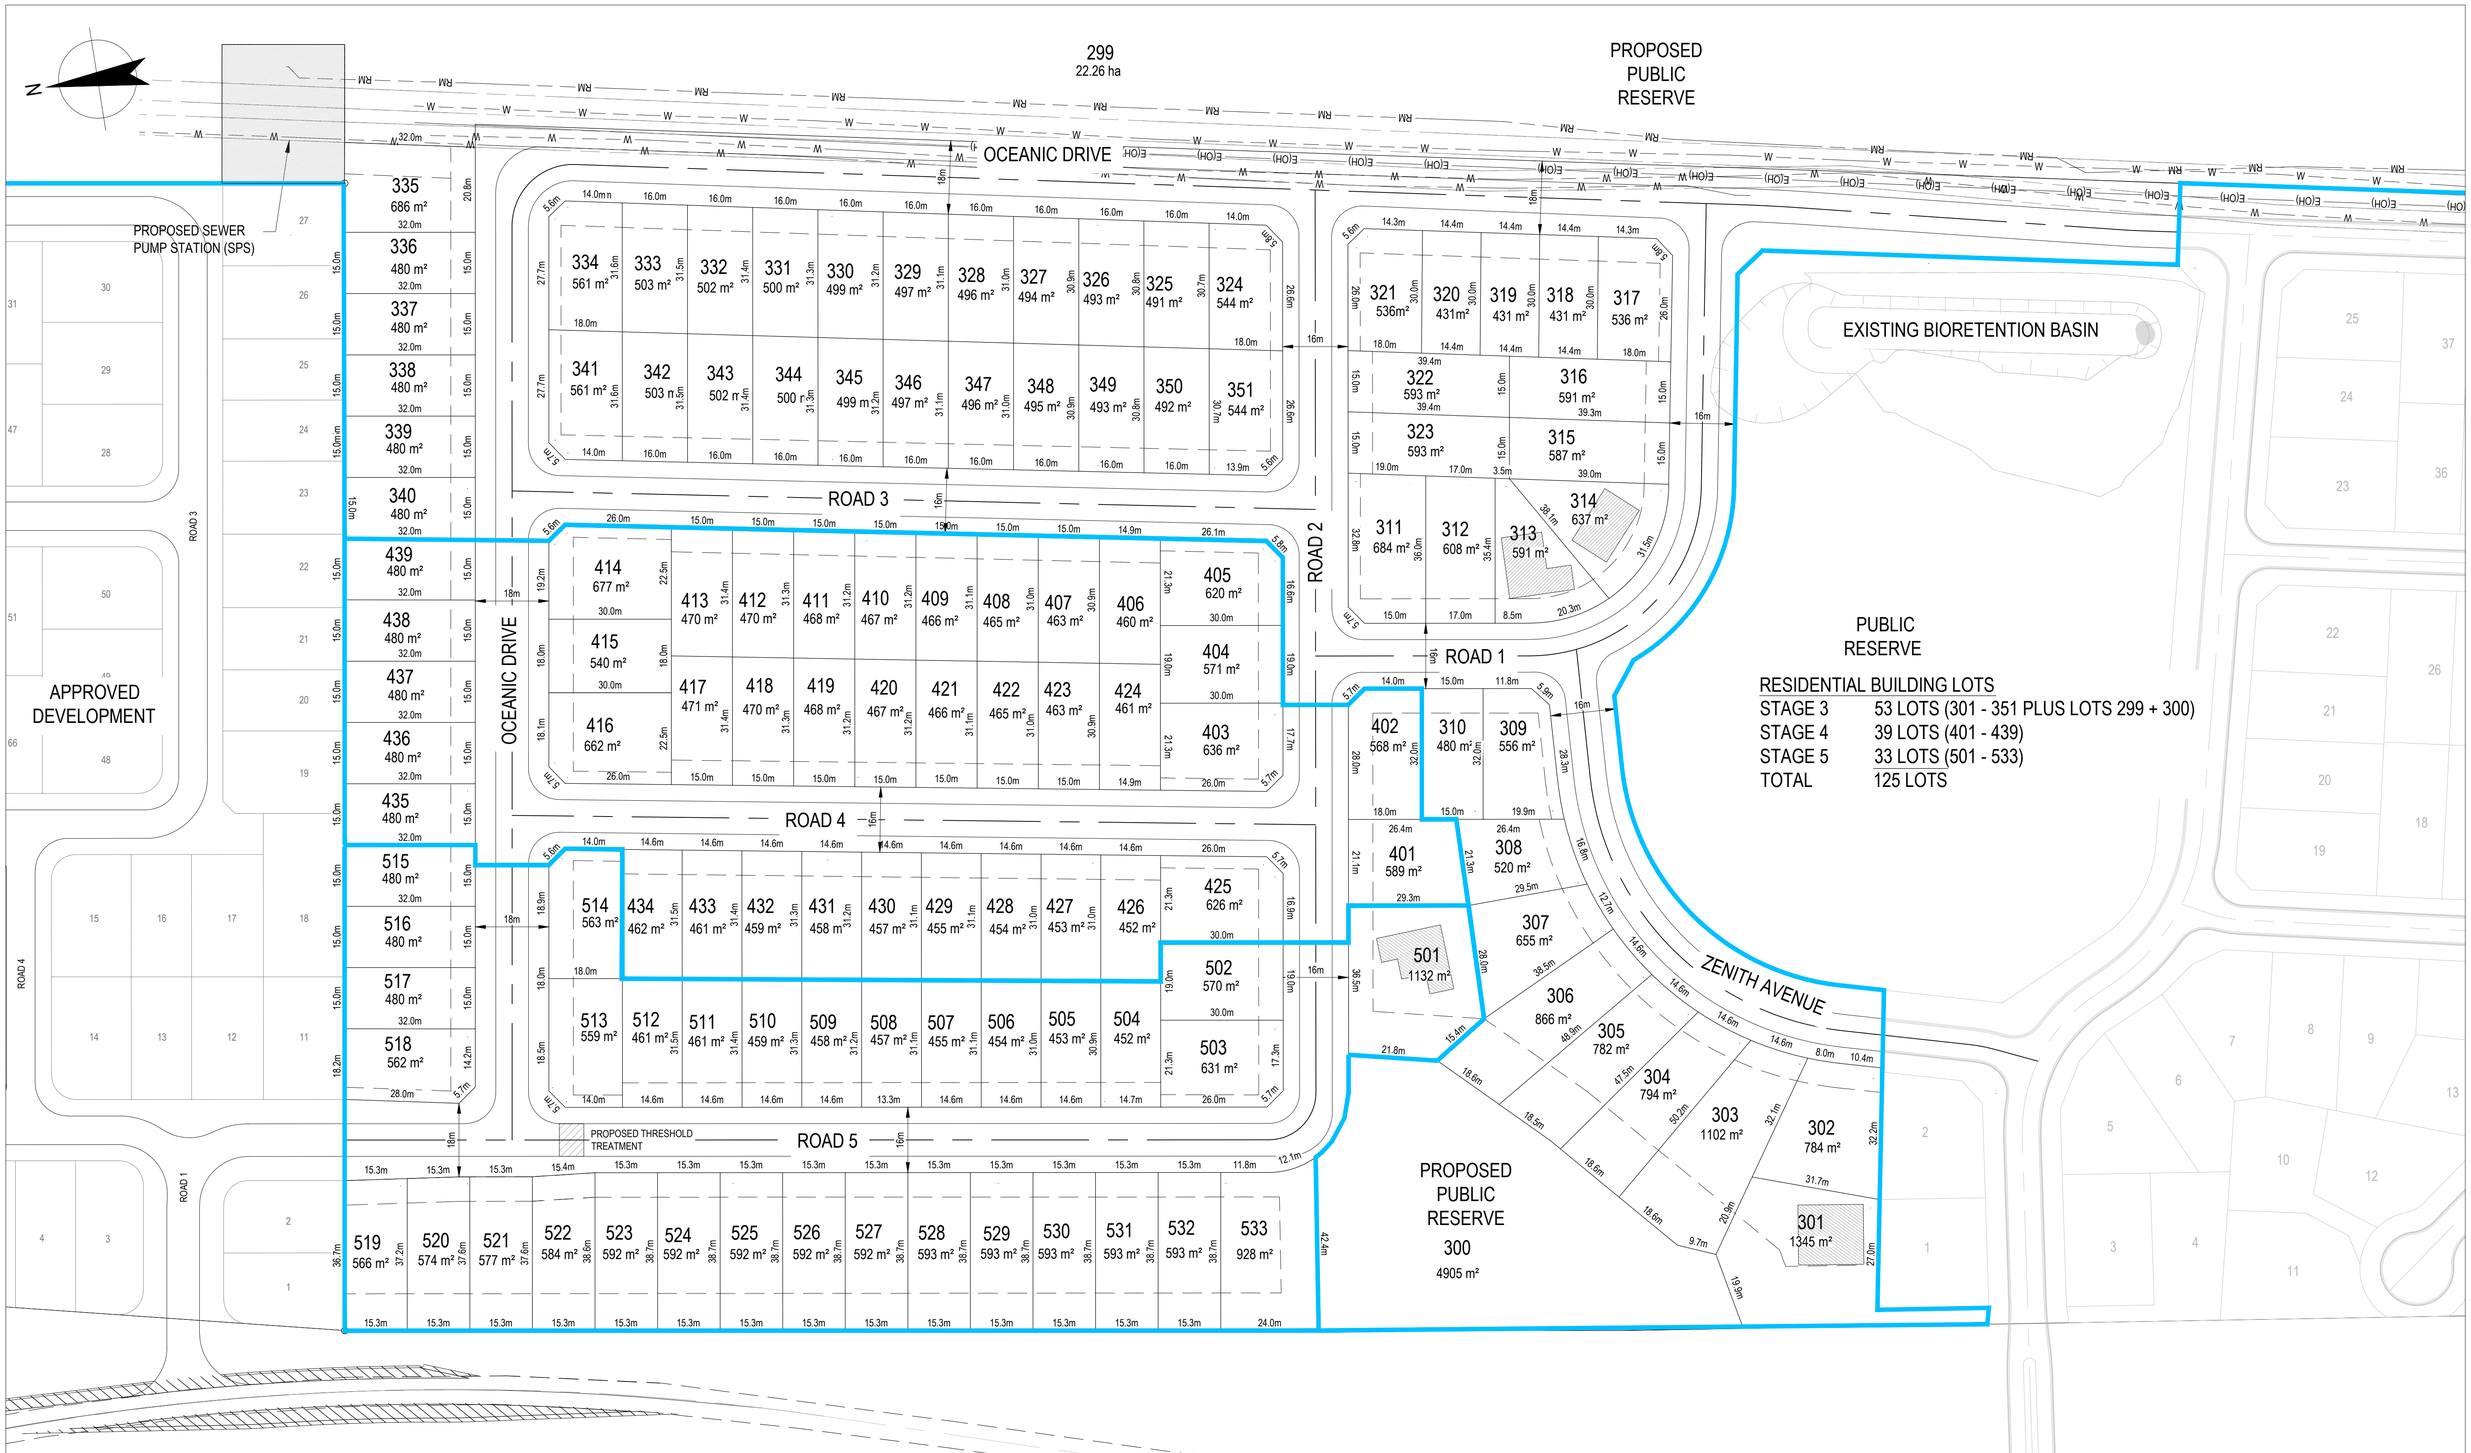

PROPOSED STAGING PLAN

SCALE 1:750

PRELIMINARY

No	Revision	Drawn	Job Manager	Project Director	Date
A	PRELIMINARY ISSUED	JMK			

Note: * indicates signatures on original issue of drawing or last revision of drawing

GHD
230 Harbour Drive Coffs Harbour
NSW 2450 Australia
T 61 2 6650 5600 F 61 2 6650 5601
E cfsmail@ghd.com W www.ghd.com

DO NOT SCALE

Conditions of Use.
This document may only be used by GHD's client (and any other person who GHD has agreed can use this document) for the purpose for which it was prepared and must not be used by any other person or for any other purpose.

Drawn S.DOUGLAS
Designer
Drafting Check
Design Check
Approved (Project Director)
Date
Scale AS SHOWN
This Drawing must not be used for Construction unless signed as Approved

Client **AV JENNINGS PTY LTD**
Project **SANDY BEACH SUBDIVISION STAGE 3**
Title **PROPOSED STAGING PLAN**

Original Size **A1**
Drawing No: **22-17122-SK302**
Rev: **A**

Plot Date: 4 August 2015 - 1:55 PM
Plotted by: Ian Gould
Cad File No: G:\22\17122\CADD\Drawings\22-17122-SK300.dwg