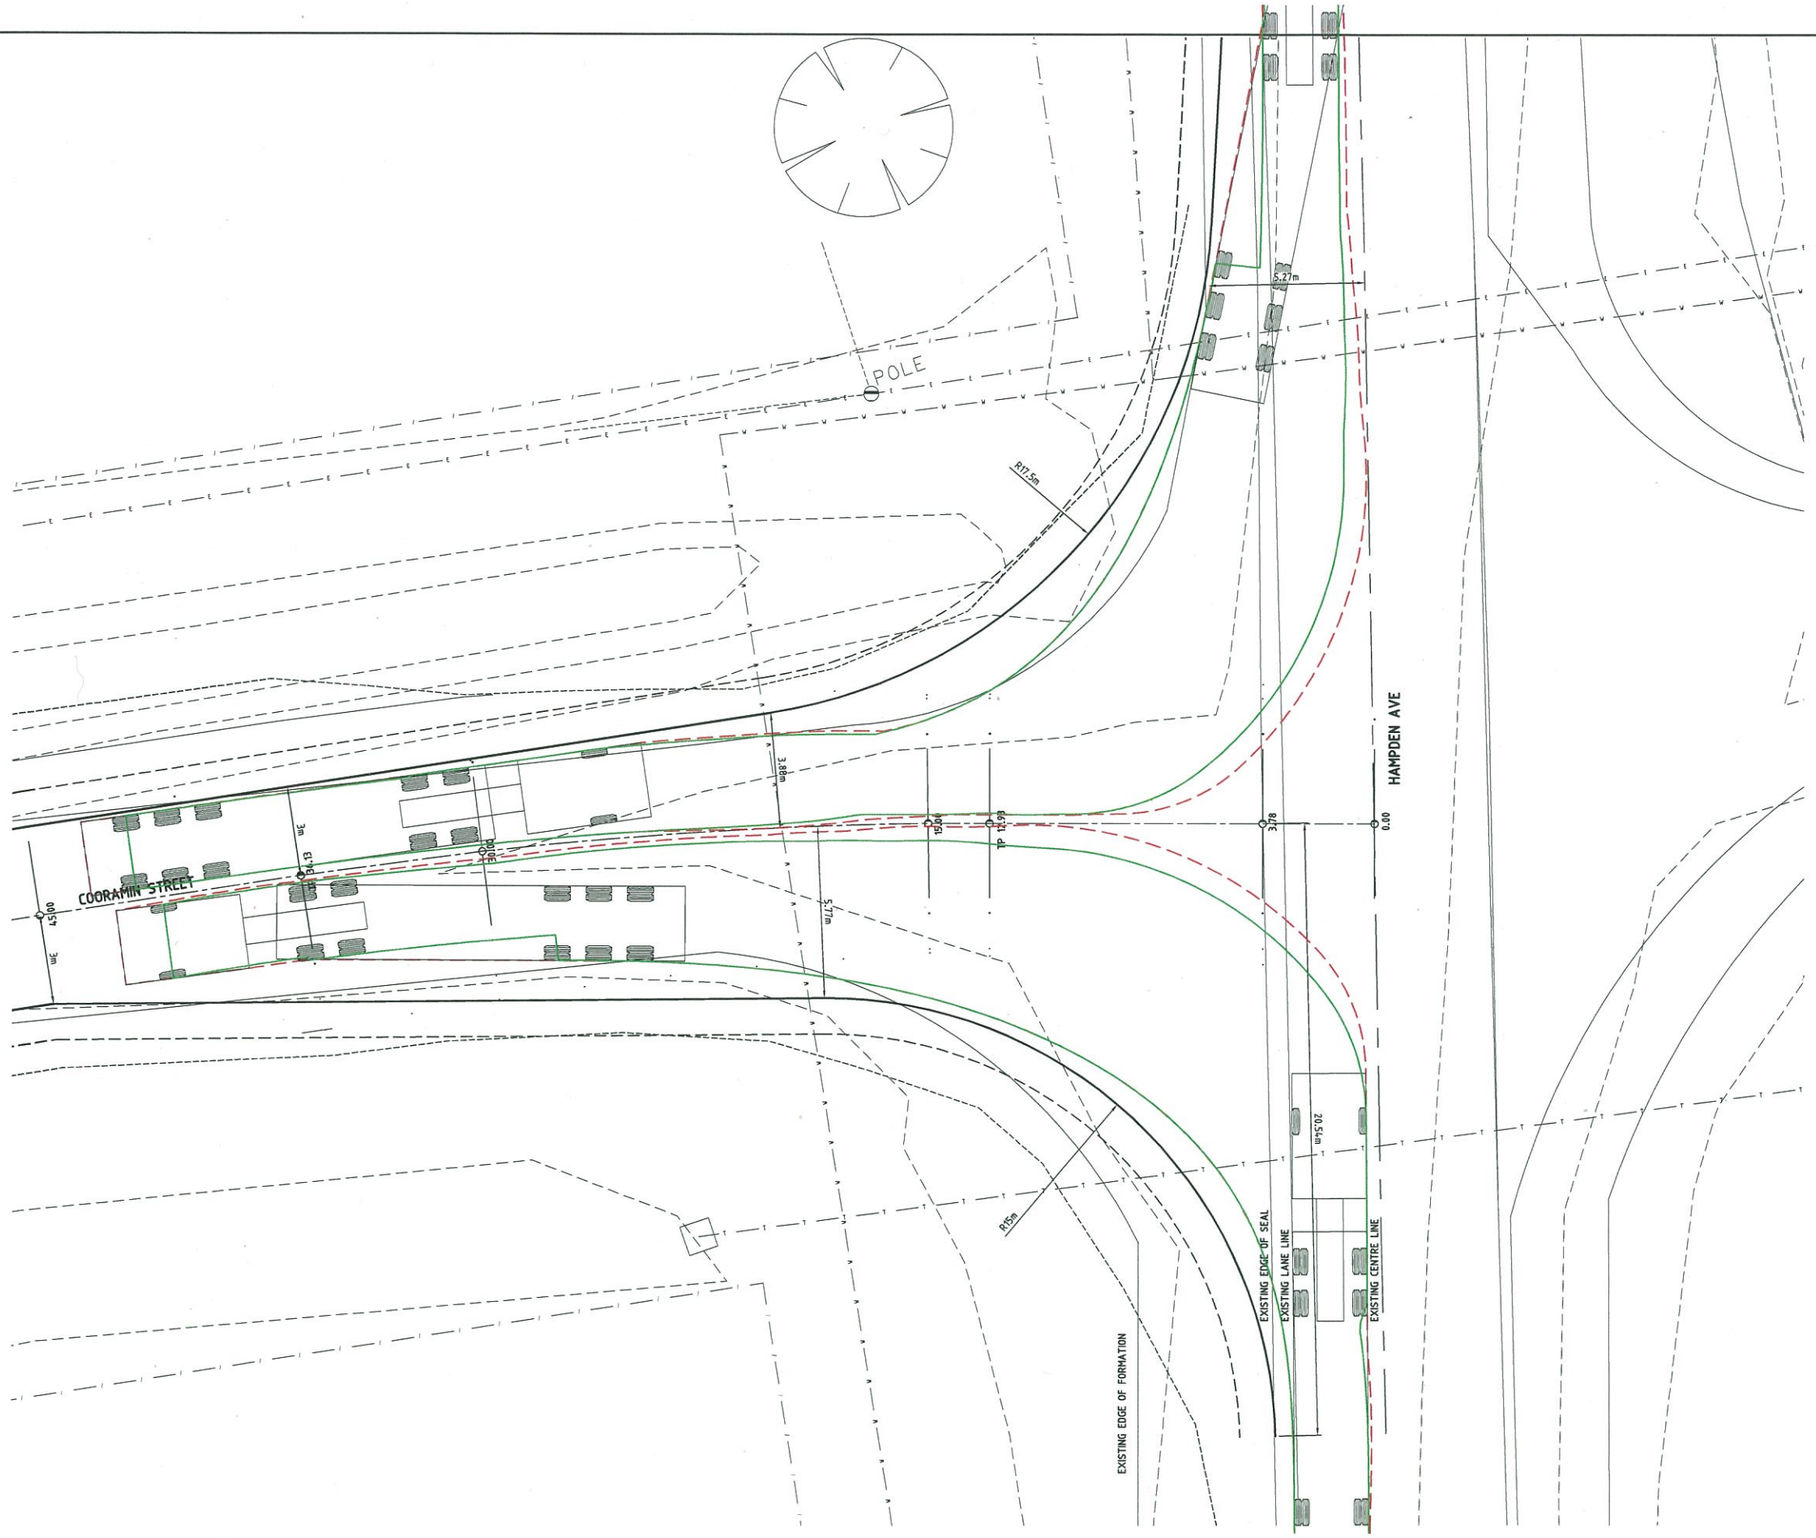

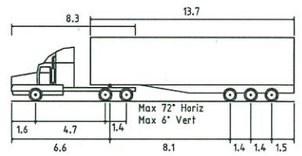

AV - Articulated Vehicle

Overall Length	19.000m
Overall Width	2.500m
Overall Body Height	4.301m
Min Body Ground Clearance	0.418m
Track Width	2.500m
Lock to Lock Time	6.00 sec
Curb to Curb Turning Radius	12.500m

DEVELOPMENT APPLICATION ISSUE
NOT FOR CONSTRUCTION

LEGEND

- PROPOSED CENTRE LINE
- PROPOSED EDGE OF BITUMEN
- PROPOSED EDGE OF FORMATION
- PROPOSED LIMIT OF CUT/FILL
- PROPOSED CONTOUR INTERVAL 0.5m AHD
- EXISTING CENTRE LINE
- EXISTING SURFACE CONTOUR INTERVAL 0.2m AHD

DIAL BEFORE YOU DIG www.1100.com.au

No.	DATE	AMENDMENT DESCRIPTION	APP'D
A	04/09/14	ISSUED FOR DEVELOPMENT APPLICATION	R.A.H.

SURVEY: CRAIG JAQUES	DATE: NOV 2013	SCALES: 1 0 1 2 3 4 5m	
DESIGN: J.D.T.	DATE: AUG 2014	SCALE 1:100 (A1) 1:200 (A3)	
DRAWN BY: J.D.T.	DATE: AUG 2014	This drawing remains the property of Heath Consulting Engineers and may not be used for any other purpose than for that which the drawing is supplied. It must not be copied, reproduced or disclosed to a third party without the written consent of Heath Consulting Engineers.	
CHECKED BY:	DATE:		

HEATH CONSULTING ENGINEERS
HENGCON PTY LTD ACN 103 468 340
351 SUMMER STREET
PO BOX 2501
ORANGE NSW 2800
Telephone: (02) 6360 0755
Facsimile: (02) 6360 0766
Email: admin@heathce.com

CLIENT: Harness Racing NEW SOUTH WALES

PROJECT: PROPOSED HARNESS RACING CLUB FACILITY DEVELOPMENT TO LOTS 1-6 & 19-24 (DP 2655) COORAMIN STREET & HAMPDEN AVENUE, WAGGA WAGGA

Sheet No. 10 of 15 Sheets

JOB No.	DRAWING No.	DRAWING TITLE:	REV.
13-065	13065-C10DA	COORAMIN STREET AND HAMPDEN AVENUE INTERSECTION PLAN	A