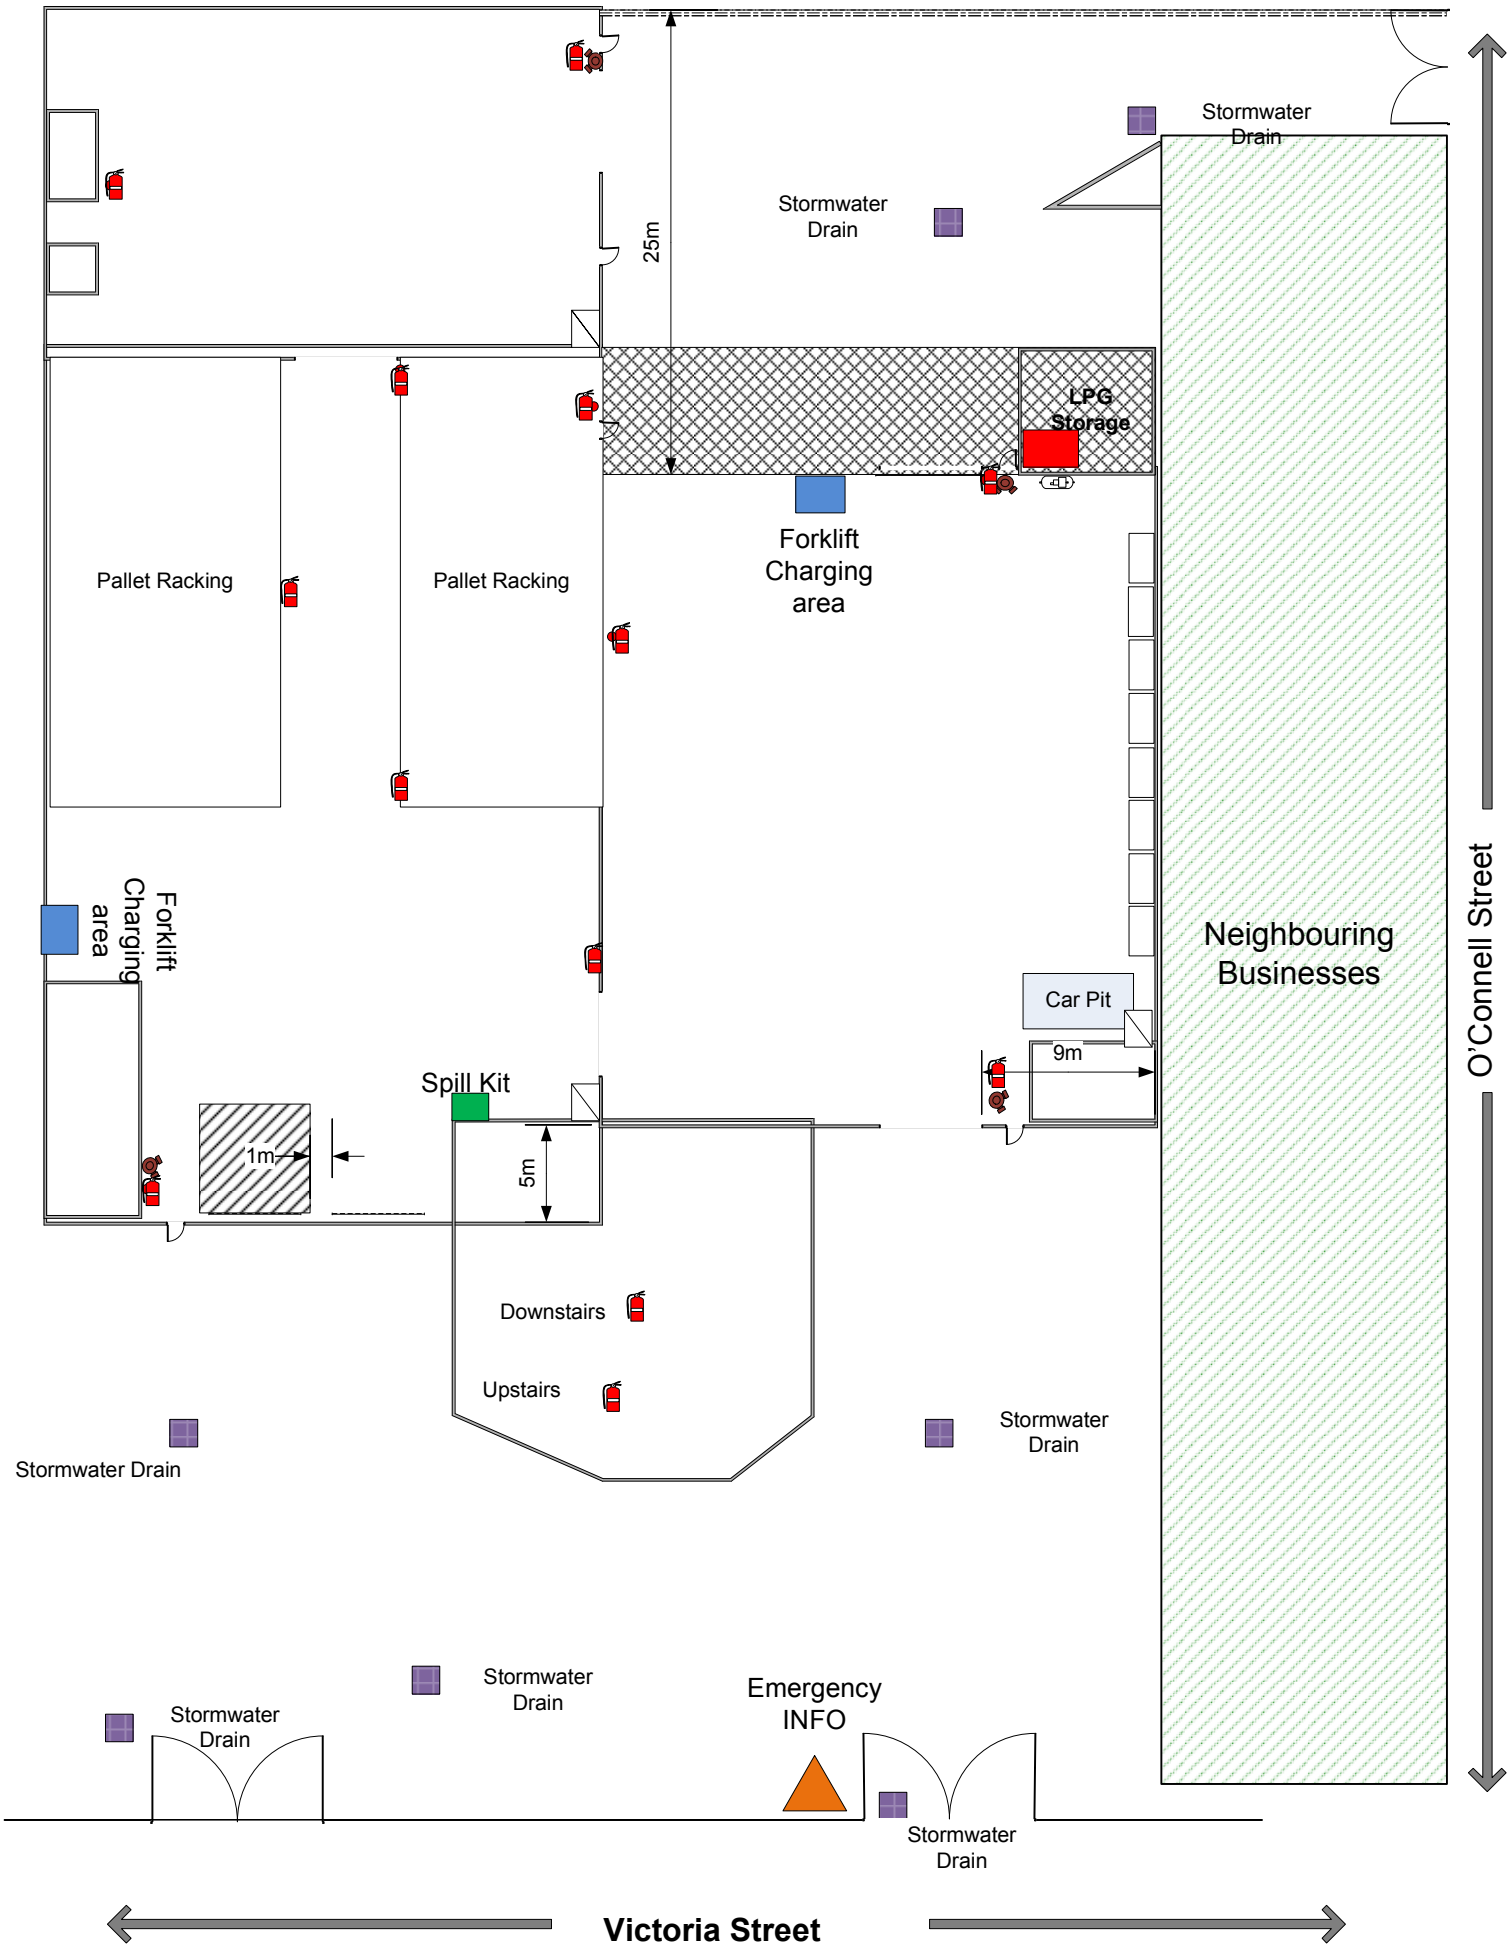
Stormwater Drain
Stormwater Drain
25m
LPG Storage
Forklift Charging area
Pallet Racking
Pallet Racking
Forklift Charging area
Neighbouring Businesses
O'Connell Street
Car Pit
9m
Spill Kit
1m
5m
Downstairs
Upstairs
Stormwater Drain
Stormwater Drain
Stormwater Drain
Stormwater Drain
Emergency INFO
Stormwater Drain
Victoria Street

SKETCH

This is the sketch referred to in my report dated 14th October 2010. Ref. : 119-10

Registered Land Surveyor

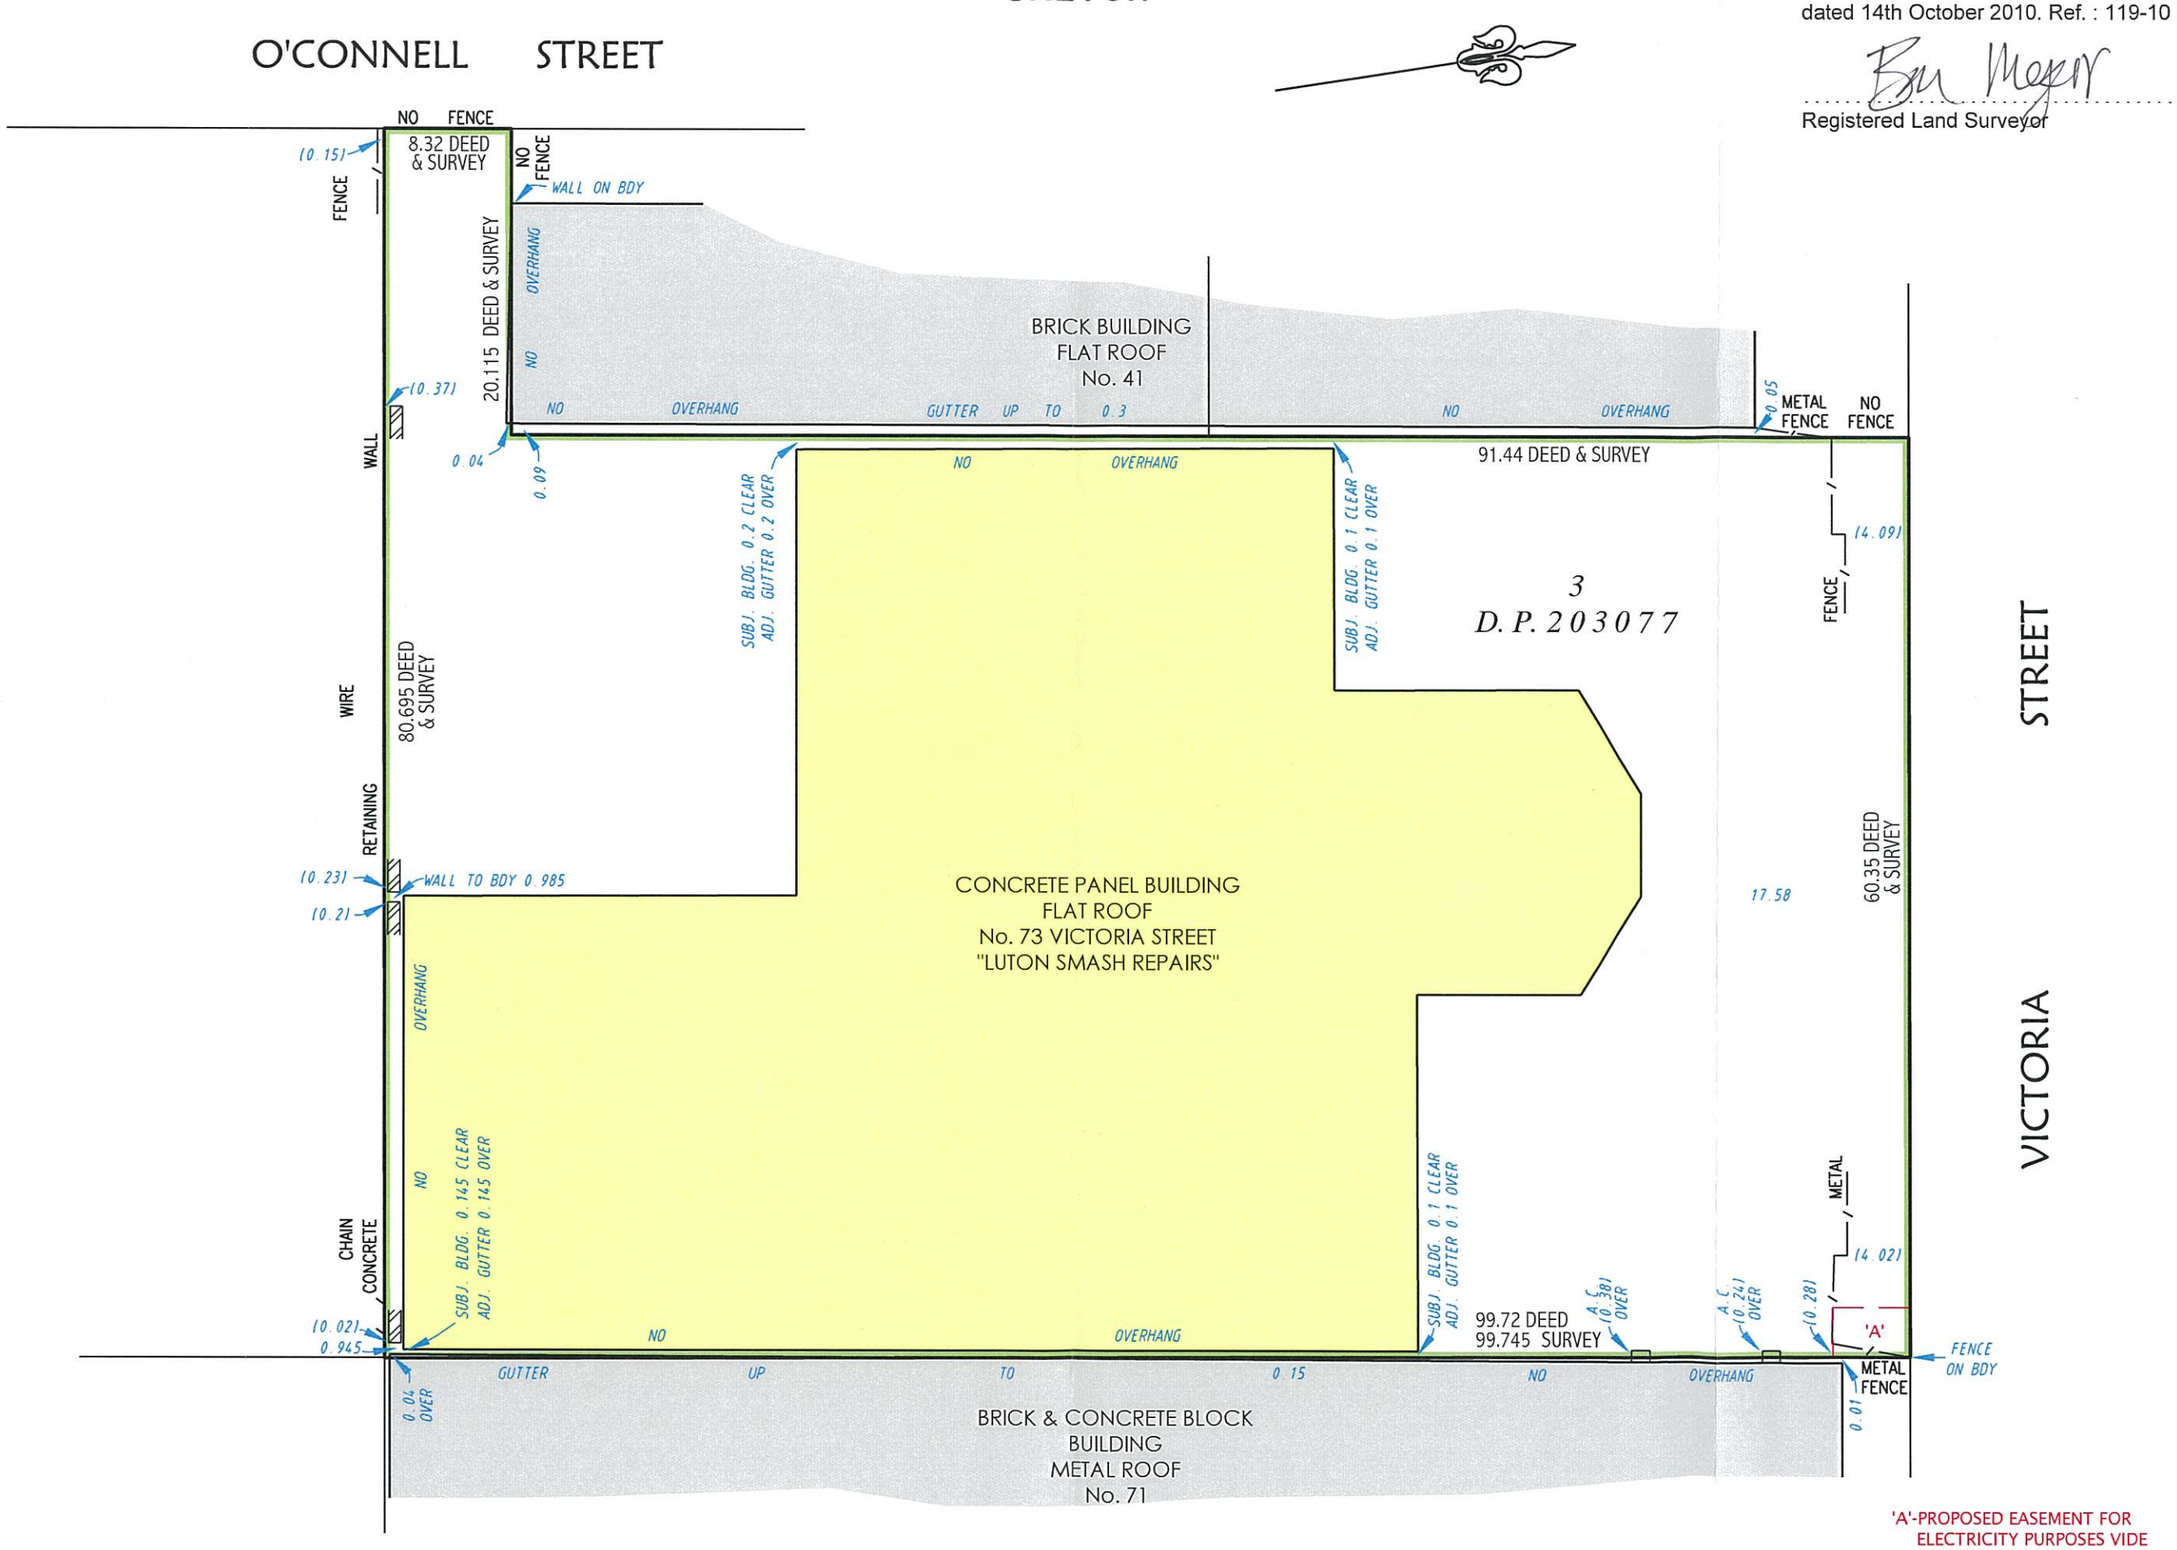

'A'-PROPOSED EASEMENT FOR ELECTRICITY PURPOSES VIDE D.P.265823

Z:\119-10\1191002 [00].DWG

Key
SK = Spill kit
SW = Stormwater drain
FGC = Flammable goods cabinet
= Roller door

MRI (Australia) Pty Ltd
73 Victoria Street Smithfield NSW 2164

Site Layout Plan (Not to scale) (Page 1 of 1)

Date: 11/12/2013	Author: Margaret Daniels	Drawing No: 137021 (A3 ver)

Prepared By: Benbow Environmental
13 Daking Street, North Parramatta NSW 2151
Ph: 02 9890 5099
Fax: 02 9890 5399