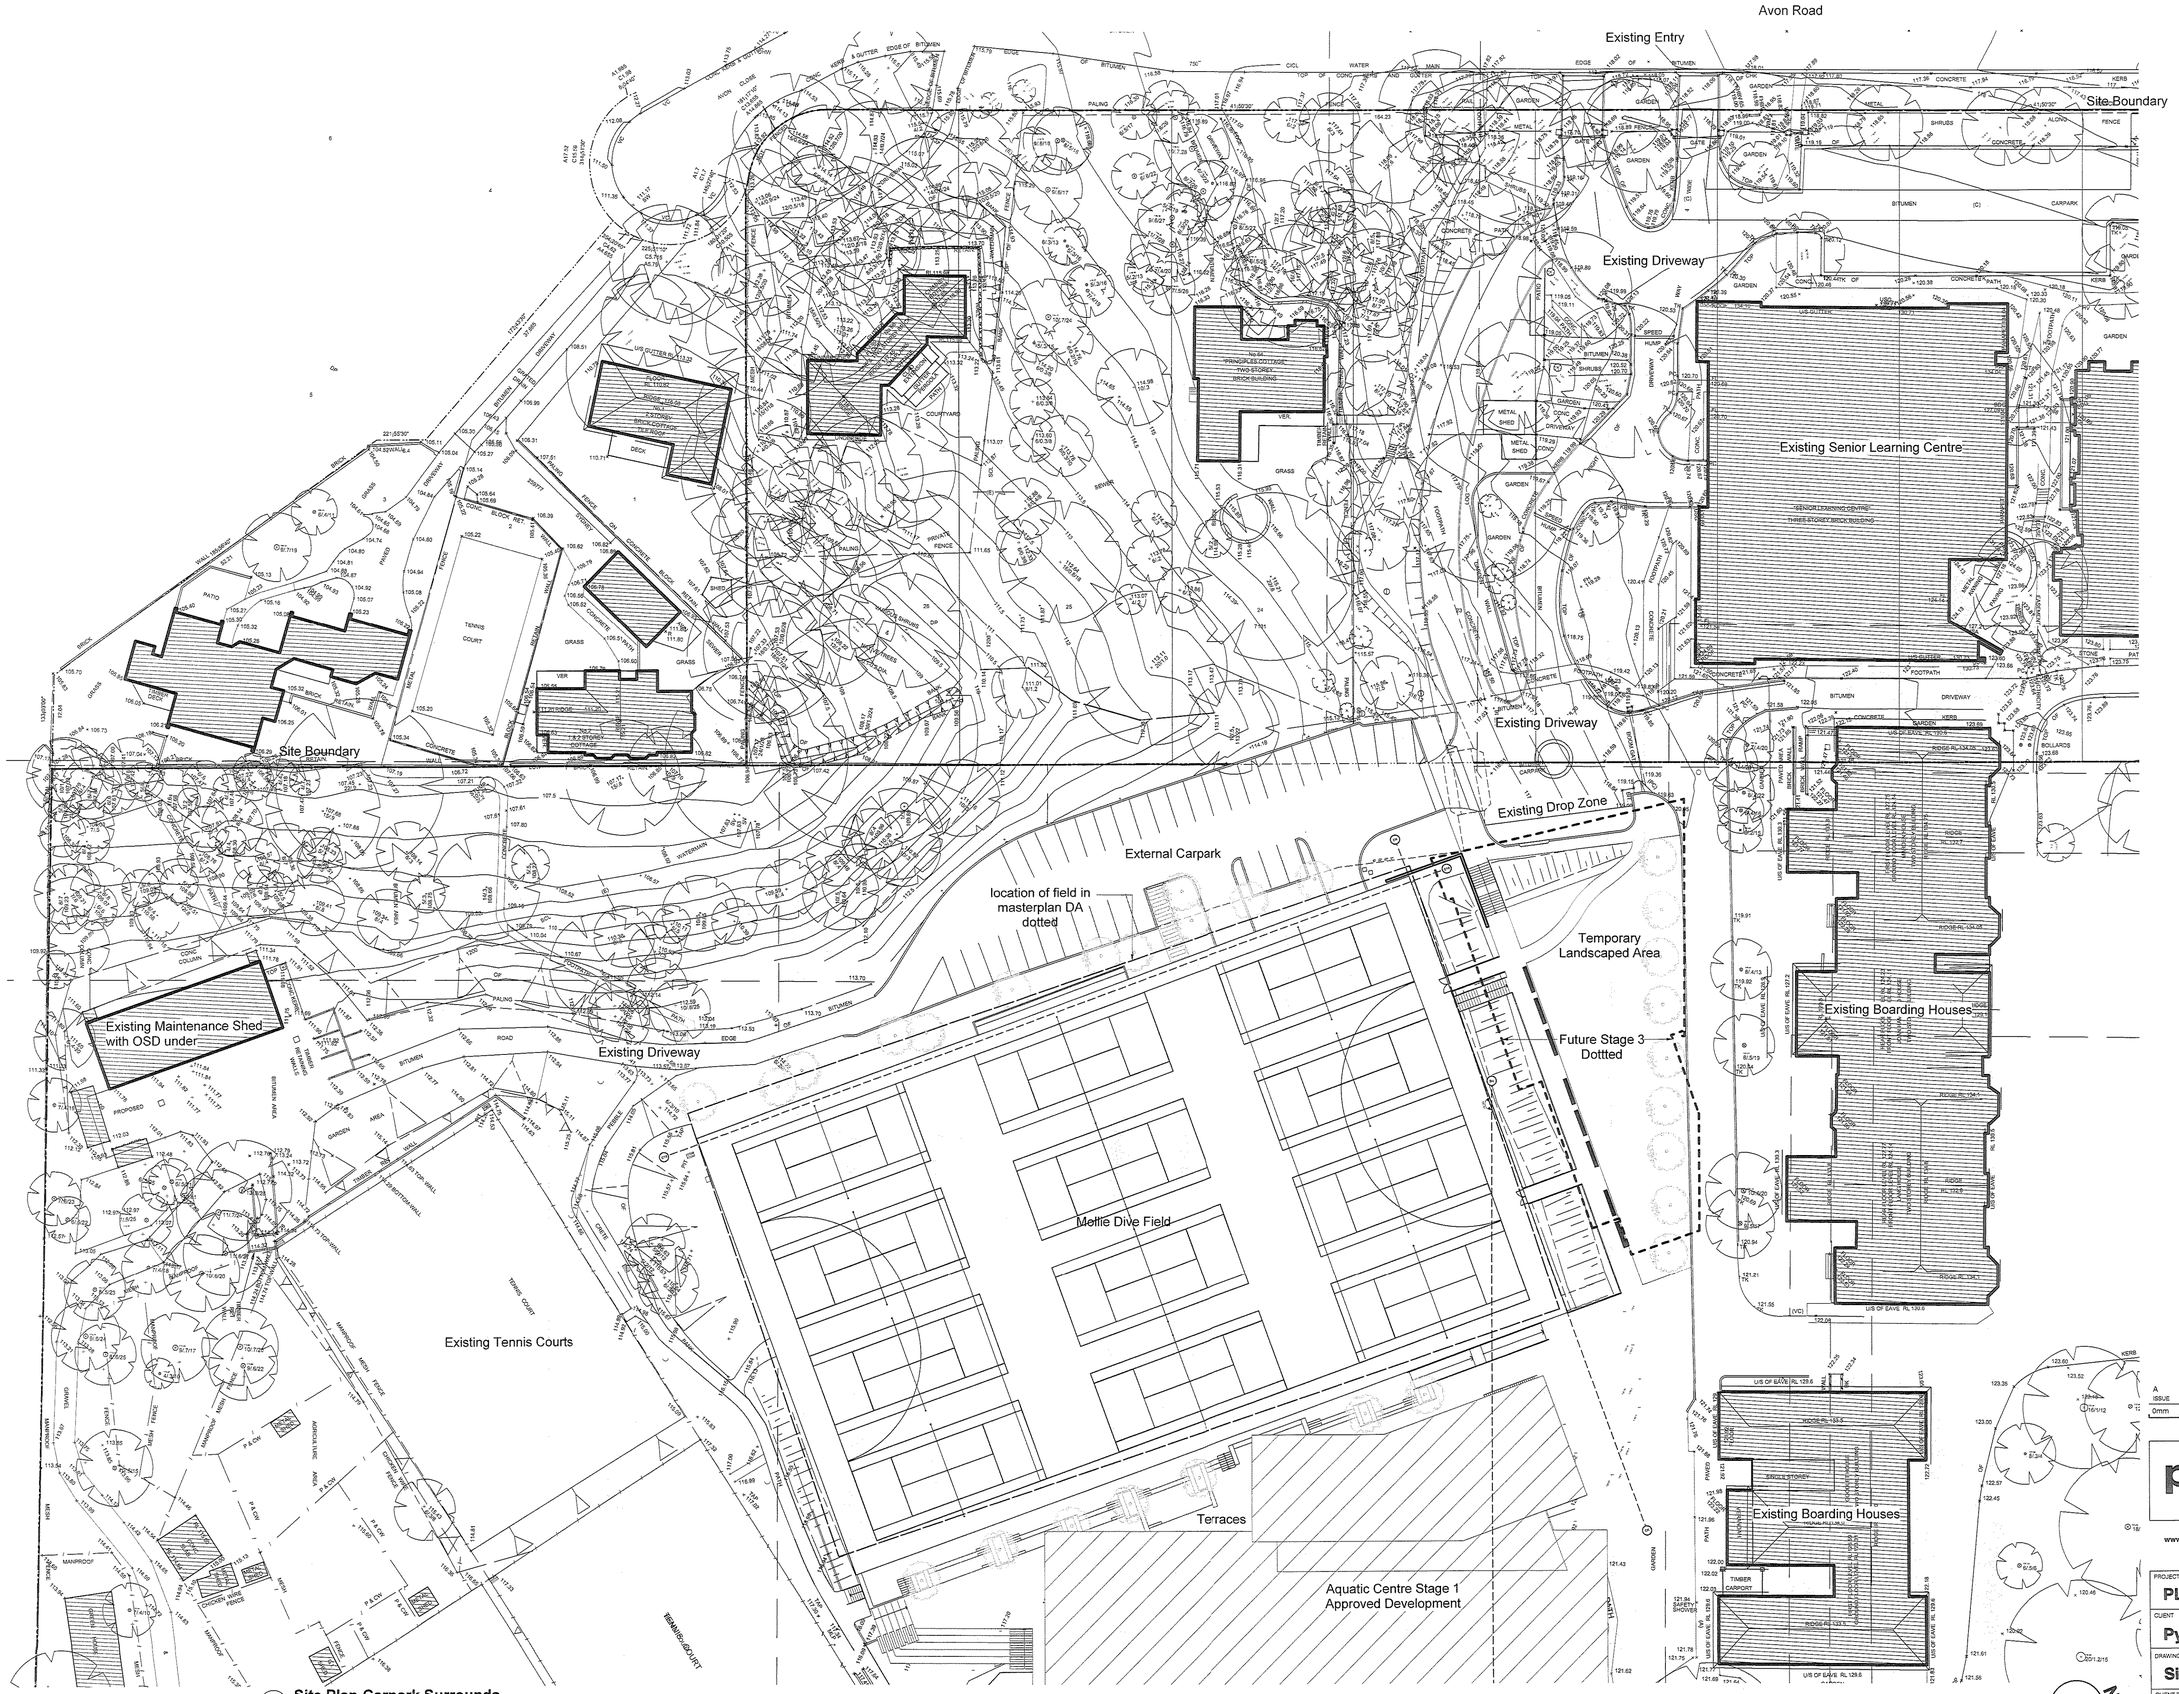

Site Plan-Carpark Surrounds
Scale: 1:400

PYMBLE LADIES' COLLEGE
ALL' ULTIMO LAVORO
SYDNEY

ISSUE	DATE	REVISION
A	26/9/13	DA Issue

0mm 50mm 100mm

DO NOT SCALE FROM DRAWING. USE FIGURED DIMENSIONS ONLY. CHECK ALL DIMENSIONS ON SITE BEFORE ANY MANUFACTURE OR CONSTRUCTION.

pmdl
KNOWLEDGE WITHIN MASTERPLANNED

PMDL Architecture + Design Pty Ltd
Andrew Pender 5317 David Morris 5868
Peter Deddrell 5134
Sydney
Phone: +61 2 8458 5500
Melbourne
Phone: +61 3 9427 8885
Hong Kong
Phone: +852 2856 6992
www.pmdl.com.au

RECEIVED
- 1 NOV 2013
Ku Ring Gai Council

PROJECT
PLC Carpark & Mollie Dive Field

CLIENT
Pymble Ladies' College

DRAWING
Site Plan-Carpark Surrounds

CLIENT REF & CONTACT
Avon Road, Pymble

DATE	DRAWN	PROJECT#	DWG#	REVISION
30.07.2013	pf	2350	DA101	A
SCALE 1:400	CHKD vv			