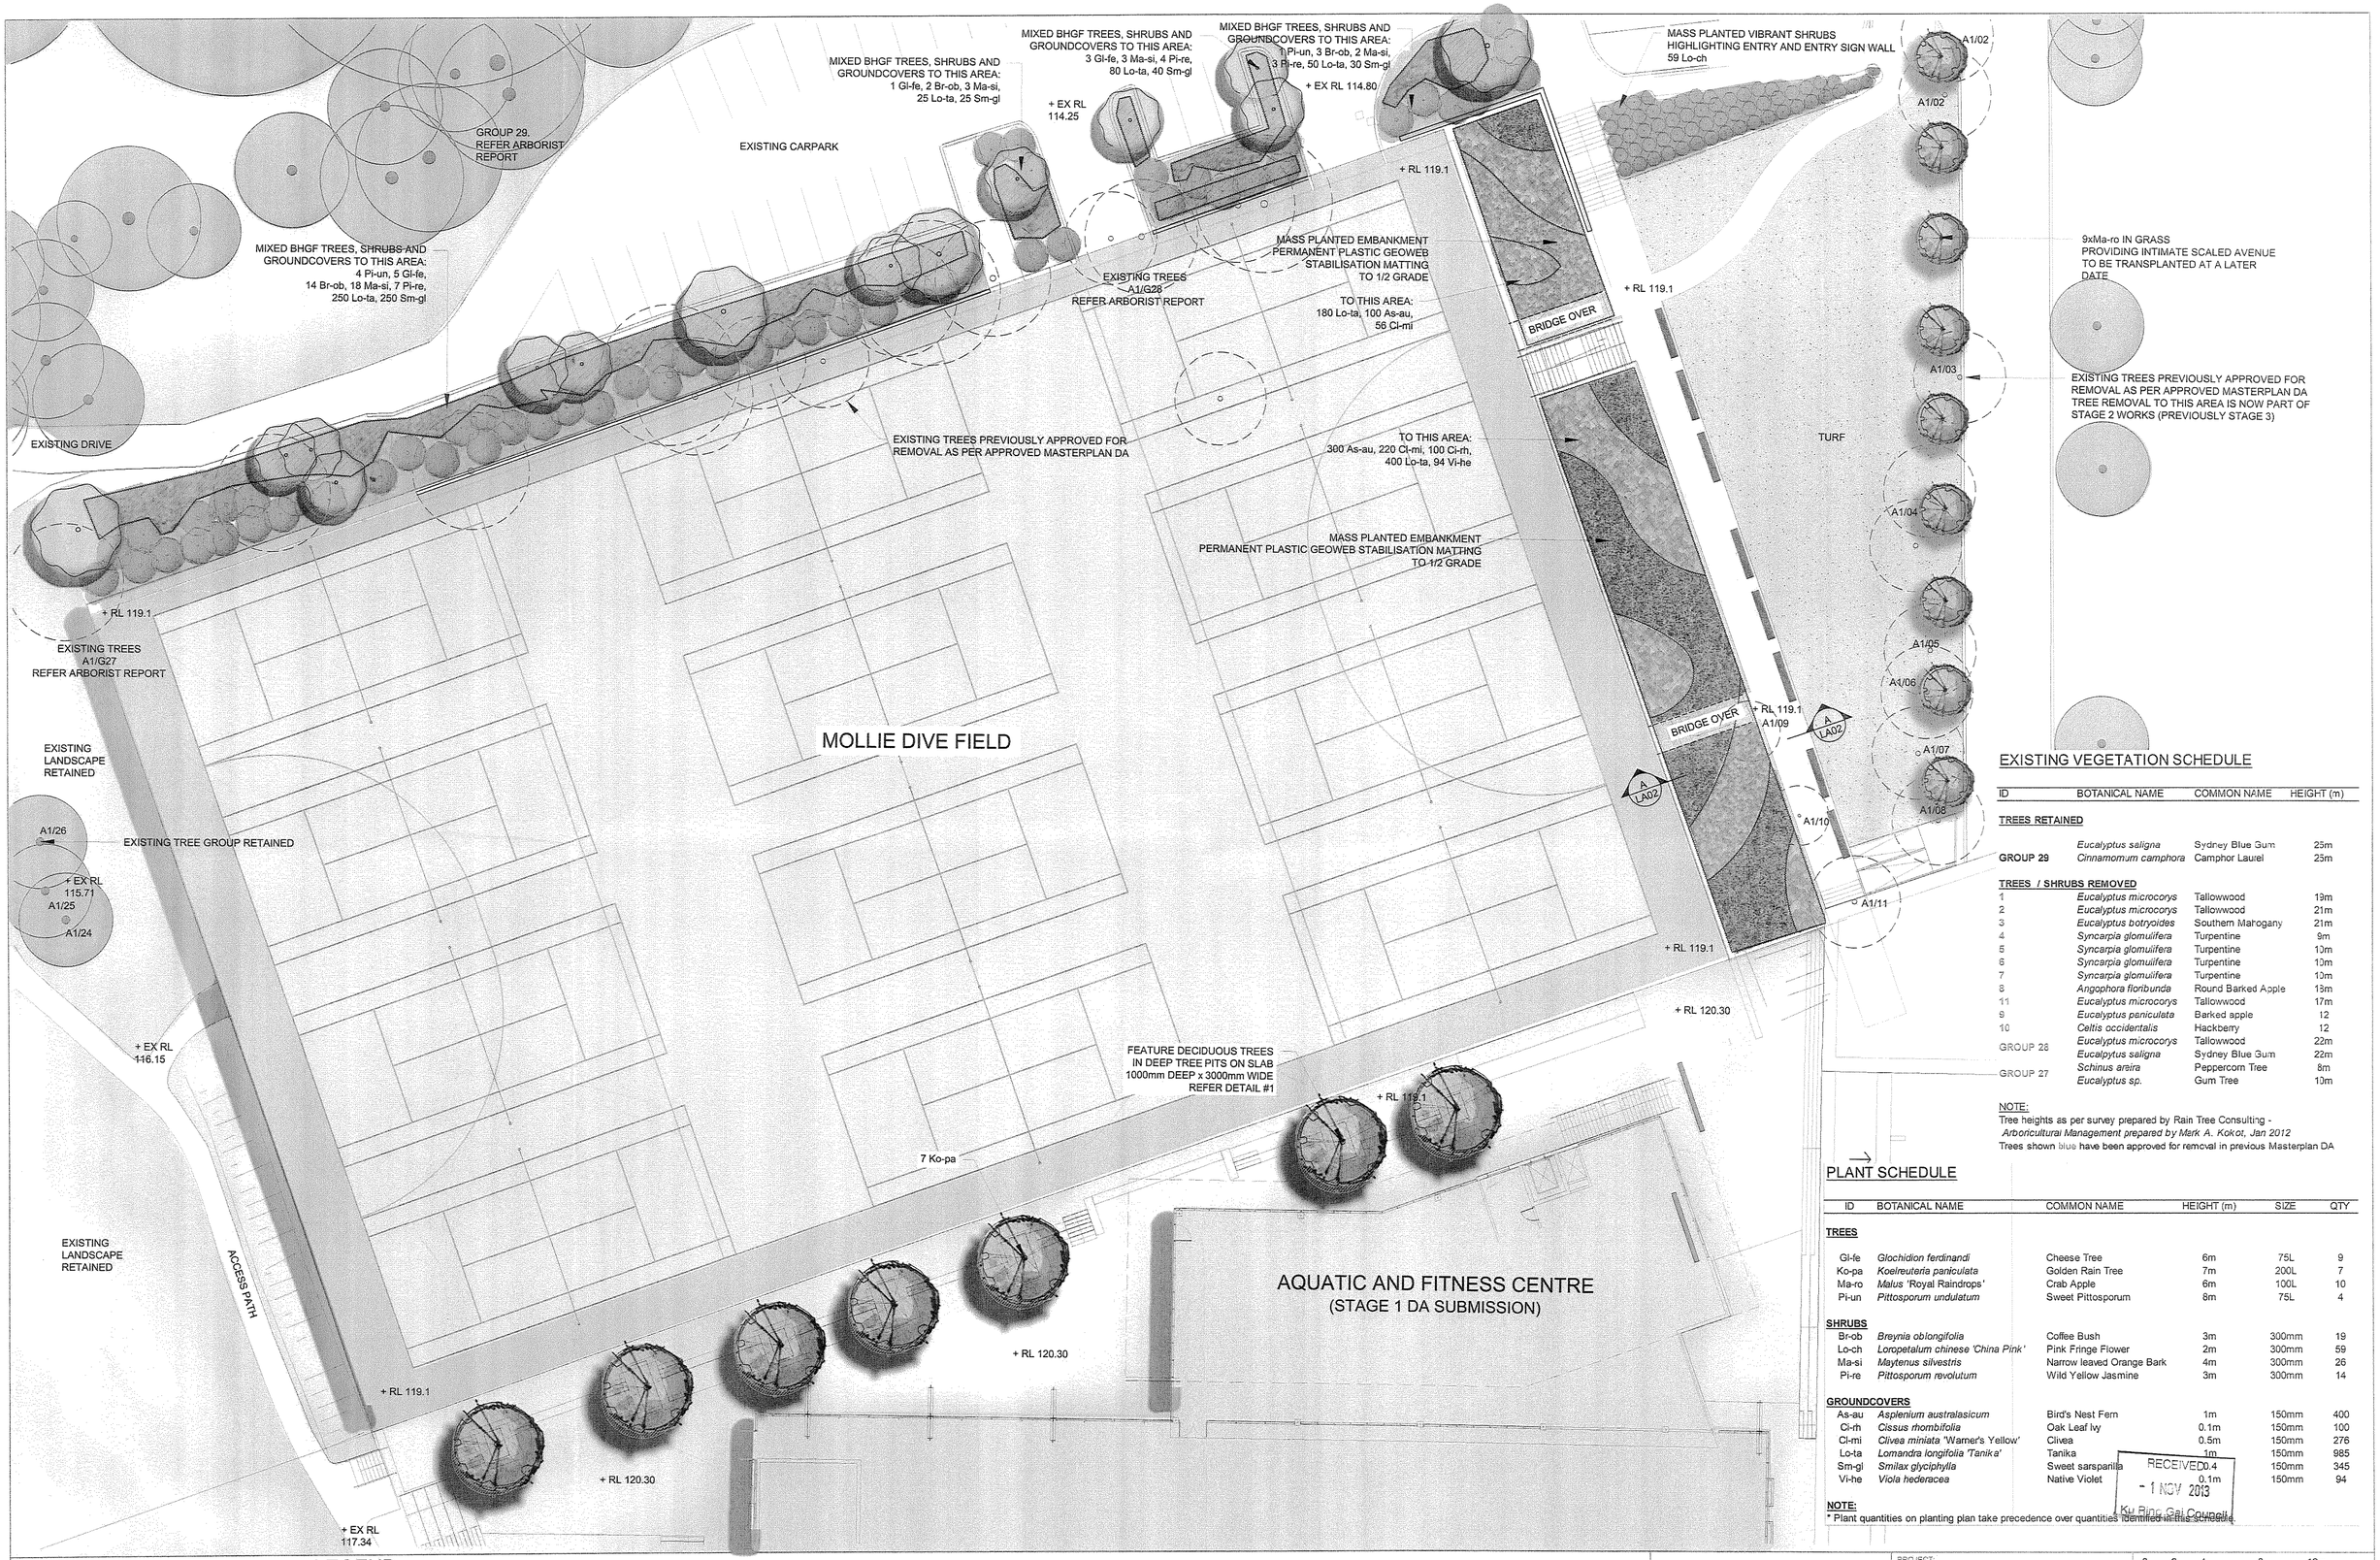

EXISTING VEGETATION SCHEDULE

ID	BOTANICAL NAME	COMMON NAME	HEIGHT (m)
TREES RETAINED			
	Eucalyptus saligna	Sydney Blue Gum	25m
GROUP 29	*Cinnamomum camphora*	Camphor Laurel	25m
TREES / SHRUBS REMOVED			
1	*Eucalyptus microcorys*	Tallowwood	19m
2	*Eucalyptus microcorys*	Tallowwood	21m
3	*Eucalyptus botryoides*	Southern Mahogany	21m
4	*Syncarpia glomulifera*	Turpentine	9m
5	*Syncarpia glomulifera*	Turpentine	10m
6	*Syncarpia glomulifera*	Turpentine	10m
7	*Syncarpia glomulifera*	Turpentine	10m
8	*Angophora floribunda*	Round Barked Apple	13m
11	*Eucalyptus microcorys*	Tallowwood	17m
9	*Eucalyptus paniculata*	Barked apple	12
10	*Celtis occidentalis*	Hackberry	12
GROUP 28	*Eucalyptus microcorys*	Tallowwood	22m
	Eucalyptus saligna	Sydney Blue Gum	22m
GROUP 27	*Schinus areira*	Peppercorn Tree	8m
	Eucalyptus sp.	Gum Tree	10m

NOTE:
Tree heights as per survey prepared by Rain Tree Consulting -
Arboricultural Management prepared by Mark A. Kokot, Jan 2012
Trees shown blue have been approved for removal in previous Masterplan DA

PLANT SCHEDULE

ID	BOTANICAL NAME	COMMON NAME	HEIGHT (m)	SIZE	QTY
TREES					
Gl-fe	*Glochidion ferdinandi*	Cheese Tree	6m	75L	9
Ko-pa	*Koelreuteria paniculata*	Golden Rain Tree	7m	200L	7
Ma-ro	*Malus 'Royal Raindrops'*	Crab Apple	6m	100L	10
Pi-un	*Pittosporum undulatum*	Sweet Pittosporum	8m	75L	4
SHRUBS					
Br-ob	*Breynia oblongifolia*	Coffee Bush	3m	300mm	19
Lo-ch	*Loropetalum chinese 'China Pink'*	Pink Fringe Flower	2m	300mm	59
Ma-si	*Maytenus silvestris*	Narrow leaved Orange Bark	4m	300mm	26
Pi-re	*Pittosporum revolutum*	Wild Yellow Jasmine	3m	300mm	14
GROUNDCOVERS					
As-au	*Asplenium australasicum*	Bird's Nest Fern	1m	150mm	400
Ci-rh	*Cissus rhombifolia*	Oak Leaf Ivy	0.1m	150mm	100
Cl-mi	*Clivea miniata 'Warner's Yellow'*	Clivea	0.5m	150mm	276
Lo-ta	*Lomandra longifolia 'Tanika'*	Tanika	1m	150mm	985
Sm-gl	*Smilax glyciphylla*	Sweet sarsparilla	0.4	150mm	345
Vi-he	*Viola hederacea*	Native Violet	0.1m	150mm	94

NOTE:
* Plant quantities on planting plan take precedence over quantities identified in this schedule

RECEIVED
- 1 NOV 2013
Ku Ring Gai Council

TaylorBrammer

TAYLOR BRAMMER LANDSCAPE ARCHITECTS PTY LTD
SYDNEY STUDIO
218 Oxford Street
Woollahra, NSW, 2025
T 61 2 9387 8555
F 61 2 9387 8155
E sydney@taylorbrammer.com.au

LEGEND

- SITE BOUNDARY
- EXISTING TREE RETAINED
- A1/24 EX. TREE PREVIOUSLY APPROVED FOR REMOVAL *
- PROPOSED TREES
- PROPOSED SHRUBS
- PROPOSED GROUNDCOVERS
- TURF

NOTE:
* TREE PREVIOUSLY APPROVED FOR REMOVAL IN STAGE 1 DEVELOPMENT APPLICATION

ISSUE	DESCRIPTION	DATE
A	DEVELOPMENT APPLICATION	26.09.2013
P1	For Review	19.09.2013

PROJECT:
PLC Stage 2 AQUATIC CENTRE AND MOLLIE DIVE OVAL

0 2 4 8 12m

DRAWING TITLE:
DA LANDSCAPE PLAN

SCALE: 1:200 @ A1 CHECKED: MT DRAWING NO: REVISION:
DATE: 18.09.2013 JOB NO: 11-106s LA01 A
DRAWN: MW DESIGNED: MT

CLIENT:
Pymble Ladies College

Copyright of Taylor Brammer Landscape Architects Pty Ltd.
ABN 61 098 724 988