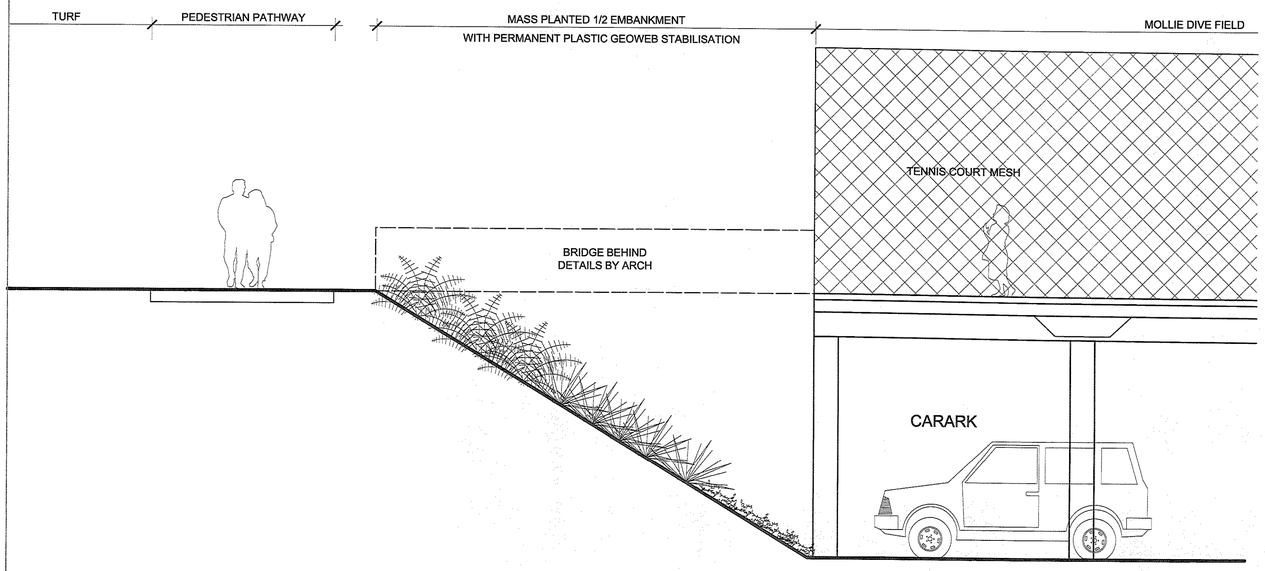

AA EMBANKMENT ILLUSTRATED SECTION
SCALE 1:50

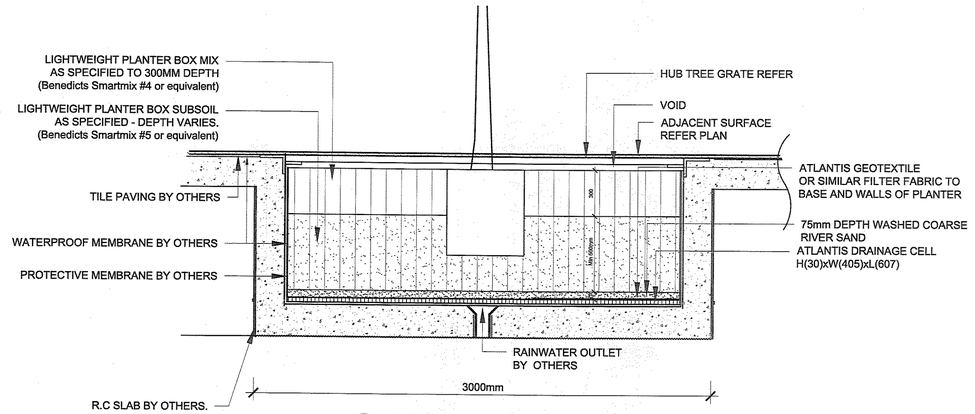

1 TREE PIT ON SLAB
TYPICAL SECTION 1:20

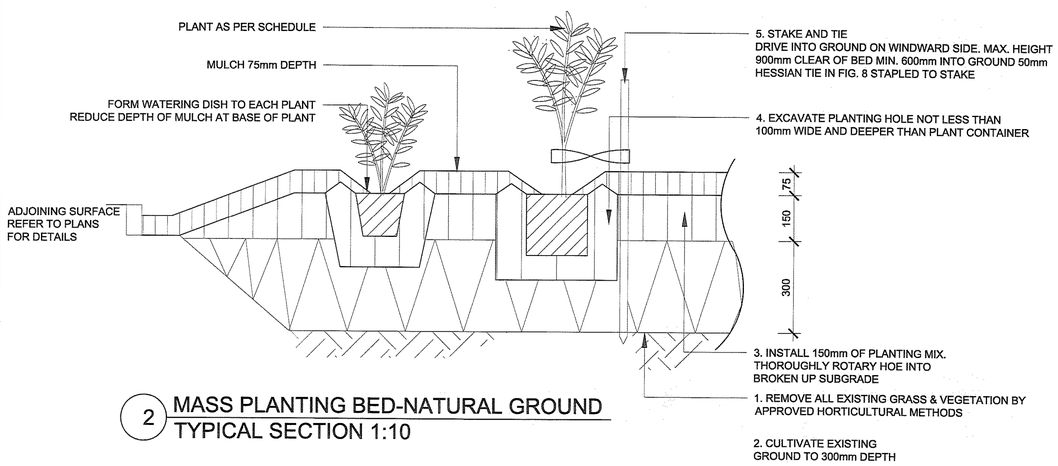

2 MASS PLANTING BED-NATURAL GROUND
TYPICAL SECTION 1:10

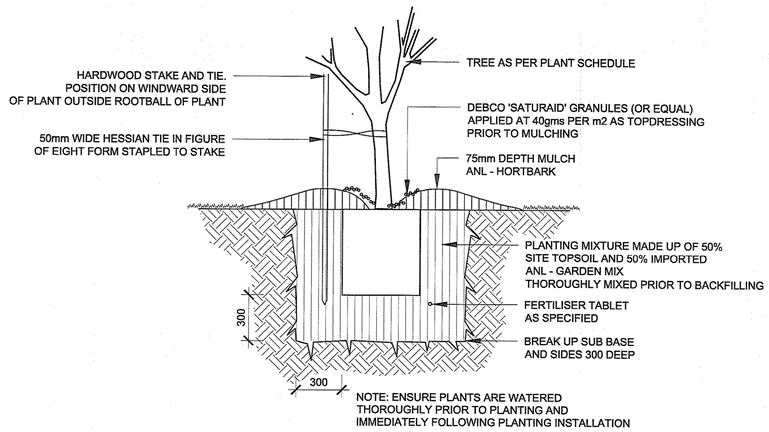

3 TREE PLANTING (75L)
TYPICAL SECTION 1:20

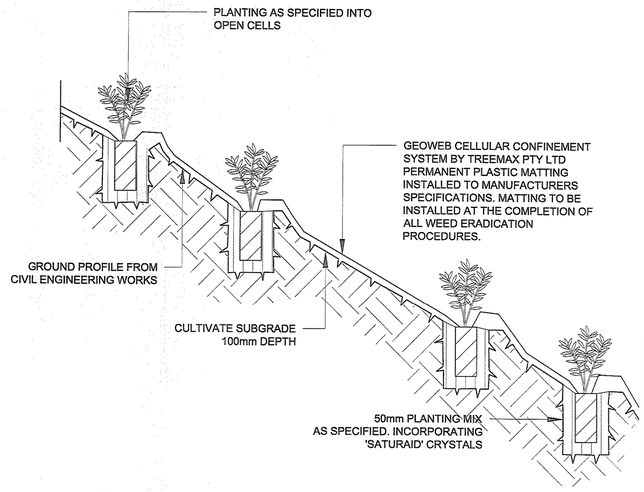

4 MASS PLANTING-EMBANKMENT (1in2)
TYPICAL SECTION 1:10

RECEIVED
- 1 NOV 2013
Ku Ring Gai Council

TaylorBrammer
landscape architects
TAYLOR BRAMMER LANDSCAPE ARCHITECTS PTY LTD
SYDNEY STUDIO
218 Oxford Street
Woollahra, NSW, 2025
T 61 2 9387 8855
F 61 2 9387 8155
E sydney@taylorbrammer.com.au

ISSUE	DESCRIPTION	DATE
A	DEVELOPMENT APPLICATION	20.09.2013
P1	For Review	19.09.2013

PROJECT:
PLC Stage 2 AQUATIC CENTRE AND MOLLIE DIVE OVAL

DRAWING TITLE:
STAGE 1 LANDSCAPE DETAILS AND SECTION

CLIENT:
Pymble Ladies College

SCALE: VARY @ A1
DATE: 19.09.2013
DRAWN: MW
CHECKED: MT
JOB NO: 11-106s
DESIGNED: MT
DRAWING NO: LA02
REVISION: P1

Copyright of Taylor Brammer Landscape Architects Pty Ltd.
ABN 61 098 724 988