Pymble Ladies' College - Stage 2 of Masterplan
Carpark & Mollie Dive Field
DA Submission

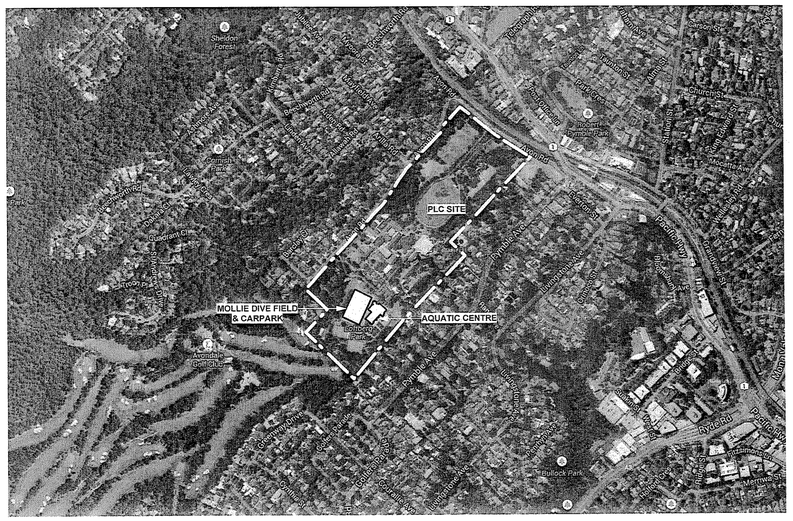

01 Site Locality
Pymble Ladies' College
Scale: NTS

Architectural Drawing List

DA000	Cover Sheet, Locality & Site Plans
DA101	Site Plan
DA102	Plan - Carpark Level
DA103	Plan - Molie Dive Field Level
DA201	Elevations & Section

Architect

pmdl

Sydney Suite 801, 28 Clarke Street, Crows Nest NSW 2065
Phone +61 2 84585500 Email: sydney@pmdl.com.au

Melbourne Level 3, 479 St Kilda Road, Melbourne Victoria 3004
Phone +61 3 94278885 Email: melbourne@pmdl.com.au

Hong Kong 20/F, Hollywood Centre, 233 Hollywood Road, Sheung Wan Hong Kong
Phone +85 2 28366992 Email: hongkong@pmdl.com.au

Andrew Pender 5317 / David Morris 5865 / Peter Doddrell 5134

Landscape Architect

Taylor Brammer
218 Oxford Street ,Woollahra
NSW 2025 Australia
Phone +61 2 9387 8855 Email sydney@taylorbrammer.com.au

Planner

Glendinning Minto & Associates
14/265-271 Pennant Hills Road, Thornleigh
NSW 2120 Australia
Phone +61 2 9875 4788 Email planning@glendinningminto.com.au

Hydraulic

Sydney All Services Pty Ltd
PO BOX 216 Thornleigh
NSW 2120 Australia
Phone +61 2 9962 9658 Email sasmail@bigpond.com

Traffic

Colston Budd Hunt & Kafes
Level 18, Tower A Zenith Centre Pacific Hwy, Chatswood
NSW 2067 Australia
Phone +61 2 9411 2411 Email cbhk@cbhk.com.au

BCA Consultant

McKenzie Group
Level 6, 189 Kent St. Sydney
NSW 2000 Australia
Phone +61 2 8298 6800 Email email@mckenzie.com.au

Access Consultant

Cheung Access
PO Box 149 Frenches Forest
NSW 1640 Australia
Phone +61 423 126 726 Email christine@cheungaccess.com.au

Arborist

Rain Tree Consulting
PO Box 326 Avalon
NSW 2107 Australia
Phone +61 419 250 248 Email treesurgeon@bigpond.com

Acoustic

Vipac Engineers & Scientists
2 Sirius Rd Lane Cove
NSW 2066 Australia
Phone +61 2 9422 4222 Email sydney@vipac.com.au

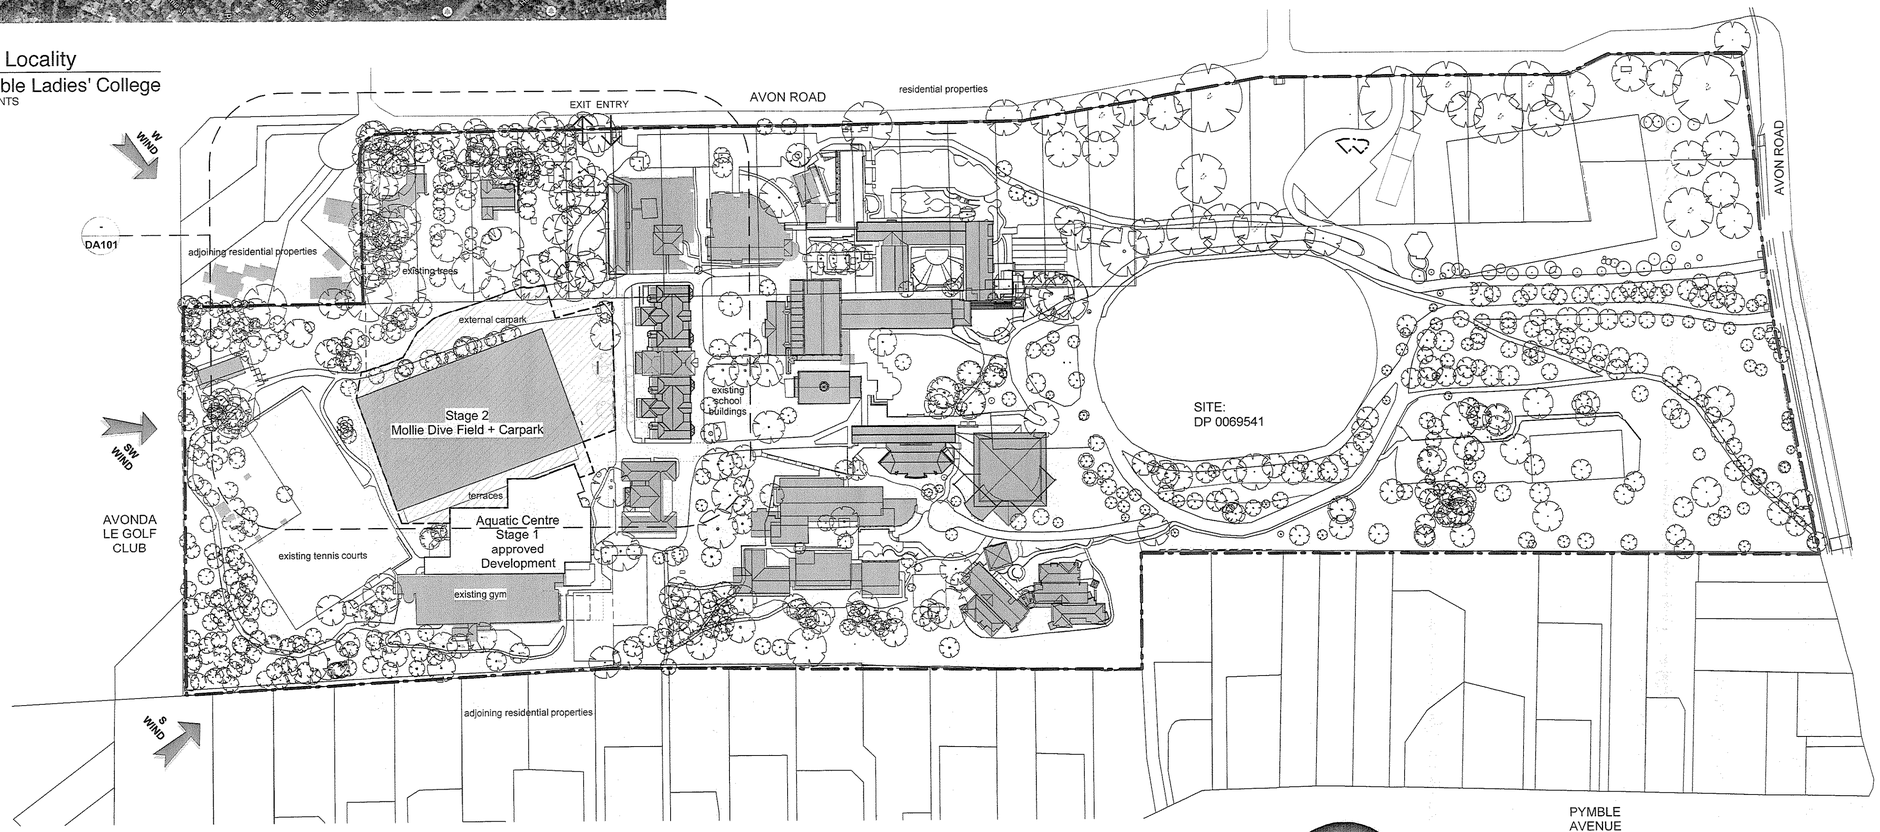

01 SITE PLAN & SITE ANALYSIS PLAN
PLC
Scale 1 : 1500

SITE ORIENTATION & SUN PATHS

PREVAILING WINDS

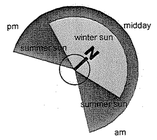

ISSUE	DATE	REVISION
A	26/9/13	DA Issue

0mm 50mm 100mm

DO NOT SCALE FROM DRAWING, USE FIGURED DIMENSIONS ONLY. CHECK ALL DIMENSIONS ON SITE BEFORE ANY MANUFACTURE OR CONSTRUCTION.

pmdl ARCHITECTURE INTERIORS MASTERPLANNING
www.pmdl.com.au

PMDL Architecture + Design Pty Ltd
Andrew Pender 5317 David Morris 5865
Peter Doddrell 5134
Sydney
Phone: +61 2 8458 5500
Melbourne
Phone: +61 3 9427 8885
Hong Kong
Phone: +852 2836 6992

RECEIVED
- 1 NOV 2013
Ku Ring Gai Council

PROJECT
PLC Carpark & Mollie Dive Field

CLIENT
Pymble Ladie's College

DRAWING
Cover Sheet, Locality & Site Plans

CLIENT REF & CONTACT
Avon Road, Pymble

DATE	DRAWN	PROJECT#	DWG#	REVISION
Jul 13	pf	2350	DA000	A
SCALE NTS	CHKD VV			

PYMBLE LADIES' COLLEGE SYDNEY
ALL' ULTIMO LAVORO