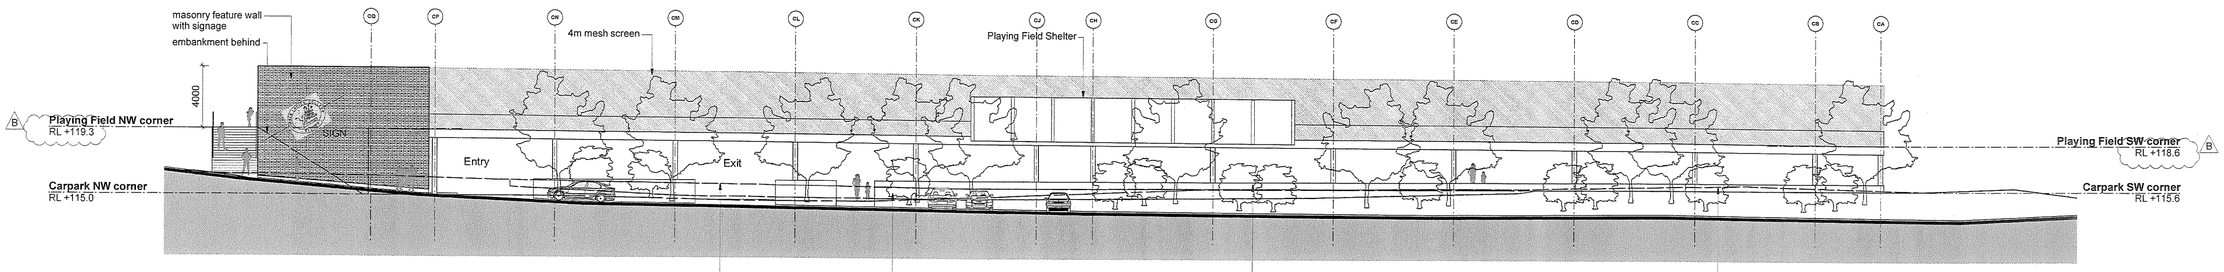

1 **ELEVATION - West**
Scale: 1:200

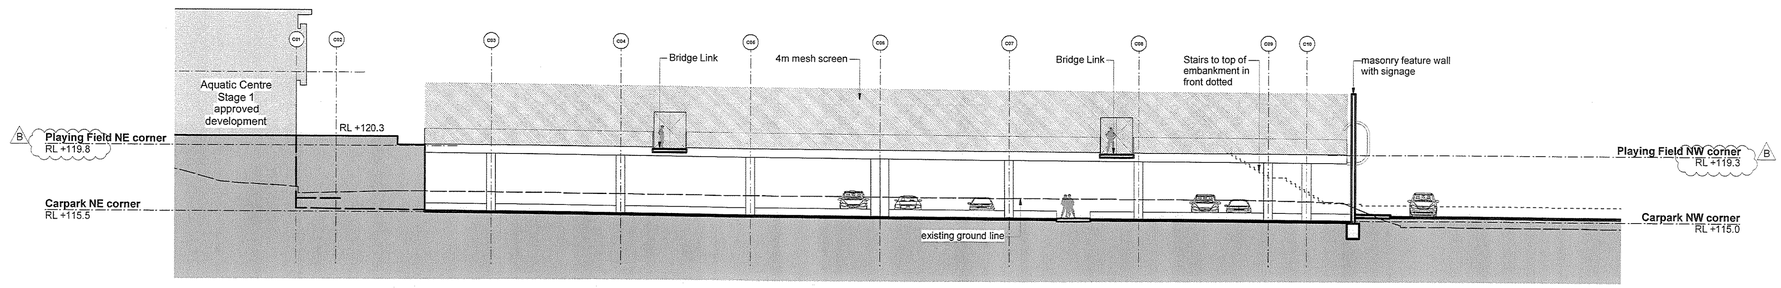

2 **ELEVATION - North**
Scale: 1:200

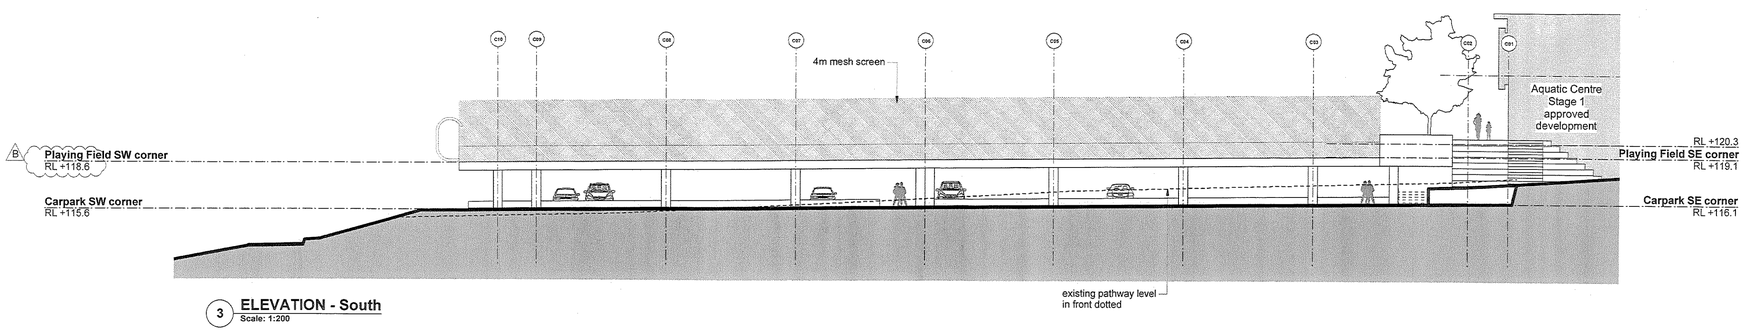

3 **ELEVATION - South**
Scale: 1:200

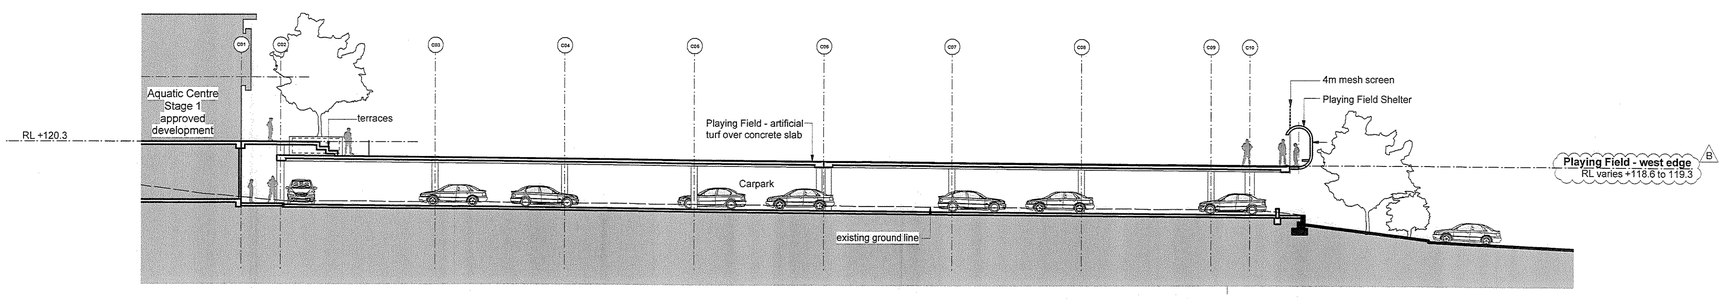

4 **SECTION**
Scale: 1:200

ISSUE	DATE	REVISION
B	8/10/13	DA amendment - Field levels
A	26/9/13	DA Issue

0mm 50mm 100mm

DO NOT SCALE FROM DRAWING, USE FIGURED DIMENSIONS ONLY. CHECK ALL DIMENSIONS ON SITE BEFORE ANY MANUFACTURE OR CONSTRUCTION.

pmdl ARCHITECTURE INTERIORS MASTERPLANNING

www.pmdl.com.au

PMDL Architecture + Design Pty Ltd
Andrew Prendergast David Morris 5865
Peter Dyddevi 9134

Sydney
Phone: +61 2 8458 5000

Melbourne
Phone: +61 3 9654 5800

Hong Kong
Phone: + 852 2526 6992

RECEIVED
NOV 2013
Ku Ring Gai Council

PROJECT
PLC Carpark & Mollie Dive Field

CLIENT
Pymble Ladies' College

DRAWING
Carpark Elevations and Section

CLIENT REF & CONTACT
Avon Road, Pymble

DATE	DRAWN	PROJECT#	DWG#	REVISION
Sept 13	pf	2350	DA201	B
SCALE 1:200@A1	CHKD VV			