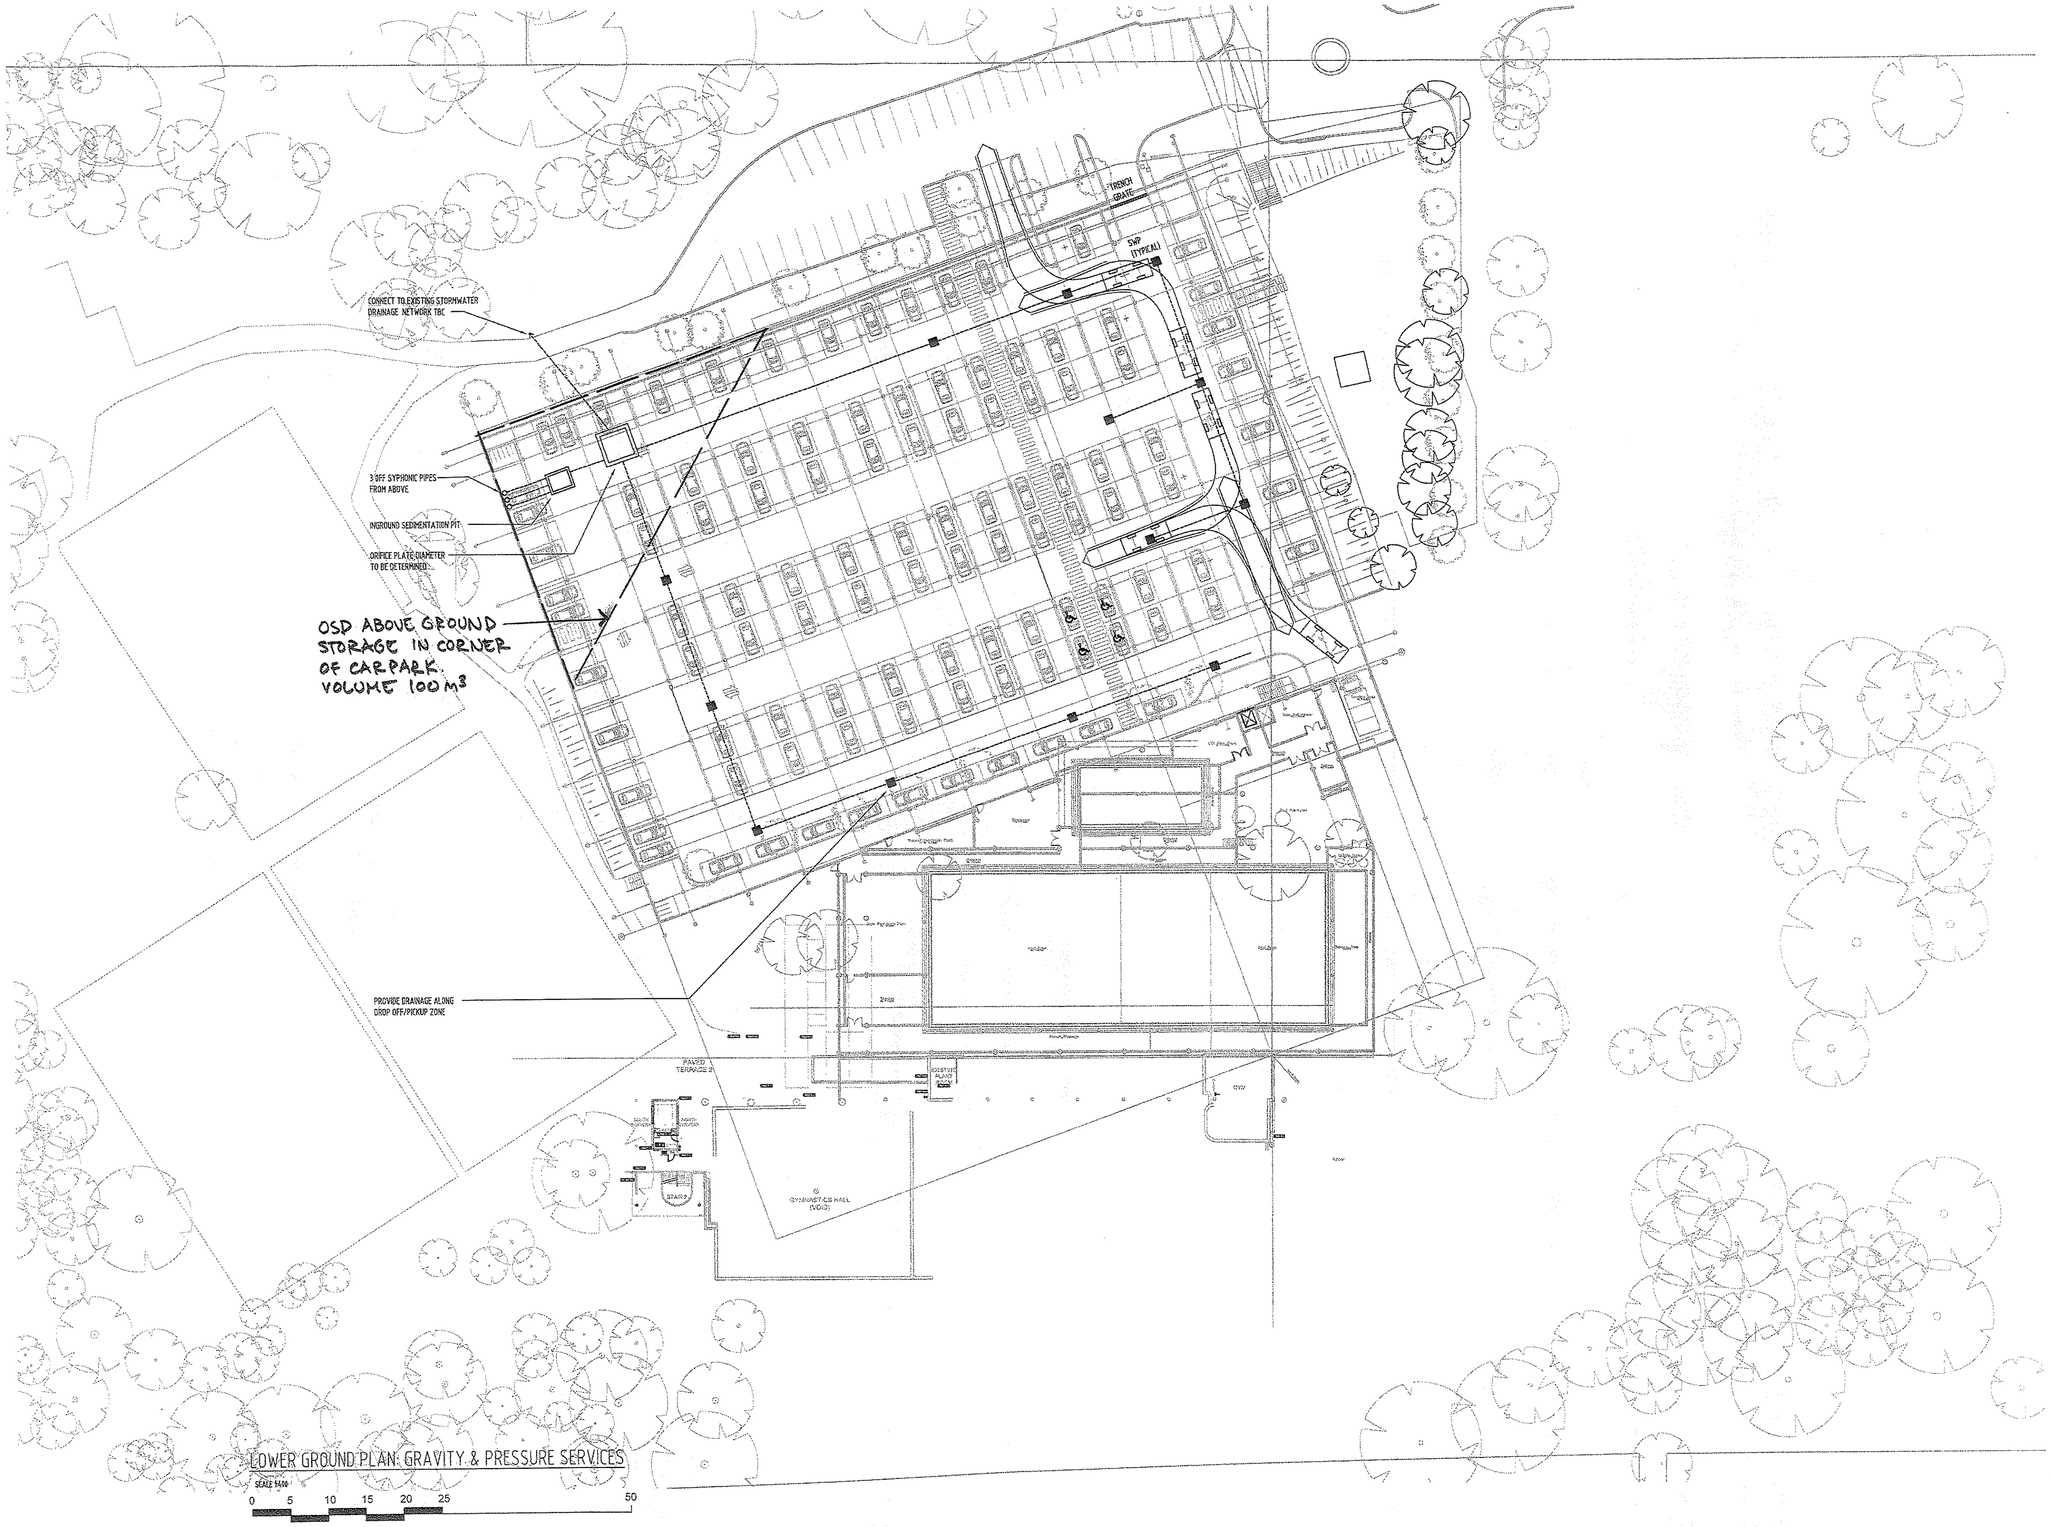

LOWER GROUND PLAN: GRAVITY & PRESSURE SERVICES

SCALE 1:400

RECEIVED
- 1 NOV 2013
Ku Ring Gai Council

Issue	Amendment	Date
B	D A SUBMISSION	18.10.13
A	D A SUBMISSION	03.07.12

Client
PYMBLE LADIES COLLEGE
PYMBLE

Architect
PMDL
P O Box 1465
CROWS NEST NSW 2065
Email: pmdl@pmdl.com.au
PH : 02 8458 5500
FAX : 02 8458 5555

Project
PYMBLE LADIES COLLEGE
CONCEPT MASTERPLAN
PHASE 2

Title
HYDRAULIC SERVICES
LOWER GROUND LEVEL PLAN
GRAVITY & PRESSURE SERVICES

Hydraulic Services
SYDNEY ALL SERVICES Pty Ltd
PO BOX 216
THORNLEIGH NSW 2120
Ph: (02) 9962 9658
Email: sasmail@bigpond.com

Date	Drawn	
October 2011	ND/VK	
Scales	Dwgs In Set	
1:400 @ A1	2 IN 6	
Job No.	Drawing No.	Issue
30442	H02	B