DATE PLOTTED: 3 April 2014 4:06 PM BY: LUKE WARD

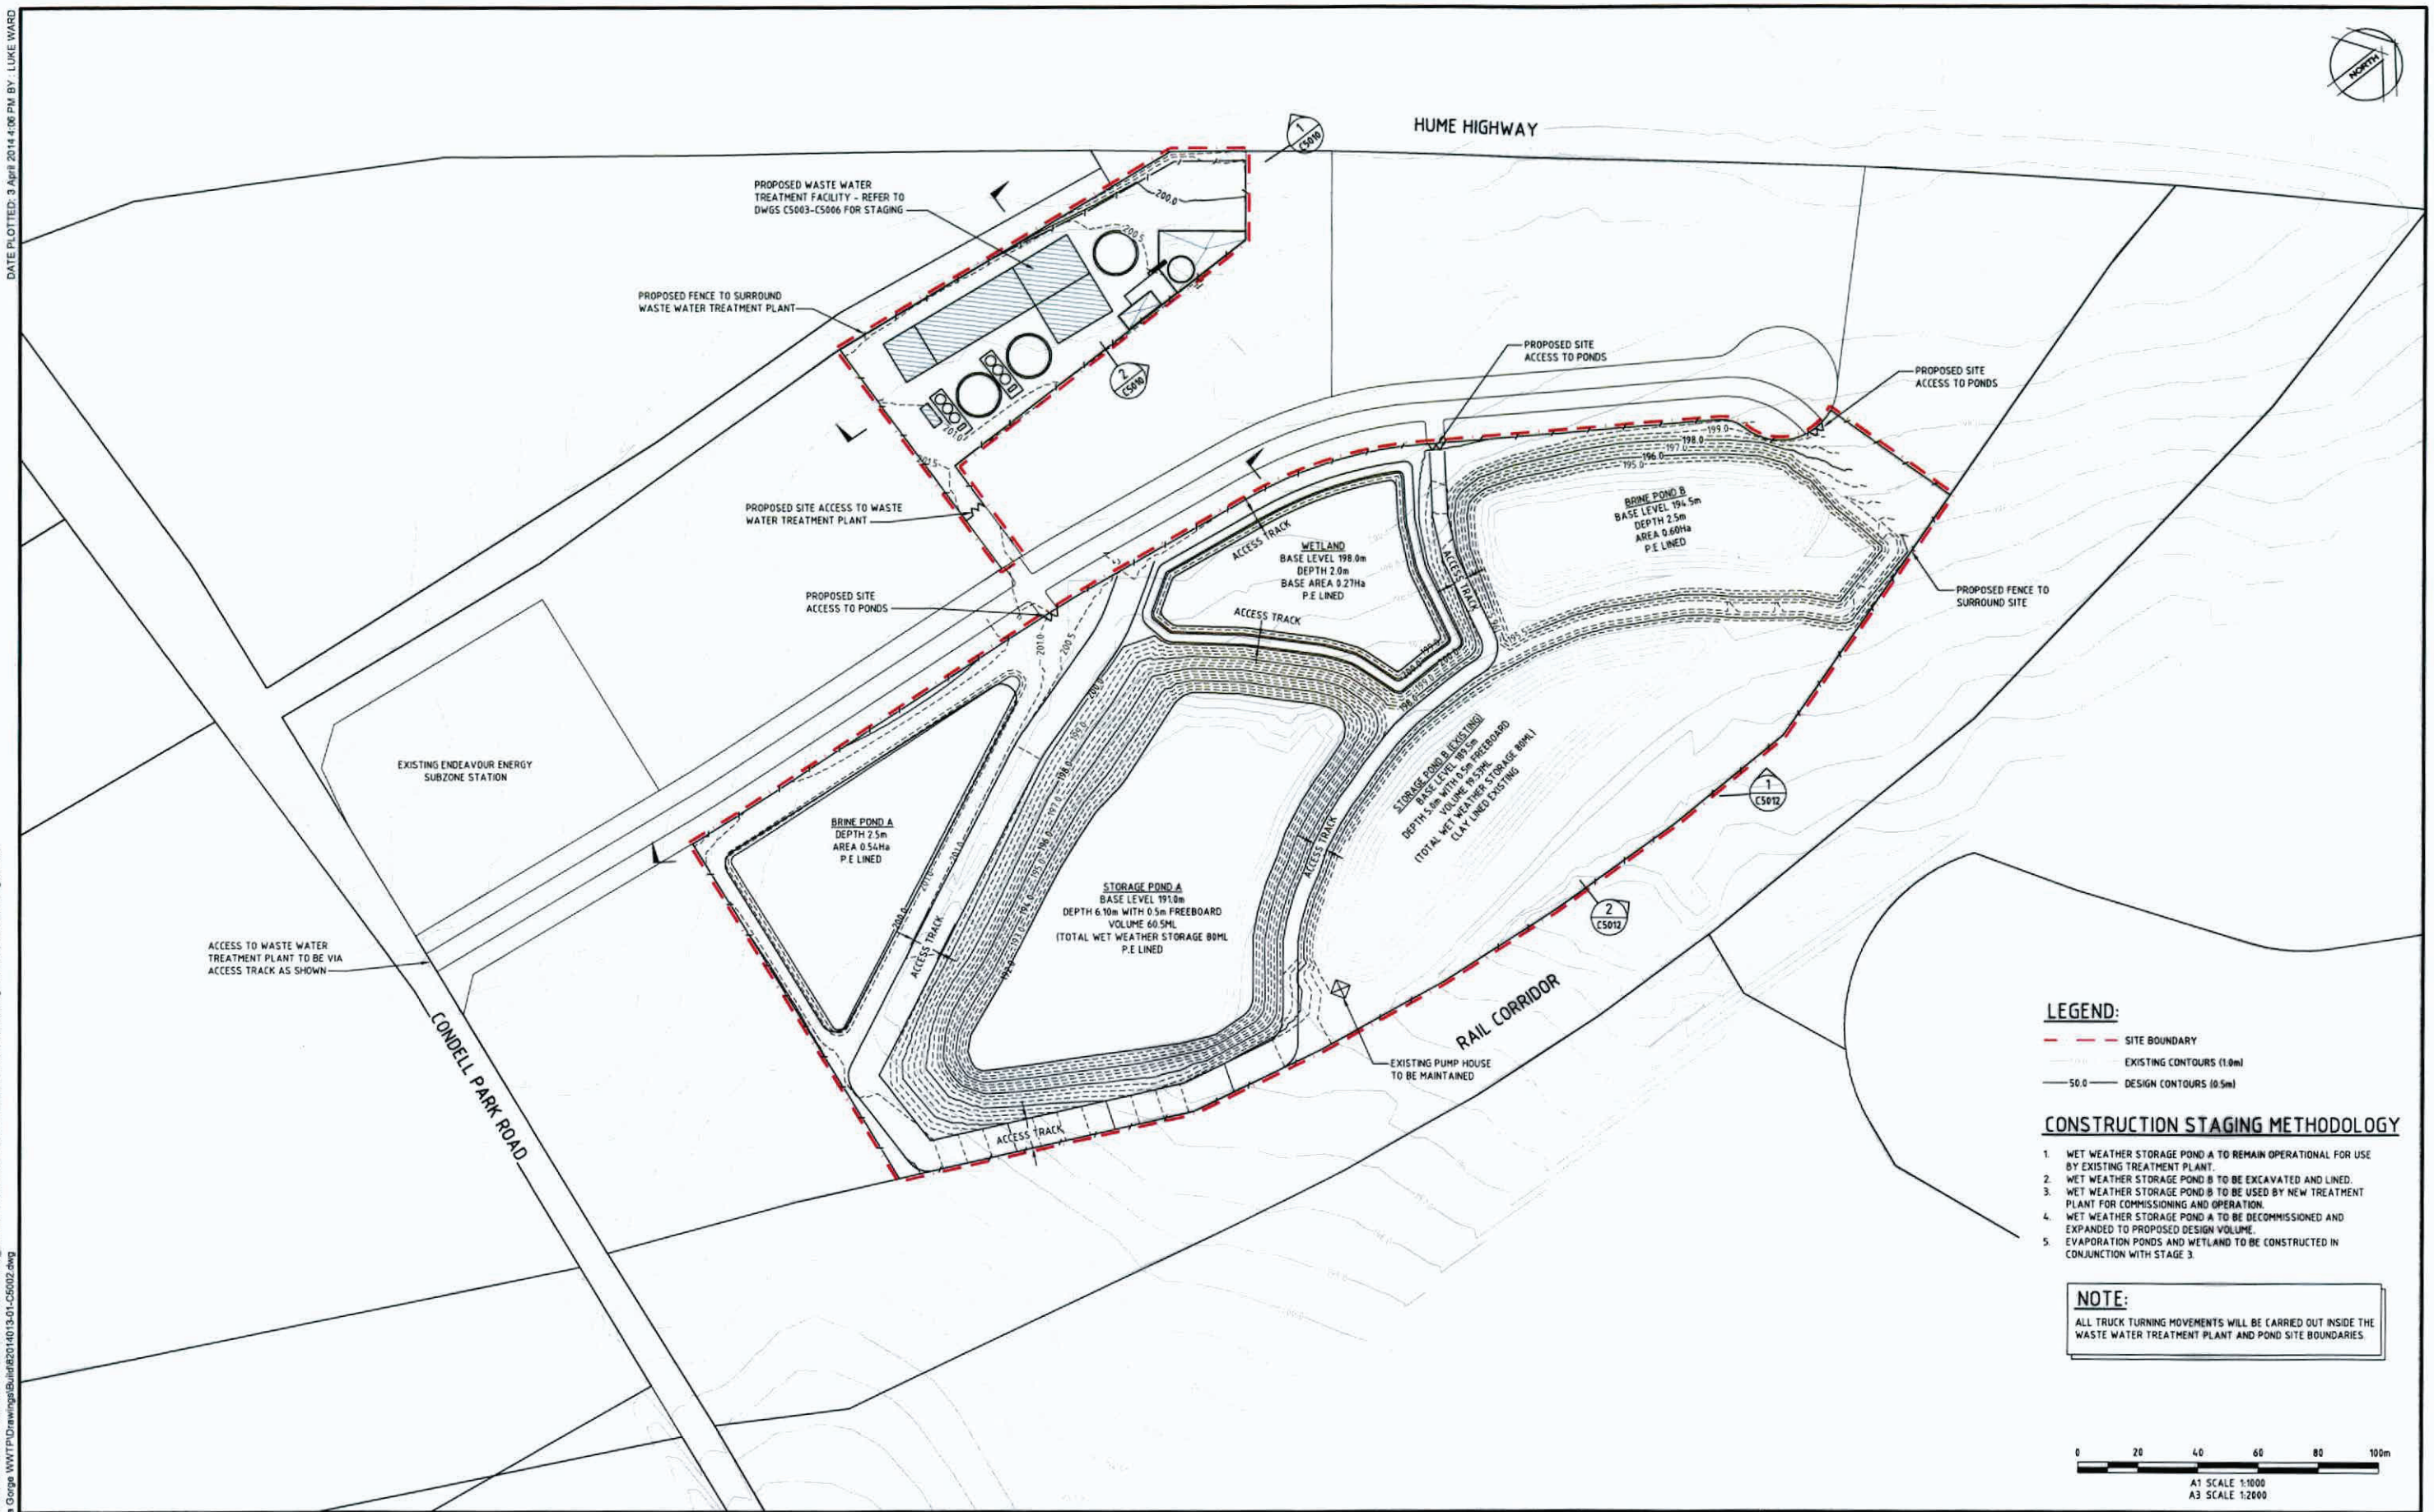

XREF's: X-Base: NA82013043-022-D-LOT BOUNDARIES; NA82013043-022-D-ROAD_LAYOUT; NA82013043-022-E-CADASTRAL; X-DA-design-surface; X-DA-existing-surface
CAD FILE: U:\F-Y140\13_Bingara Gorge WWTP\Drawings\Build\82014013-01-C5002.dwg

Rev	Date	Description	Des.	Verif.	Appr.
C	02/04/2014	ISSUED FOR APPROVAL	LW	BSE	BSE
B	20/02/2014	SECTION REFERENCE AMENDED	FK	HMO	BSE
A	9/12/2013	ISSUED FOR PLANNING APPROVAL	DAC	HMO	BSE

Solo Water

© Cardno Limited All Rights Reserved
This document is produced by Cardno Limited solely for the benefit of and use by the client in accordance with the terms of the retainer. Cardno Limited does not and shall not assume any responsibility or liability whatsoever to any third party arising out of any use or reliance by third party on the content of this document.

Cardno
Shaping the Future
ABN: 95 001 145 035
Level 1, 47 Burelli Street, Wollongong, NSW Australia 2500
Phone (+61 2) 4228 4133 Fax (+61 2) 4228 6811
Email: CPR@cardno.com.au Web: www.cardno.com.au

Drawn	DAC	9/12/2013
Checked	CJG	9/12/2013
Designed	FK	29/11/2013
Verified	HMO	9/12/2013
Approved	BSE	9/12/2013

Client: SOLO WATER - WILTON WATER UTILITY

BINGARA GORGE
WASTE WATER TREATMENT PLANT
DEVELOPMENT APPROVAL

PROPOSED SITE LAYOUT PLAN

Status: FOR APPROVAL
NOT TO BE USED FOR CONSTRUCTION PURPOSES

Datum	Register	Scale	Size
A.H.D.	----	1:1000	A1

Drawing Number: 82014013-01-C5002
Revision: C