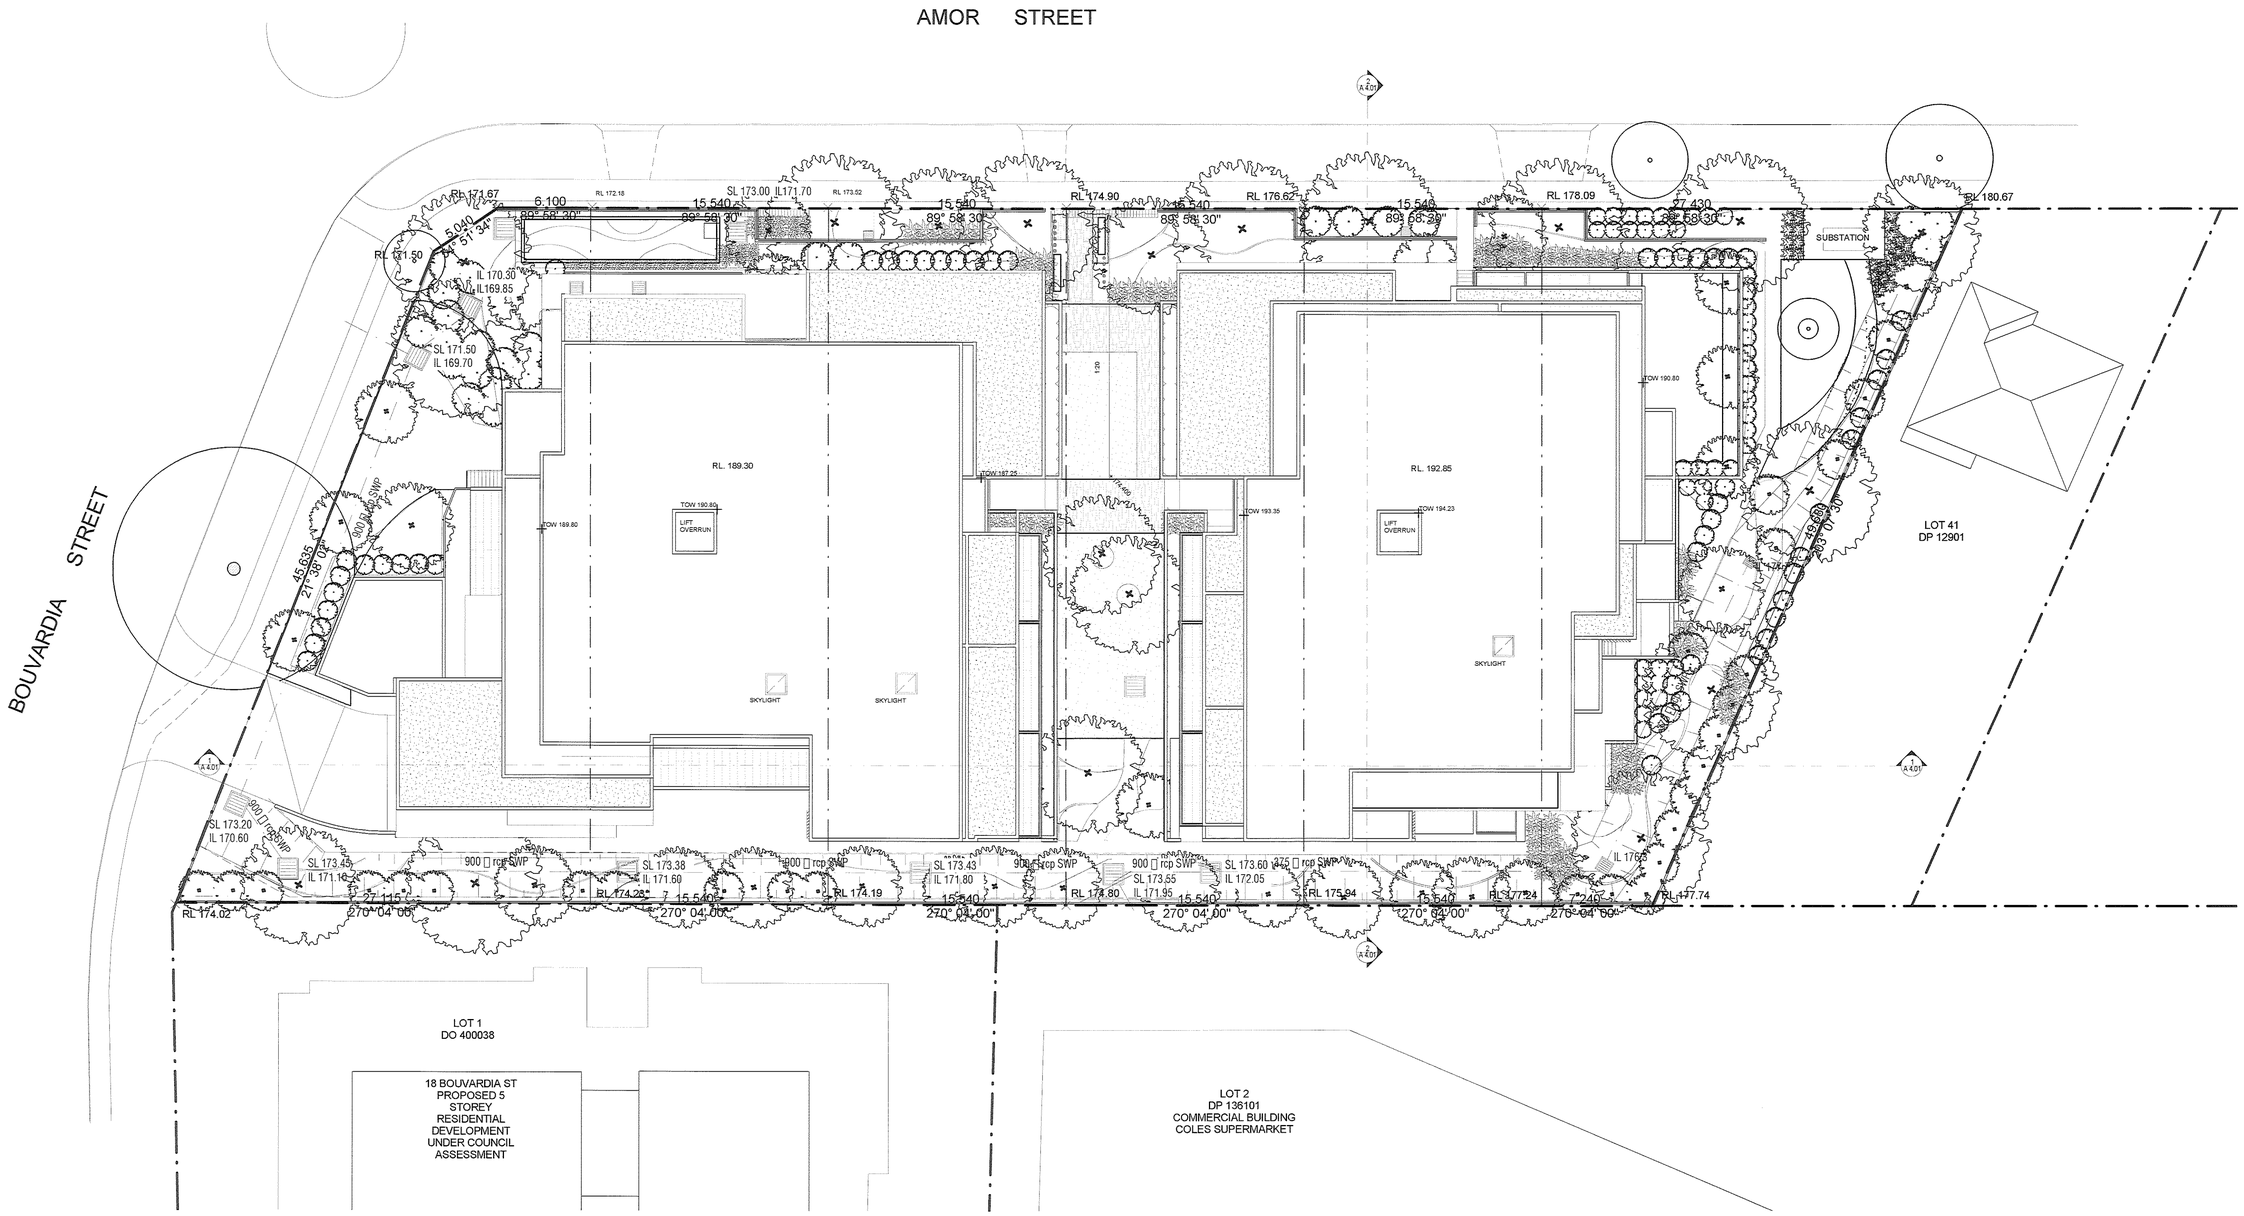

www.aplusdg.com.au

PH: 02 9966 8116
LEVEL 2, 89 CHANDOS STREET,
ST LEONARDS, NSW 2065
NOMINATED ARCHITECT-TONY LEUNG NSW 7133

Rev	Description	Date
A	Development Application	04.04.2014
B	Amended Plans	02.07.2014

Project Name

9-19 Amor Street, Asquith NSW 2077

Client Name

Amordev Pty Ltd

Drawing Title

Site / Roof Plan

SCALE		Date	Drawing no:	ISSUE
1 : 200	@A1	02.07.2014	A 1.01	B
1 : 400	@A3			

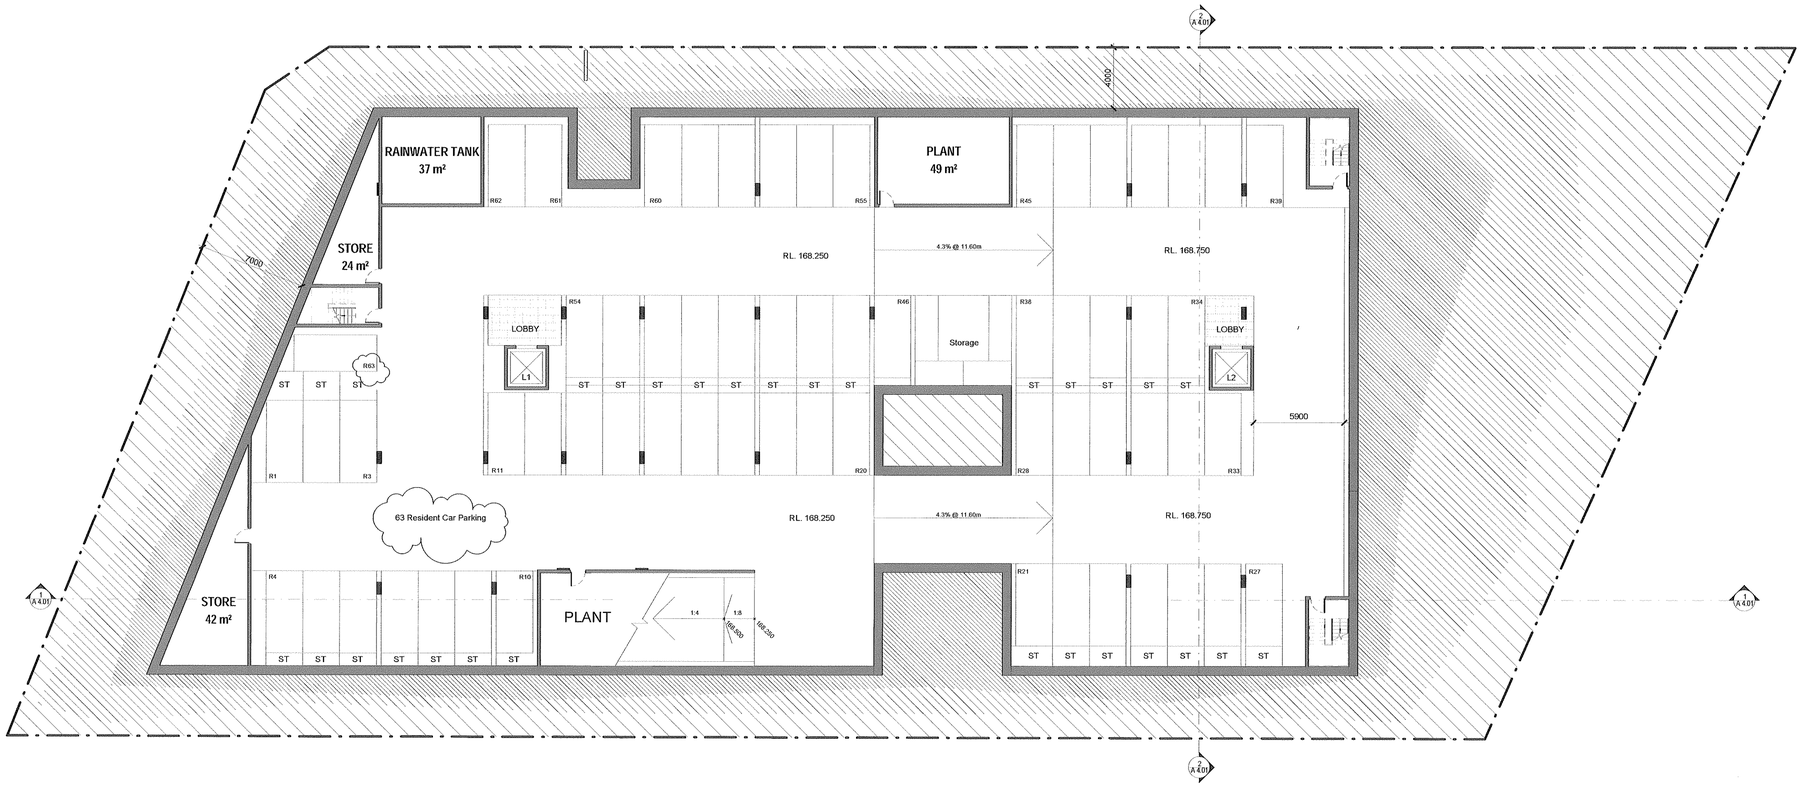

www.aplusdg.com.au

PH: 02 9966 8116
LEVEL 2, 89 CHANDOS STREET,
ST LEONARDS, NSW 2065
NOMINATED ARCHITECT-TONY LEUNG NSW 7133

Rev	Description	Date
A	Development Application	04.04.2014
B	Amended Plans	02.07.2014
C	Amended Plans	11.08.2014

Project Name

9-19 Amor Street, Asquith NSW 2077

Client Name

Amordev Pty Ltd

Drawing Title

Basement 2 Plan

SCALE		Date	Drawing no:	ISSUE
1 : 200 1 : 400	@A1 @A3	11.08.2014	A 2.01	C

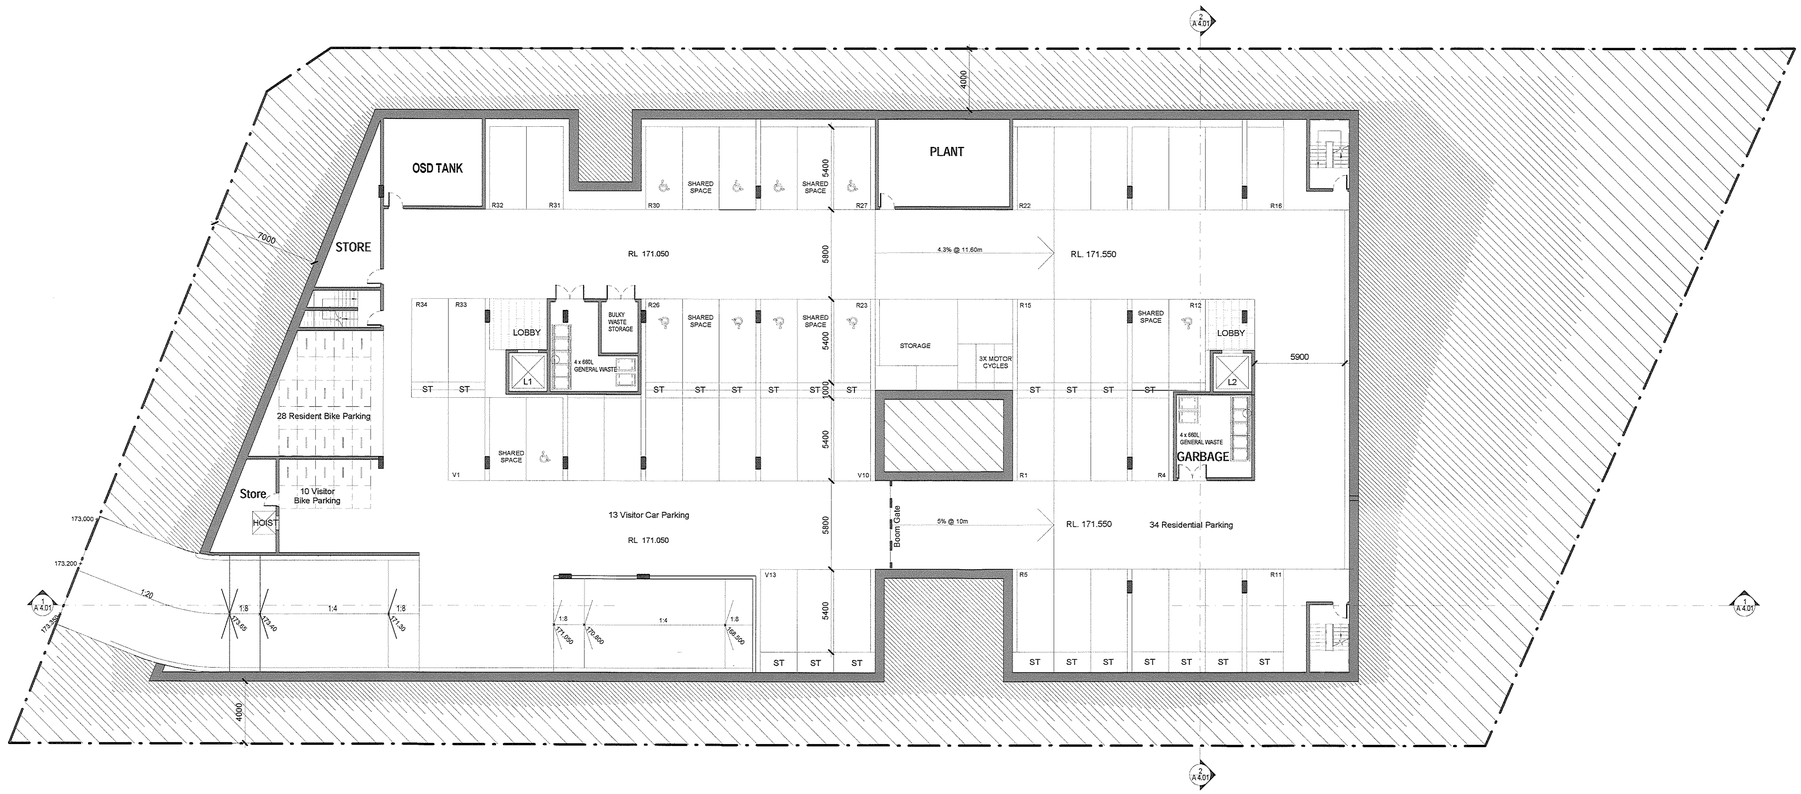

www.aplusdg.com.au

PH: 02 9966 8116
LEVEL 2, 89 CHANDOS STREET,
ST LEONARDS, NSW 2065
NOMINATED ARCHITECT-TONY LEUNG NSW 7133

Rev	Description	Date
A	Development Application	04.04.2014
B	Amended Plans	02.07.2014

Project Name

9-19 Amor Street, Asquith NSW 2077

Client Name

Amordev Pty Ltd

Drawing Title

Basement 1 Plan

SCALE		Date	Drawing no:	ISSUE
1 : 200 1 : 400	@A1 @A3	02.07.2014	A 2.02	B

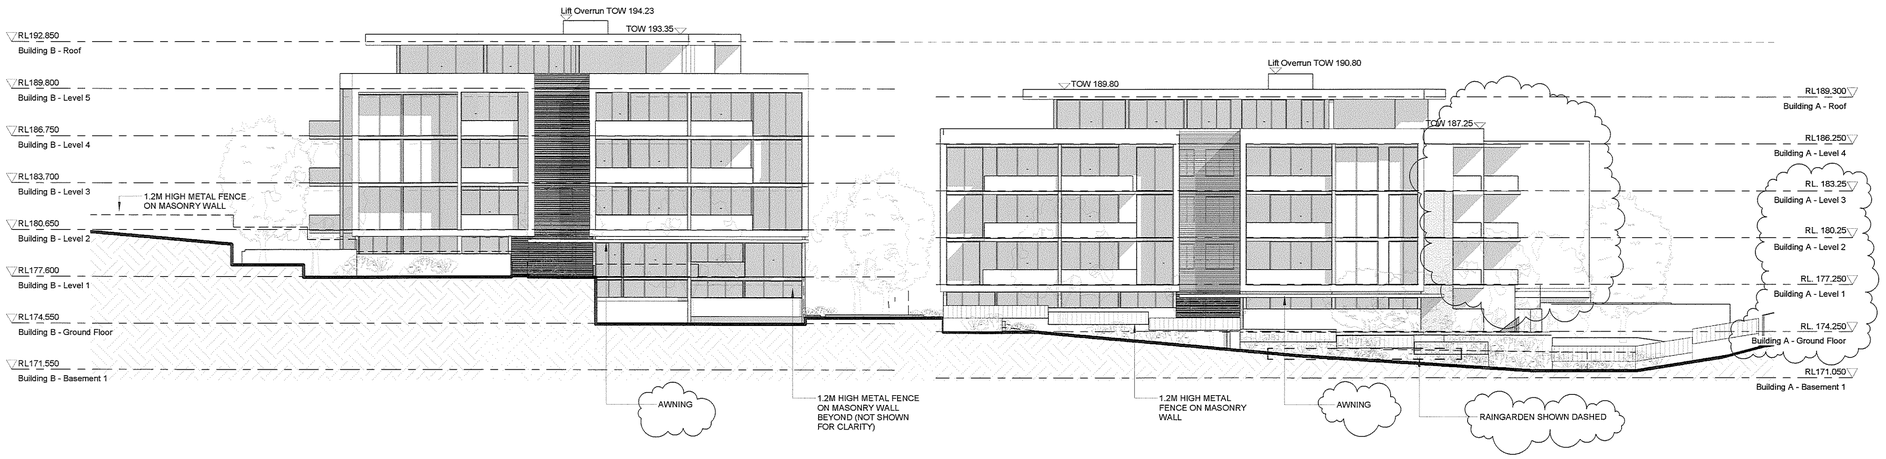

1 North Elevation (Amor Street)
1 : 200

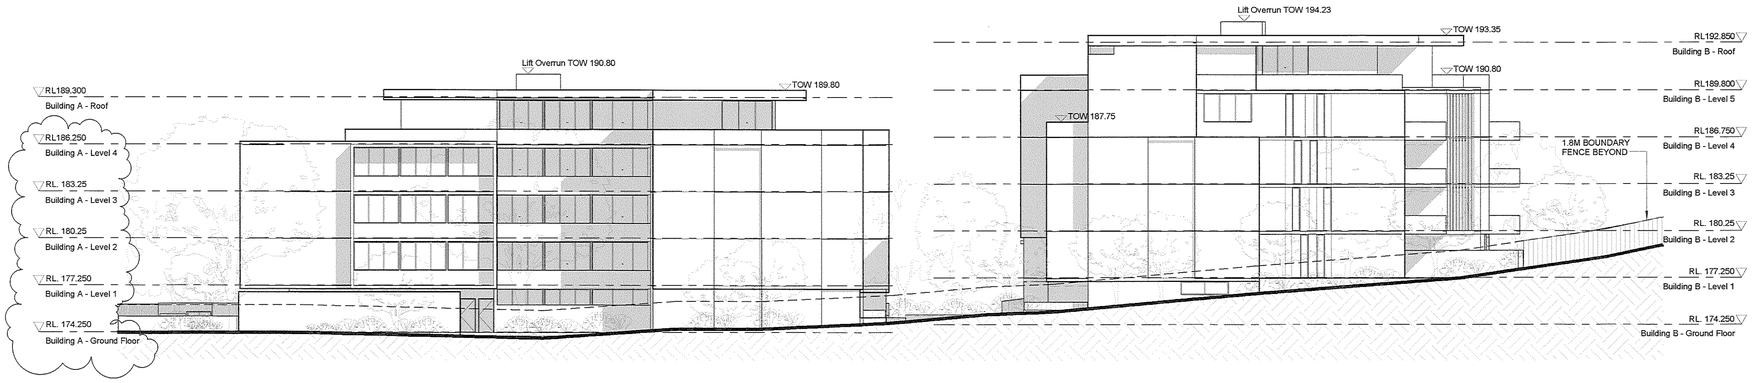

2 South Elevation
1 : 200

NOTE

LANDSCAPE

- REFER TO LANDSCAPE ARCHITECT DRAWING DRAWING NO. LP01 - C

www.aplusdg.com.au

PH: 02 9966 8116
LEVEL 2, 89 CHANDOS STREET,
ST LEONARDS, NSW 2065
NOMINATED ARCHITECT-TONY LEUNG NSW 7133

Rev	Description	Date
A	Development Application	04.04.2014
B	Amended Plans	02.07.2014
C	Amended Plans	11.08.2014

Project Name

9-19 Amor Street, Asquith NSW 2077

Client Name

Amordev Pty Ltd

Drawing Title

North & South Elevations

SCALE		Date	Drawing no:	ISSUE
1 : 200 1 : 400	@A1 @A3	11.08.2014	A 3.01	C

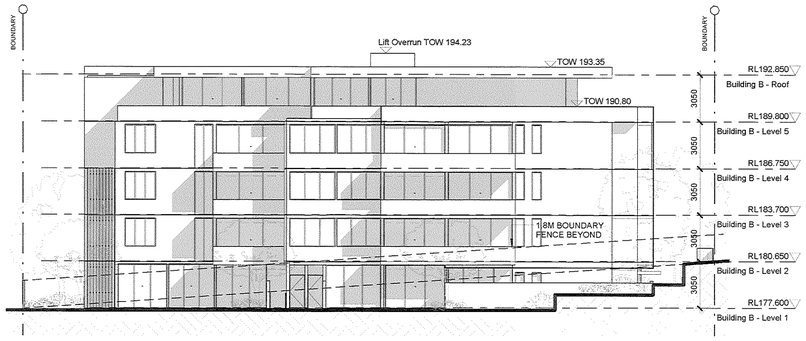

2 East Elevation
1 : 200

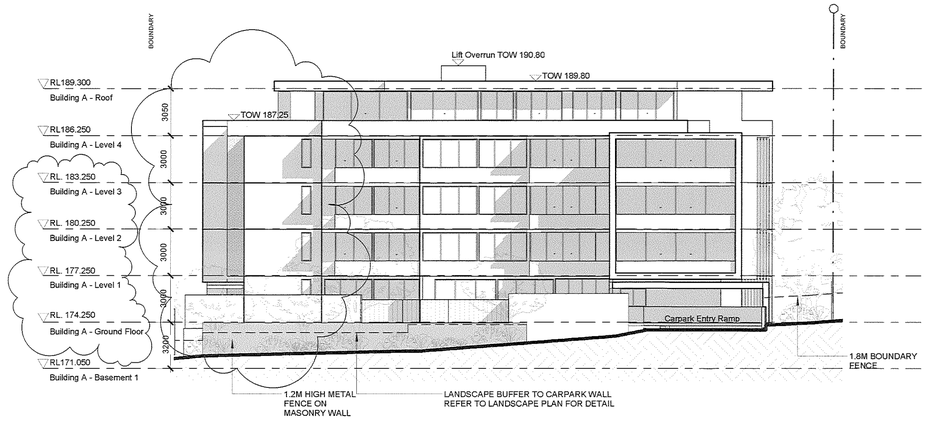

1 West Elevation (Bouvardia Street)
1 : 200

NOTE

LANDSCAPE

- REFER TO LANDSCAPE ARCHITECT DRAWING DRAWING NO. LP01 - C

www.aplusdg.com.au

PH: 02 9966 8116
LEVEL 2, 89 CHANDOS STREET,
ST LEONARDS, NSW 2065
NOMINATED ARCHITECT-TONY LEUNG NSW 7133

Rev	Description	Date
A	Development Application	04.04.2014
B	Amended Plans	02.07.2014
C	Amended Plans	11.08.2014

Project Name
9-19 Amor Street, Asquith NSW 2077

Client Name
Amordev Pty Ltd

Drawing Title
East & West Elevations

SCALE		Date	Drawing no:	ISSUE
1 : 200 1 : 400	@A1 @A3	11.08.2014	A 3.02	C

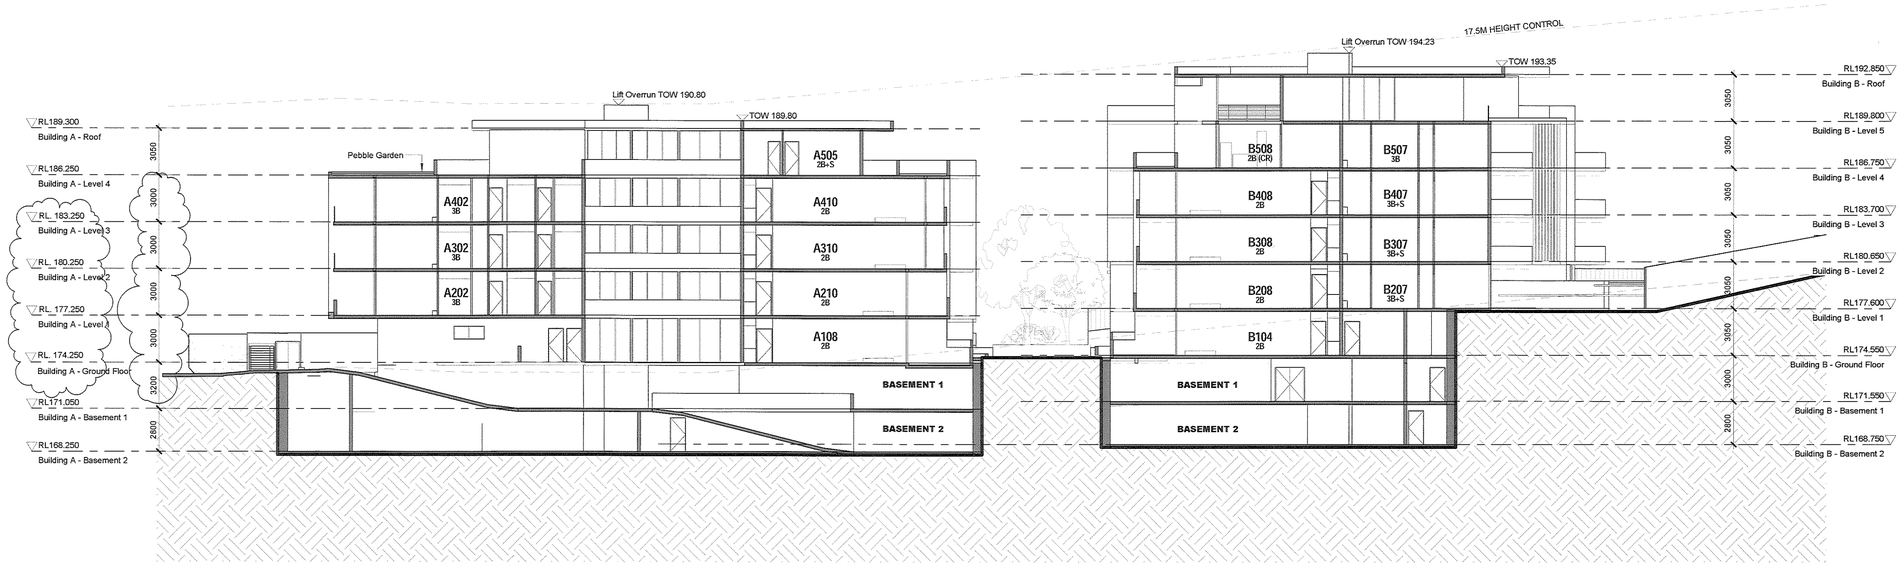

1 Section A-A
1 : 200

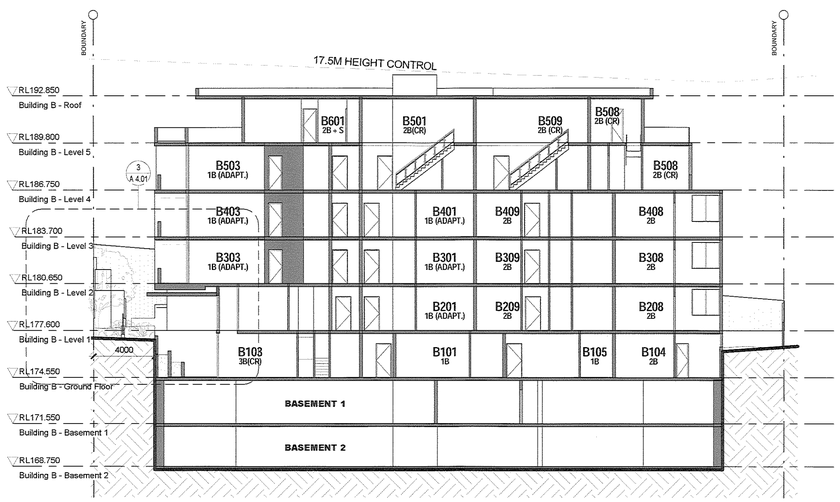

2 Section B-B
1 : 200

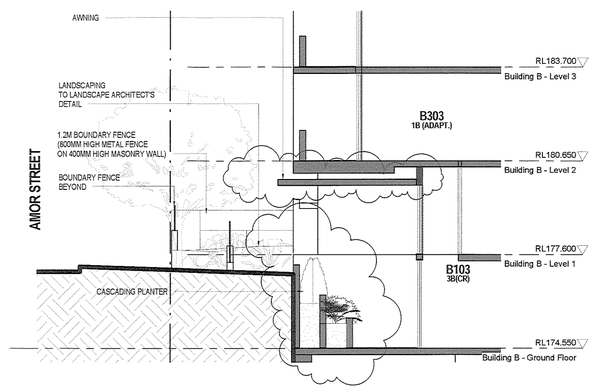

3 Detail Section
1 : 100

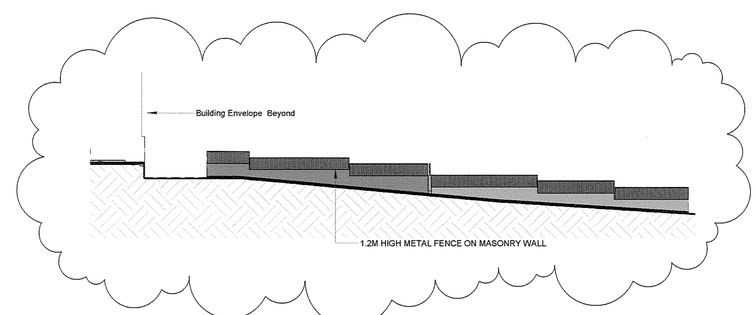

4 Typical Front Fencing Elevation
1 : 200

www.aplusdg.com.au

PH: 02 9966 8116
LEVEL 2, 89 CHANDOS STREET,
ST LEONARDS, NSW 2065
NOMINATED ARCHITECT-TONY LEUNG NSW 7133

Rev	Description	Date
A	Development Application	04.04.2014
B	Amended Plans	02.07.2014
C	Amended Plans	11.08.2014

Project Name
9-19 Amor Street, Asquith NSW 2077

Client Name
Amordev Pty Ltd

Drawing Title
Sections

SCALE	Date	Drawing no:	ISSUE
As indicated @A1 1 : 400 @A3	11.08.2014	A 4.01	C