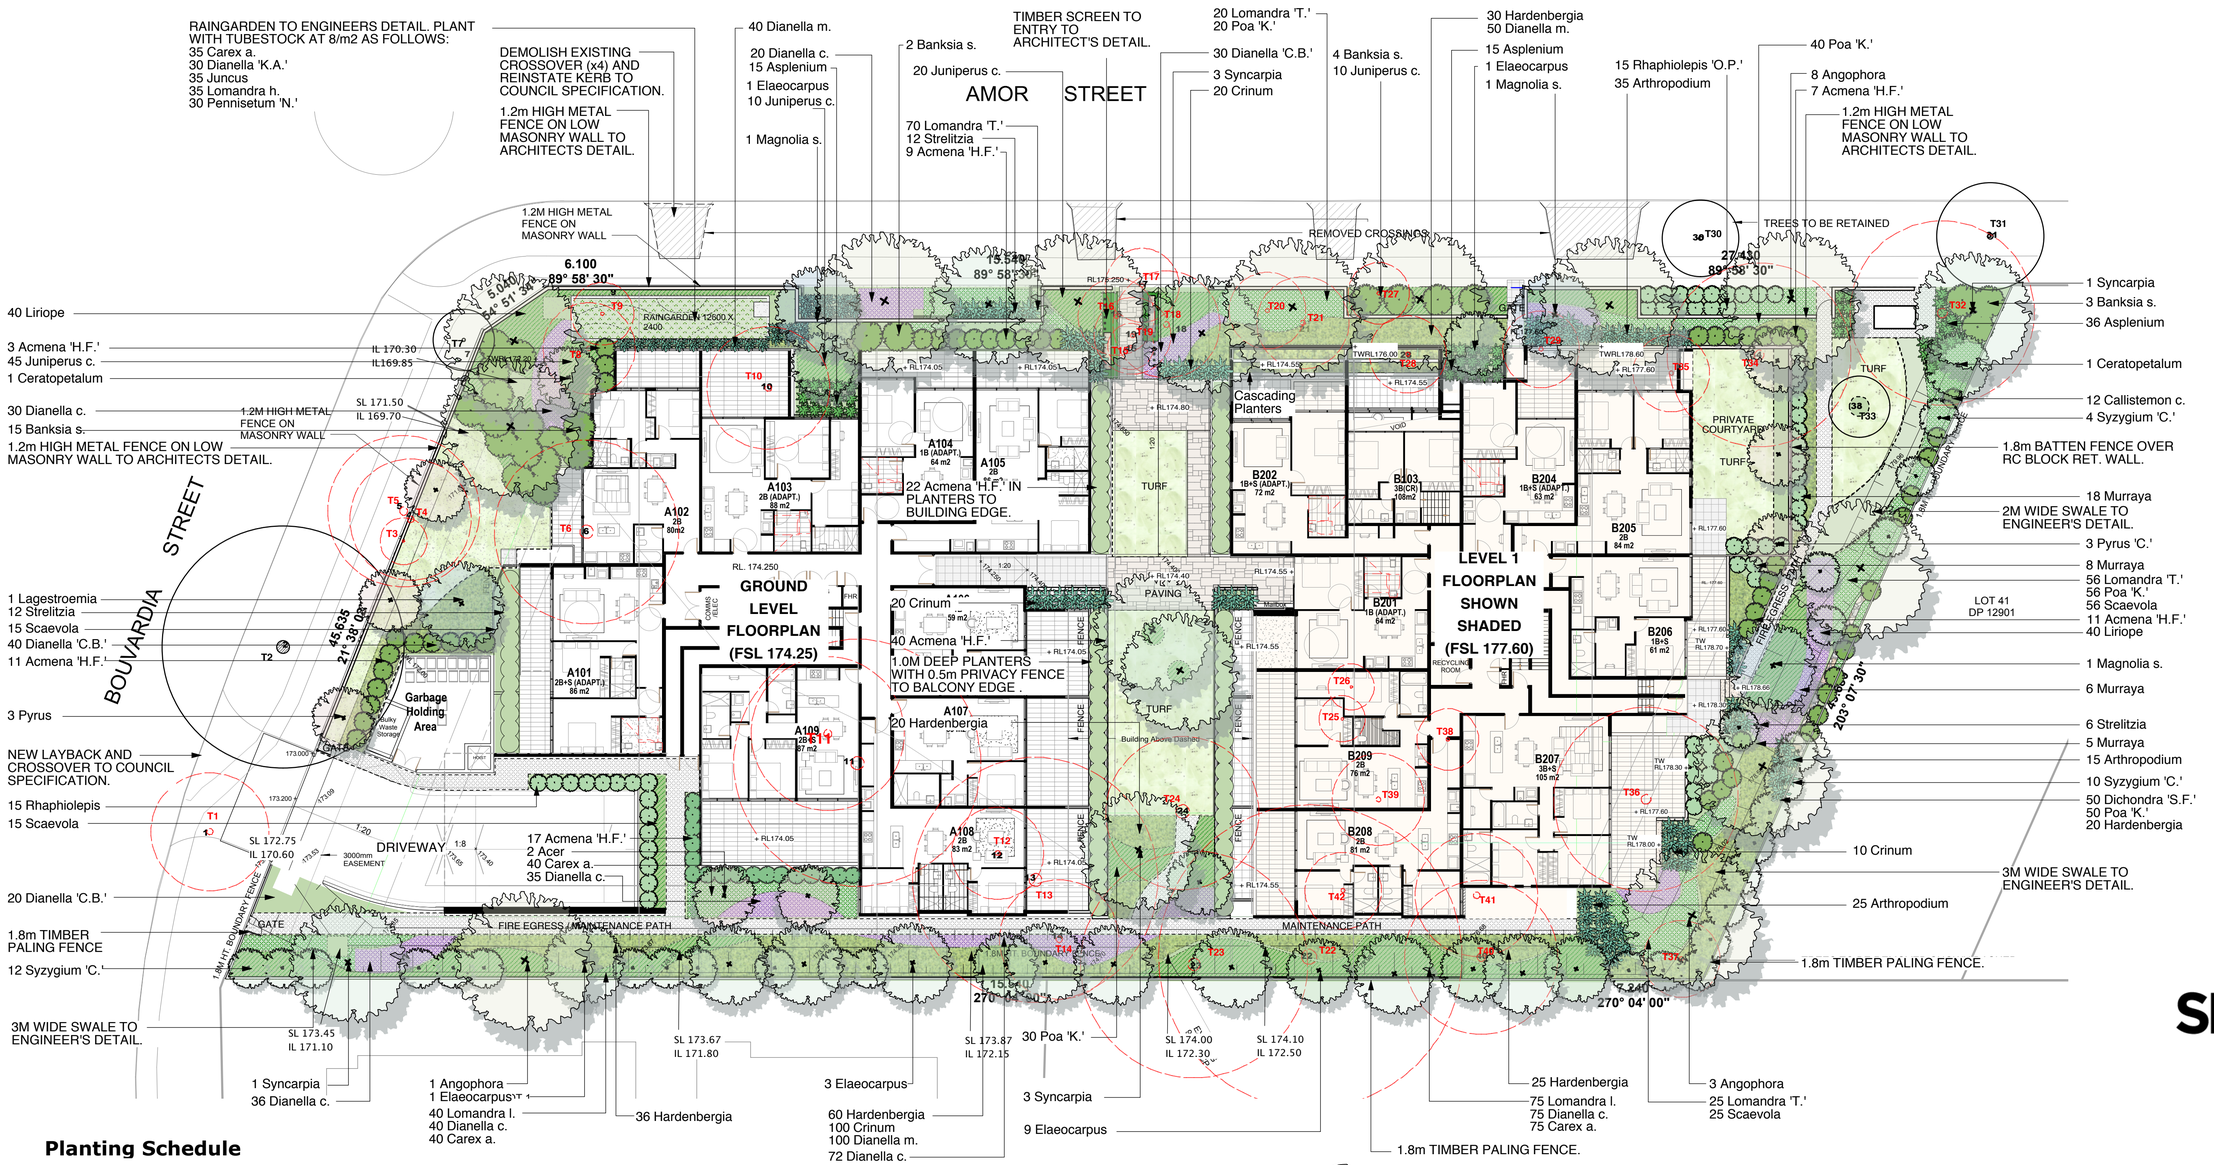

ALL EXISTING & OVERALL DIMENSIONS ARE NOMINAL & SUBJECT TO VERIFIVATION ON SITE. WHERE ANY DISCREPANCY OCCURS BETWEEN NEW WORK & EXISTING DIMENSIONS - EXISTING DIMENSIONS/WORK SHOULD TAKE PEREFERENCE WHERE NECESSARY - OTHERWISE NOTIFY SITEDESIGN LANDSCAPE ARCHITECTS

AMENDMENTS

ISSUE	AMENDMENT	DATE
A	PRELIMINARY ISSUE	14.03.14
B	DEVELOPMENT APPLICATION	01.04.14
C	AMEND TO COUNCIL COMMENTS. DA ISSUE.	17.07.14
D	AMEND TO COUNCIL COMMENTS. DA ISSUE.	11.08.14

LEGEND

- Existing tree - retain
- Existing tree - remove
- Site Boundary
- Proposed Spot Level (RL17.750 +)
- As selected Tile/ Paver
- As selected timber decking.
- Gravel Path.
- Turf

0m 1m 2m 3m 4m 5m

Planting Schedule

Botanical Name	Common Name	Pot Size	Height (m)	Quantity
TREES				
Acer Sango-kaku'	Coral Bark Maple	200L	4	2
Angophora costata	Sydney Red Gum	100L	18	12
Ceratopetalum gummiferum	NSW Christmas Bush	100L	5	2
Elaeocarpus reticulatus	Blue Berry Ash	200L	8	15
Glochidion ferdinandi	Cheese Tree	200mm	4	1
Lagerstroemia 'Natchez'	Natchez Crepe Myrtle	200L	6	1
Magnolia soulangenea	Magnolia	100L	5	2
Pyrus 'Chanticlear'	Ornamental Pear	200L	6	3
Syncarpia glomulifera	Turpentine	100L	18	8
SHRUBS/BAMBOO				
Acmena 'Hot Flush'	Hot Flush Dwarf Lily Pily	75L	3	110
Arthropodium cirratum	Renga Lily	200mm	1	70
Banksia spinulosa	Hairpin Banksia	75L	3	24
Callistemon citrinus	Bottlebrush	75L	3	12
Murraya paniculatum	Orange Jessamine	200mm	1.5	18
Strelitzia reginae	Bird of Paradise	200mm	1.5	24
Syzygium 'Cascade'	Weeping Lilly Pilly	45L	2	26
Rhaphiolepis 'Oriental Pearl'	Dwarf Indian Hawthorn	200mm	1	30
GROUNDCOVERS/ACCENTS				
Asplenium nidum	Aust. Birds Nest Fern	140mm	1	66
Carex appressa	Tall Sedge	140mm	1	155
Crinum pedunculatum	Swamp Lily	140mm	1	180
Dianella caerulea	Flax Lilly	140mm	1	308
Dianella multiflora	Blue Dianella	140mm	0.7	190
Dianella 'Cassa Blue'	Cassa Blue Dianella	140mm	0.7	90
Dichondra 'Silver Falls'	Silver Falls Kidney Weed	140mm	0.2	50
Hardenbergia violacea	False Sarsparilla	140mm	0.2	191
Juniperus confertus	Shore Juniper	140mm	0.2	65
Liriope muscari	Turf Lily	140mm	1	80
Lomandra longifolia	Mat Rush	140mm	1	115
Lomandra tanika	Dward Mat Rush	140mm	0.5	115
Poa 'Kingsdale'	Kingsdale Poa	140mm	0.7	140
Scaevola 'Purple Fusion'	Purple Fusion	140mm	0.4	55
RAINGARDEN				
Carex appressa	Tall Sedge	HIKO	0.7	35
Dianella 'King Alfred'	King Alfred Dianella	HIKO	0.8	30
Juncus usitatus	Tassel Sedge	HIKO	1	35
Lomandra hystrix	Slender Mat Rush	HIKO	1	35
Pennisetum 'Nafray'	Nafray Pennisetum	HIKO	0.6	30

Angophora costata

Pyrus 'Chanticlear'

Acer 'Sango Kaku'

Arthropodium cirratum

Dianella 'Cassa Blue'

Lomandra 'Tanika'

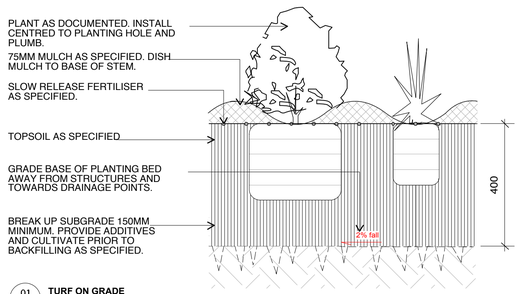

01 TURF ON GRADE
SCALE 1:10

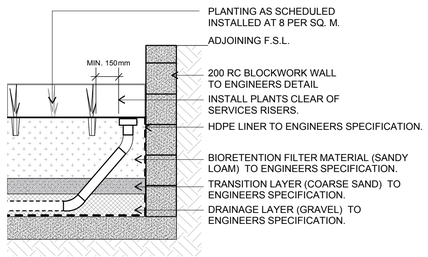

02 RAINGARDEN PLANTING - TYPICAL
SCALE 1:20

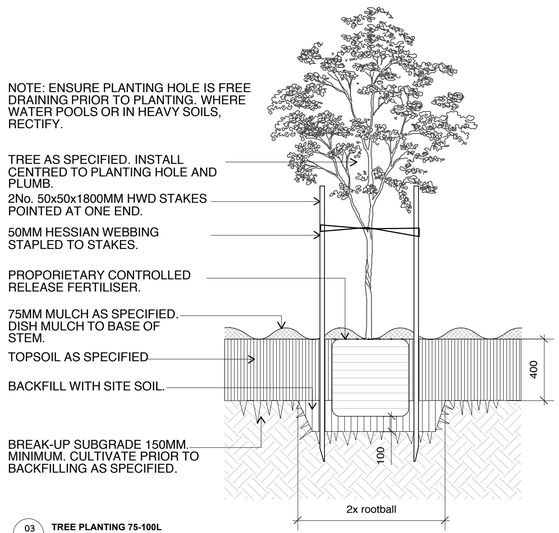

03 TREE PLANTING 75-100L
SCALE 1:20

SITEDESIGN +STUDIOS
landscape architects
outdoor builders+designers
sydney south office
PO BOX 265 SEAFORTH NSW 2092
M: 0417 685 846
E: julian@sdstudios.com.au

PROJECT:
9-19 AMOR STREET ASQUITH NSW

CLIENT:
AMORDEV PTY LTD

DRAWING:
Landscape Plan

DATE:	DRAWN:
11/08/14	JB
PROJECT NO:	SCALE:
14-618	1:200 @ A1
DRAWING NO.:	ISSUE:
LP01	D

SHEET NO:

www.sdstudios.com.au