1 2 4 1 3 4 6 1 7 5 5 8

 

1. Painted and rendered finish:White

 

2. Painted and rendered finish : Grey

3. Painted and rendered finish: Charcoal

4. Fixed aluminium screen/Building B Awning Dulux :Wilderness Matt powdercoated finish

5. Fixed aluminium screen/Building A Awning Dulux :Manor Red Matt powdercoated finish

6. Aluminium framed window & door powdercoated finish:Grey

7. Aluminium framed glass balustrade powdercoated finish: Grey

8. Boral Slimline Nuvo Facebrick: Victorian Blue

9. Timber cladding

www.aplusdg.com.au

PH: 02 9966 8116
LEVEL 2, 89 CHANDOS STREET,
ST LEONARDS, NSW 2065
NOMINATED ARCHITECT-TONY LEUNG NSW 7133

Rev	Description	Date
A	Development Application	04.04.2014
B	Amended Plans	02.07.2014
C	Amended Plans	11.08.2014

Project Name

9-19 Amor Street, Asquith NSW 2077

Client Name

Amordev Pty Ltd

Drawing Title

Schedule of Materials & Finishes

SCALE	Date	Drawing no:	ISSUE
1 : 400 @A1 @A3	11.08.2014	A 5.01	C

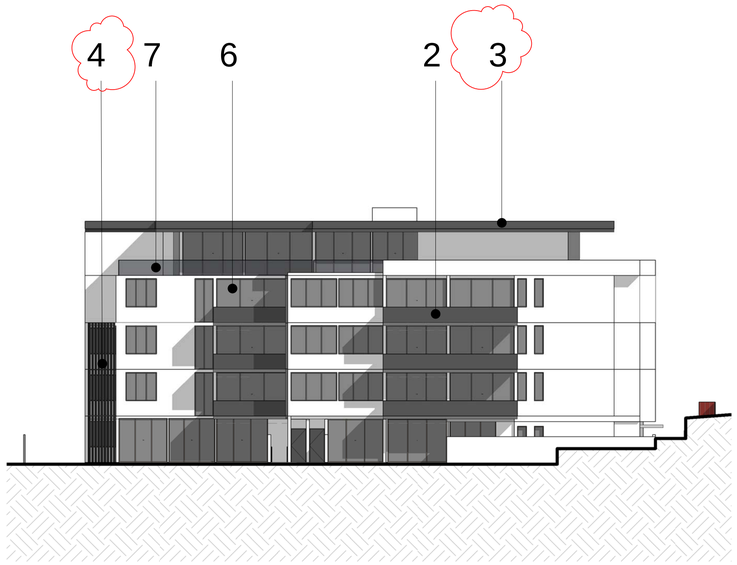

2 FS - East Elevation
1 : 200

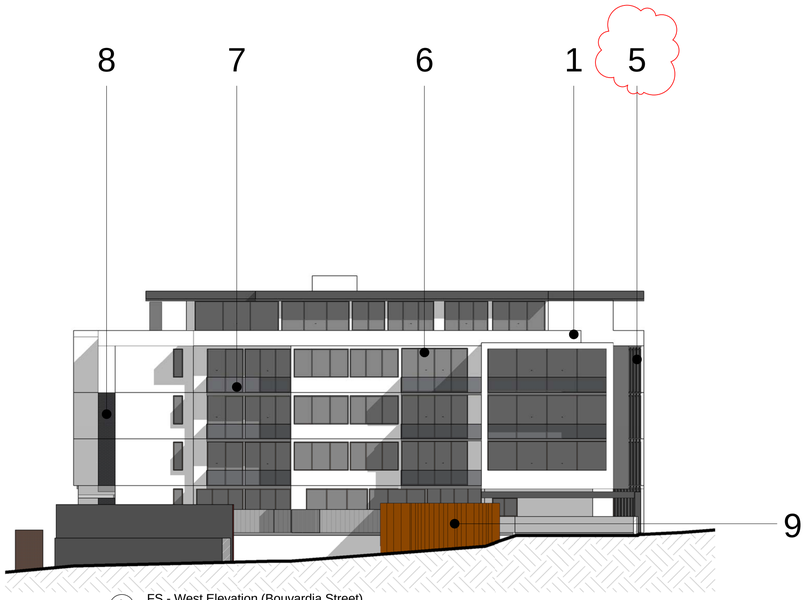

3 FS - West Elevation (Bouvardia Street)
1 : 200

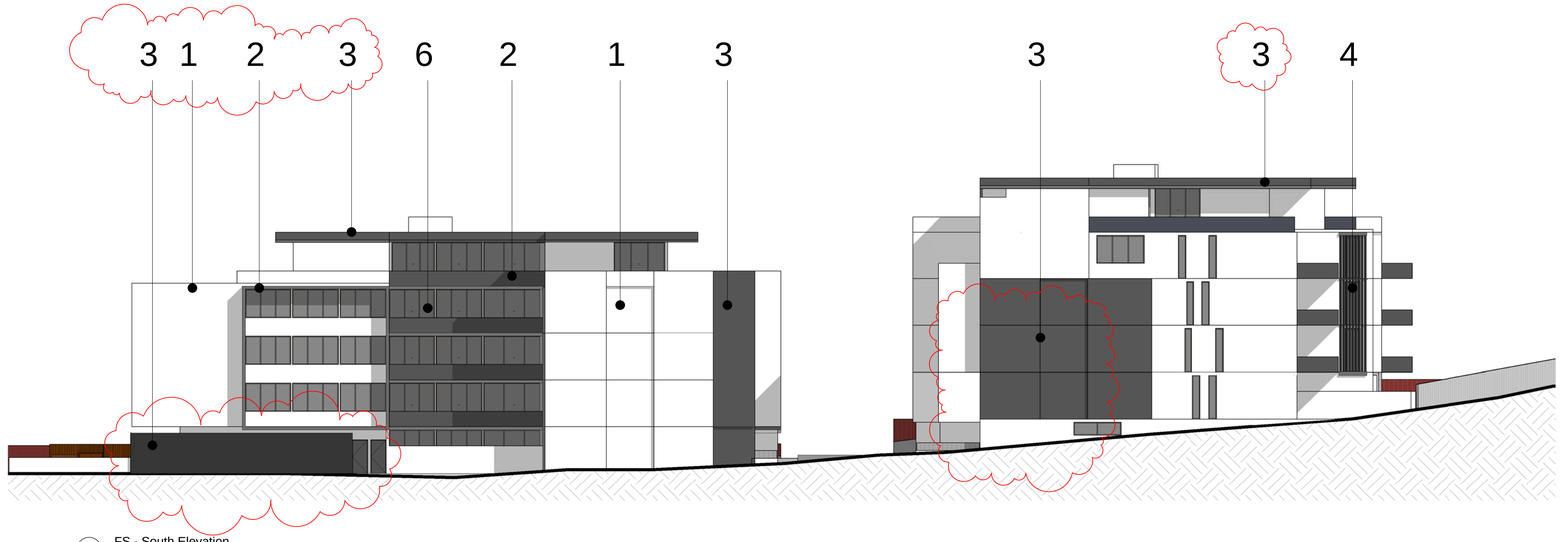

1 FS - South Elevation
1 : 200

 

1. Painted and rendered finish:White

 

2. Painted and rendered finish : Grey

3. Painted and rendered finish: Charcoal

4. Fixed aluminium screen/Building B Awning Dulux :Wilderness Matt powdercoated finish

5. Fixed aluminium screen/Building A Awning Dulux :Manor Red Matt powdercoated finish

6. Aluminium framed window & door powdercoated finish:Grey

7. Aluminium framed glass balustrade powdercoated finish: Grey

8. Boral Slimline Nuvo Facebrick: Victorian Blue

9. Timber cladding

www.aplusdg.com.au

PH: 02 9966 8116
LEVEL 2, 89 CHANDOS STREET,
ST LEONARDS, NSW 2065
NOMINATED ARCHITECT-TONY LEUNG NSW 7133

Rev	Description	Date
A	Development Application	04.04.2014
B	Amended Plans	02.07.2014
C	Amended Plans	11.08.2014

Project Name

9-19 Amor Street, Asquith NSW 2077

Client Name

Amordev Pty Ltd

Drawing Title

Schedule of Materials & Finishes

SCALE		Date	Drawing no:	ISSUE
1 : 200 1 : 400	@A1 @A3	11.08.2014	A 5.02	C

 

1. Painted and rendered finish:White

 

2. Painted and rendered finish : Grey

3. Painted and rendered finish: Charcoal

4. Fixed aluminium screen/Building B Awning Dulux :Wilderness Matt powdercoated finish

5. Fixed aluminium screen/Building A Awning Dulux :Manor Red Matt powdercoated finish

6. Aluminium framed window & door powdercoated finish:Grey

7. Aluminium framed glass balustrade powdercoated finish: Grey

8. Boral Slimline Nuvo Facebrick: Victorian Blue

9. Timber cladding

www.aplusdg.com.au

PH: 02 9966 8116
LEVEL 2, 89 CHANDOS STREET,
ST LEONARDS, NSW 2065
NOMINATED ARCHITECT-TONY LEUNG NSW 7133

Rev	Description	Date
C	Amended Plans	11.08.2014

Project Name

9-19 Amor Street, Asquith NSW 2077

Client Name

Amordev Pty Ltd

Drawing Title

Schedule of Materials & Finishes(Cnr of Amor & Bouvardia St)

SCALE	Date	Drawing no:	ISSUE
1 : 400 @A1 @A3	11.08.2014	A 5.03	C

 

1. Painted and rendered finish:White

 

2. Painted and rendered finish : Grey

3. Painted and rendered finish: Charcoal

4. Fixed aluminium screen/Building B Awning Dulux :Wilderness Matt powdercoated finish

5. Fixed aluminium screen/Building A Awning Dulux :Manor Red Matt powdercoated finish

6. Aluminium framed window & door powdercoated finish:Grey

7. Aluminium framed glass balustrade
powdercoated finish: Grey

8. Boral Slimline Nuvo Facebrick: Victorian Blue

9. Timber cladding

www.aplusdg.com.au

PH: 02 9966 8116
LEVEL 2, 89 CHANDOS STREET,
ST LEONARDS, NSW 2065
NOMINATED ARCHITECT-TONY LEUNG NSW 7133

Rev	Description	Date
C	Amended Plans	11.08.2014

Project Name

9-19 Amor Street, Asquith NSW 2077

Client Name

Amordev Pty Ltd

Drawing Title

Schedule of Materials & Finishes(East Elevational Perspective)

SCALE		Date	Drawing no:	ISSUE
1 : 100 1 : 400	@A1 @A3	11.08.2014	A 5.04	C

 
1. Painted and rendered finish:White

 
2. Painted and rendered finish : Grey

3. Painted and rendered finish: Charcoal

4. Fixed aluminium screen Dulux :Wilderness Matt powdercoated finish

5. Fixed aluminium screen Dulux :Manor Red Matt powdercoated finish

6. Aluminium framed window & door powdercoated finish:Grey

7. Aluminium framed glass balustrade powdercoated finish: Grey

8. Boral Slimline Nuvo Facebrick: Victorian Blue

9. Timber cladding

www.aplusdg.com.au

PH: 02 9966 8116
LEVEL 2, 89 CHANDOS STREET,
ST LEONARDS, NSW 2065
NOMINATED ARCHITECT-TONY LEUNG NSW 7133

Rev	Description	Date
C	Amended Plans	11.08.2014

Project Name
9-19 Amor Street, Asquith NSW 2077

Client Name
Amordev Pty Ltd

Drawing Title
Schedule of Materials & Finishes(Bouvardia St. Perspective)

SCALE		Date	Drawing no:	ISSUE
1 : 100 1 : 400	@A1 @A3	11.08.2014	A 5.05	C