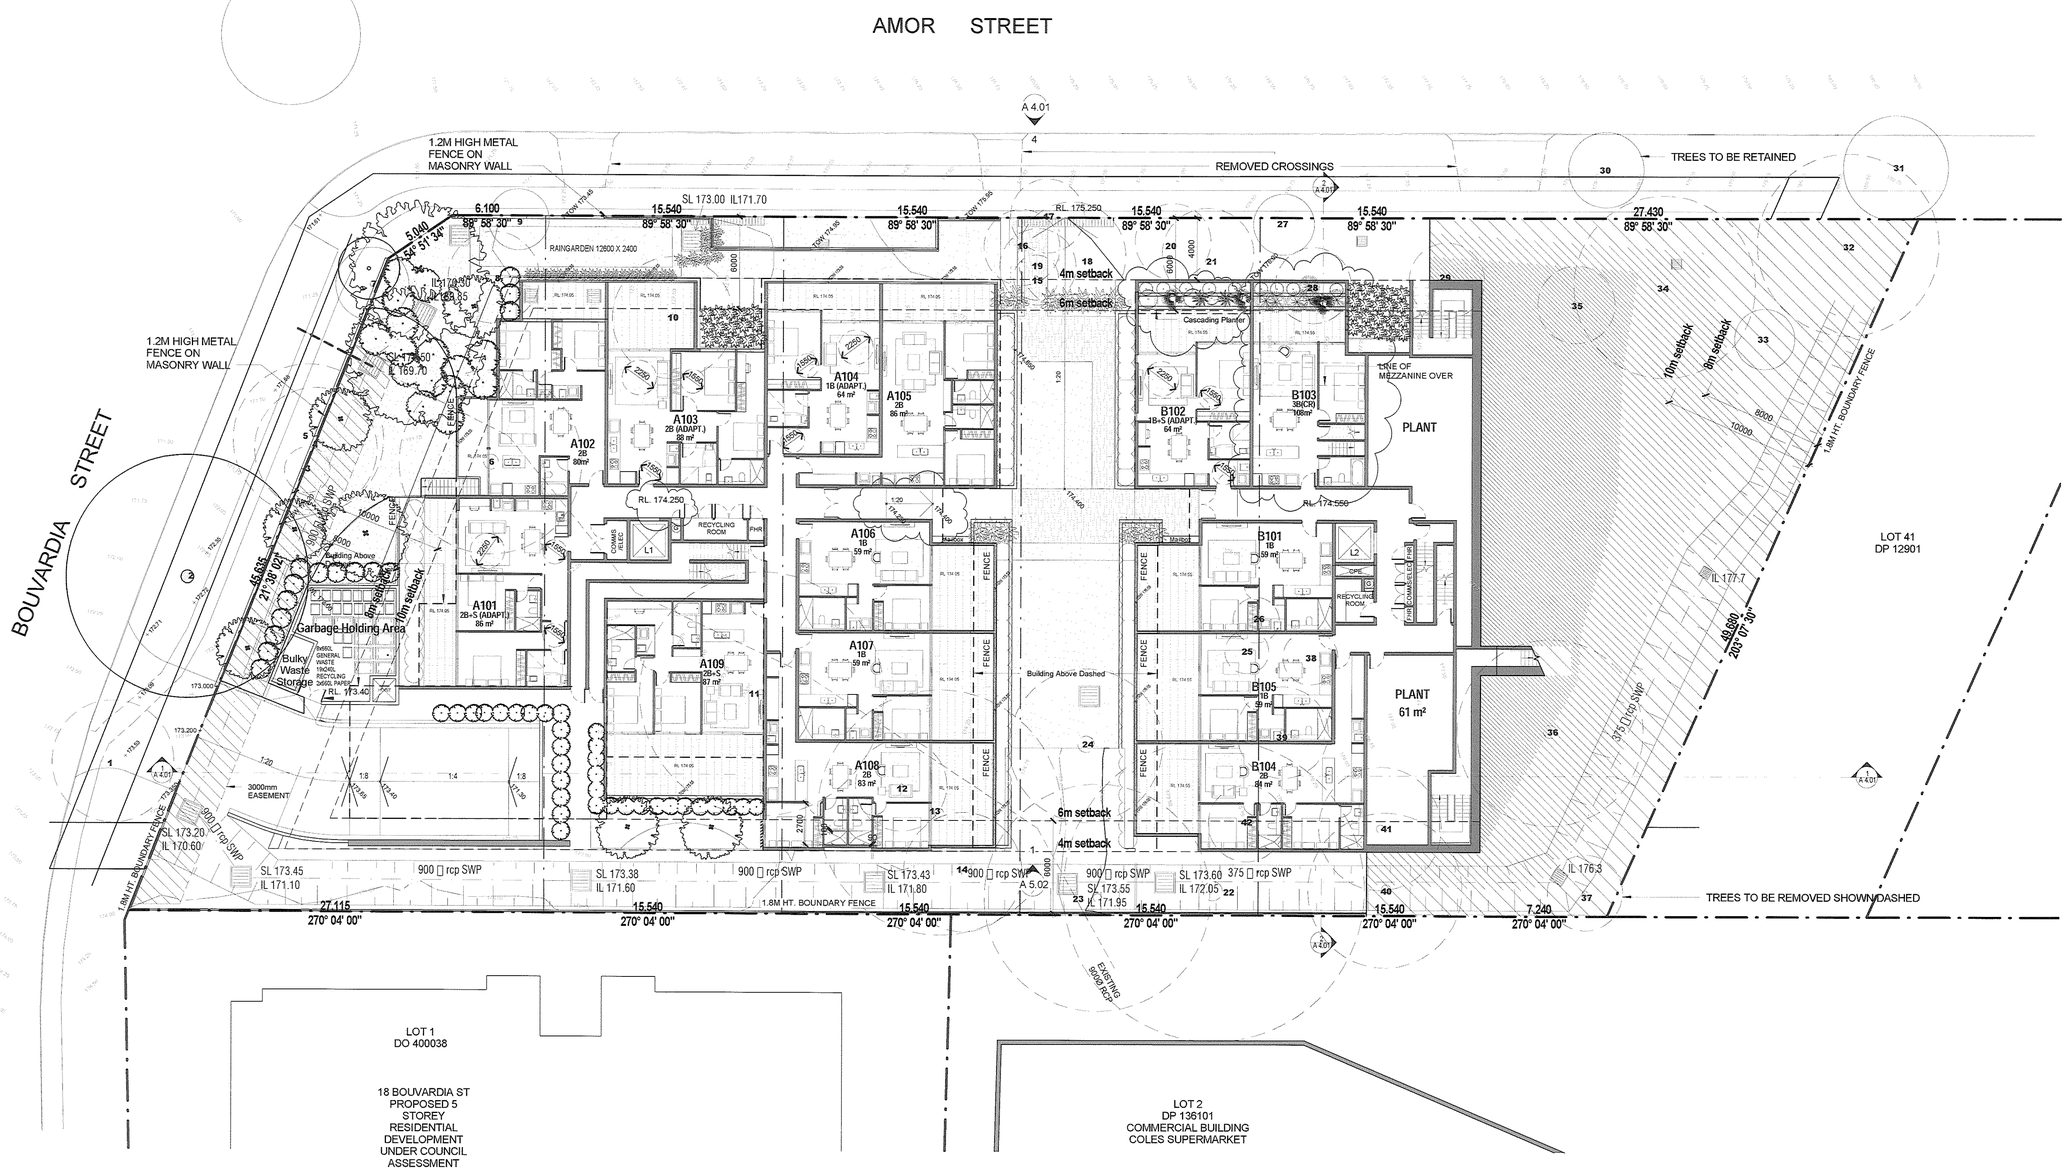

NOTE

LANDSCAPE

- REFER TO LANDSCAPE ARCHITECT DRAWING DRAWING NO. LP01 - C

HYDRAULIC

- REFER TO HYDRAULIC ENGINEER DRAWING DRAWING NO. 3982-SWD-01 - 05
- TREE REFERENCE REFER TO ARBORIST REPORT

www.aplusdg.com.au

PH: 02 9966 8116
LEVEL 2, 89 CHANDOS STREET,
ST LEONARDS, NSW 2065
NOMINATED ARCHITECT-TONY LEUNG NSW 7133

Rev	Description	Date
A	Development Application	04.04.2014
B	Amended Plans	02.07.2014
C	Amended Plans	11.08.2014

Project Name

9-19 Amor Street, Asquith NSW 2077

Client Name

Amordev Pty Ltd

Drawing Title

Ground Floor Plan

SCALE		Date	Drawing no:	ISSUE
1 : 200 1 : 400	@A1 @A3	11.08.2014	A 2.03	C

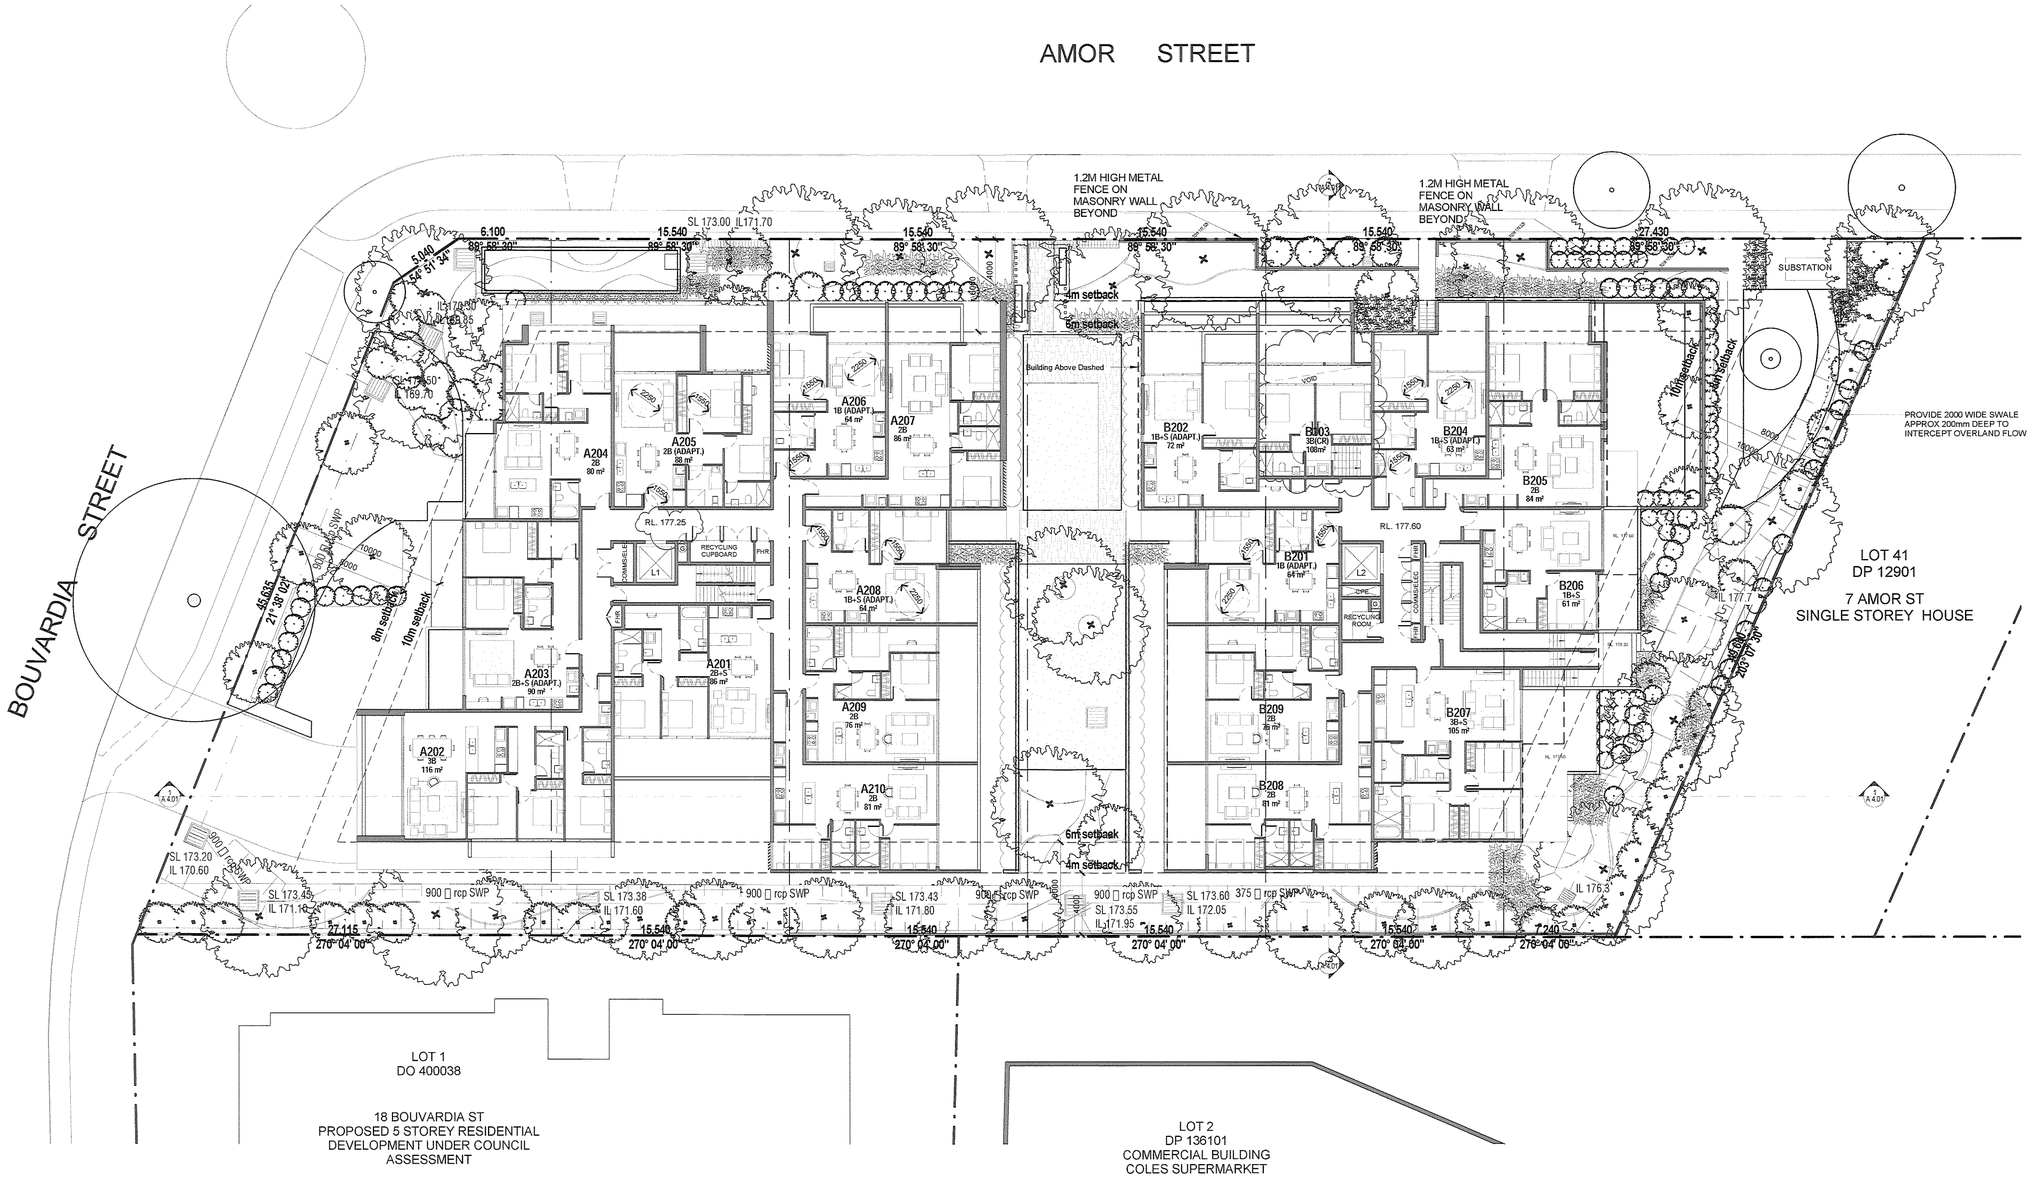

www.aplusdg.com.au

PH: 02 9966 8116
LEVEL 2, 89 CHANDOS STREET,
ST LEONARDS, NSW 2065
NOMINATED ARCHITECT-TONY LEUNG NSW 7133

Rev	Description	Date
A	Development Application	04.04.2014
B	Amended Plans	02.07.2014
C	Amended Plans	11.08.2014

Project Name

9-19 Amor Street, Asquith NSW 2077

Client Name

Amordev Pty Ltd

Drawing Title

Level 1 Plan

SCALE		Date	Drawing no:	ISSUE
1 : 200	@A1	11.08.2014	A 2.04	C
1 : 400	@A3			

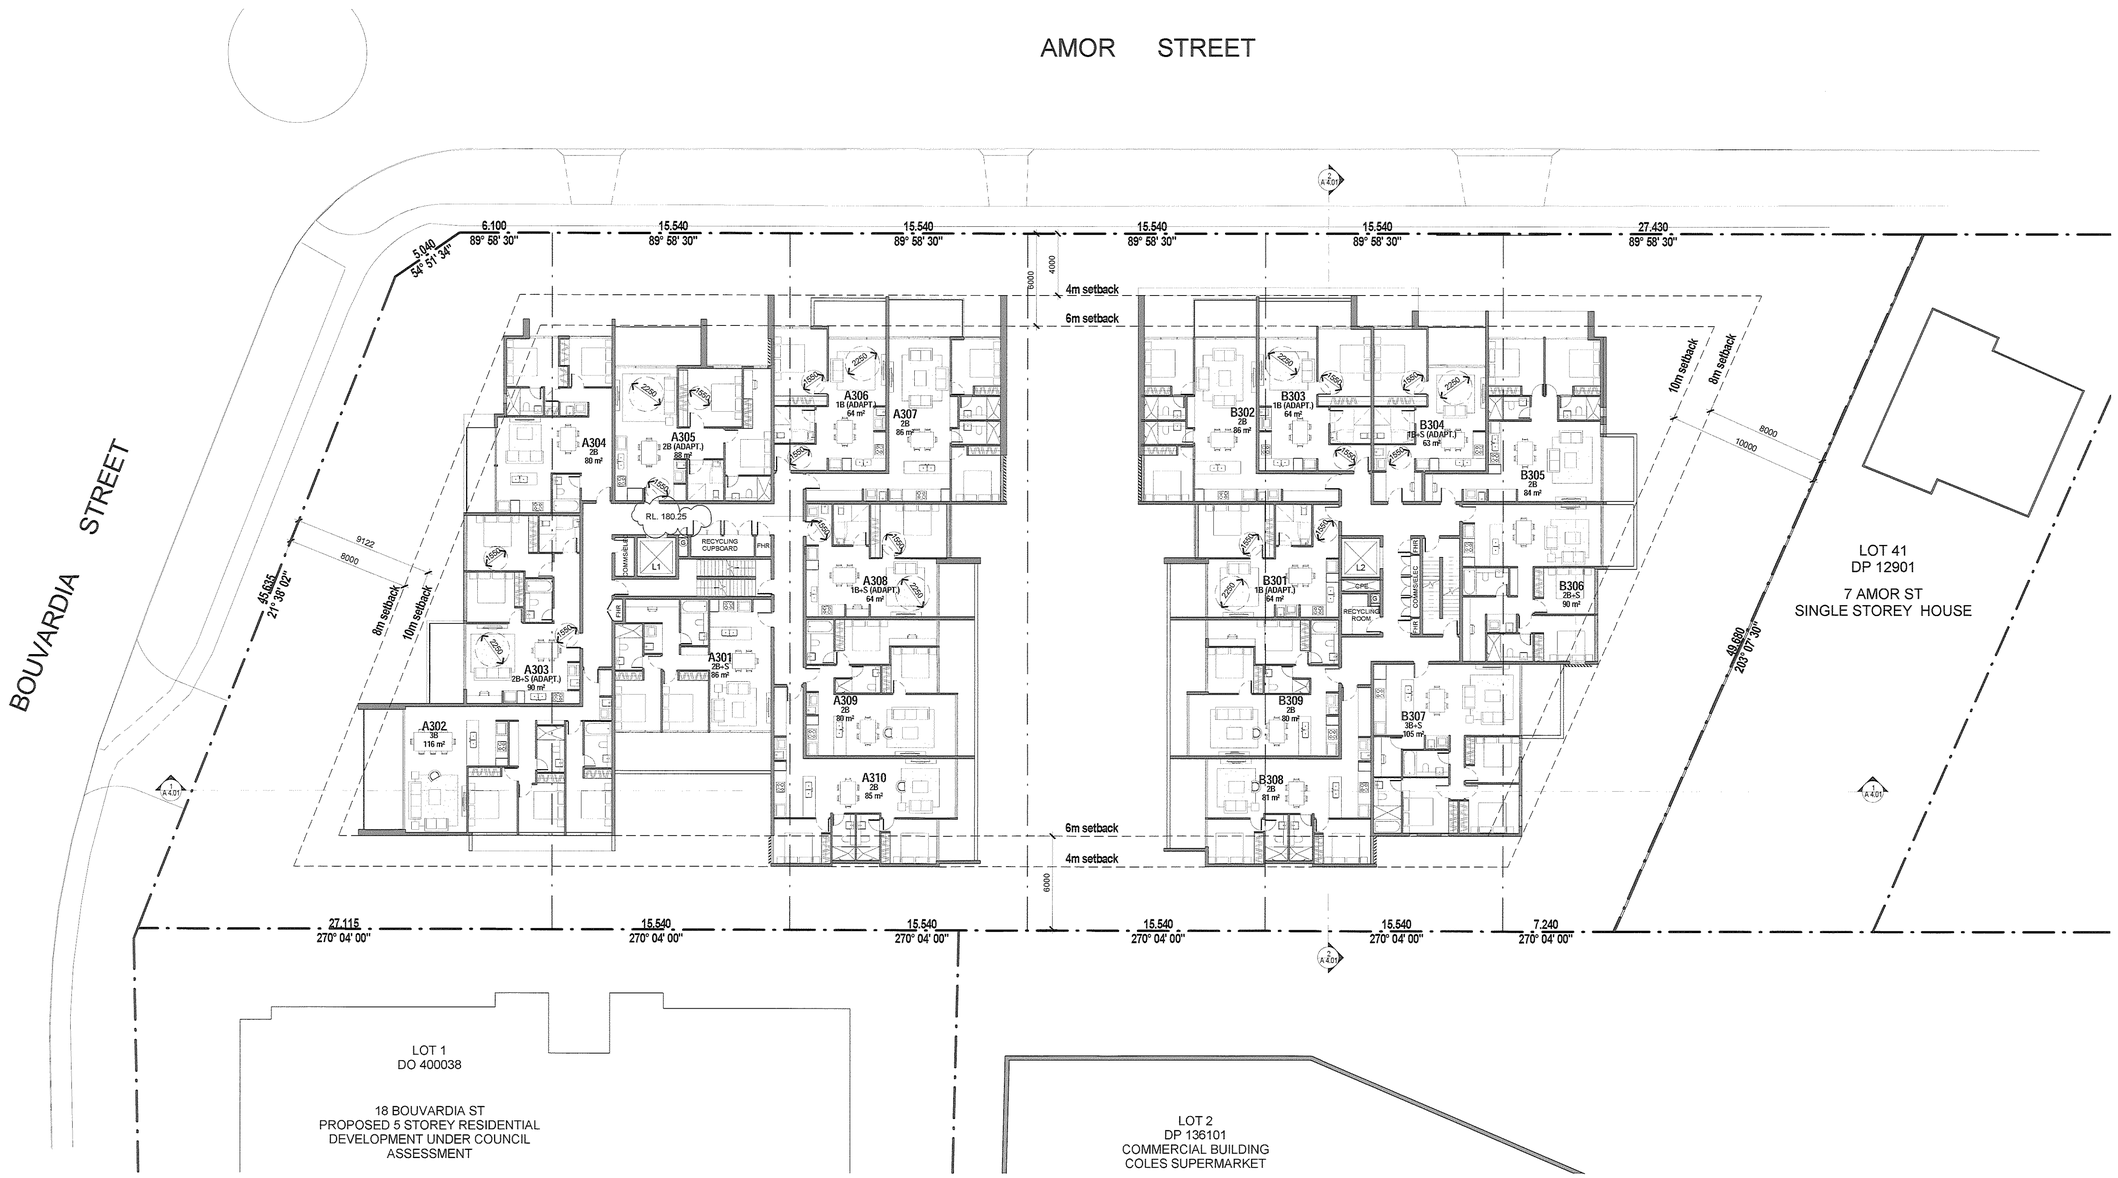

www.aplusdg.com.au

PH: 02 9966 8116
LEVEL 2, 89 CHANDOS STREET,
ST LEONARDS, NSW 2065
NOMINATED ARCHITECT-TONY LEUNG NSW 7133

Rev	Description	Date
A	Development Application	04.04.2014
B	Amended Plans	02.07.2014
C	Amended Plans	11.08.2014

Project Name

9-19 Amor Street, Asquith NSW 2077

Client Name

Amordev Pty Ltd

Drawing Title

Level 2 Plan

SCALE		Date	Drawing no:	ISSUE
1 : 200 1 : 400	@A1 @A3	11.08.2014	A 2.05	C

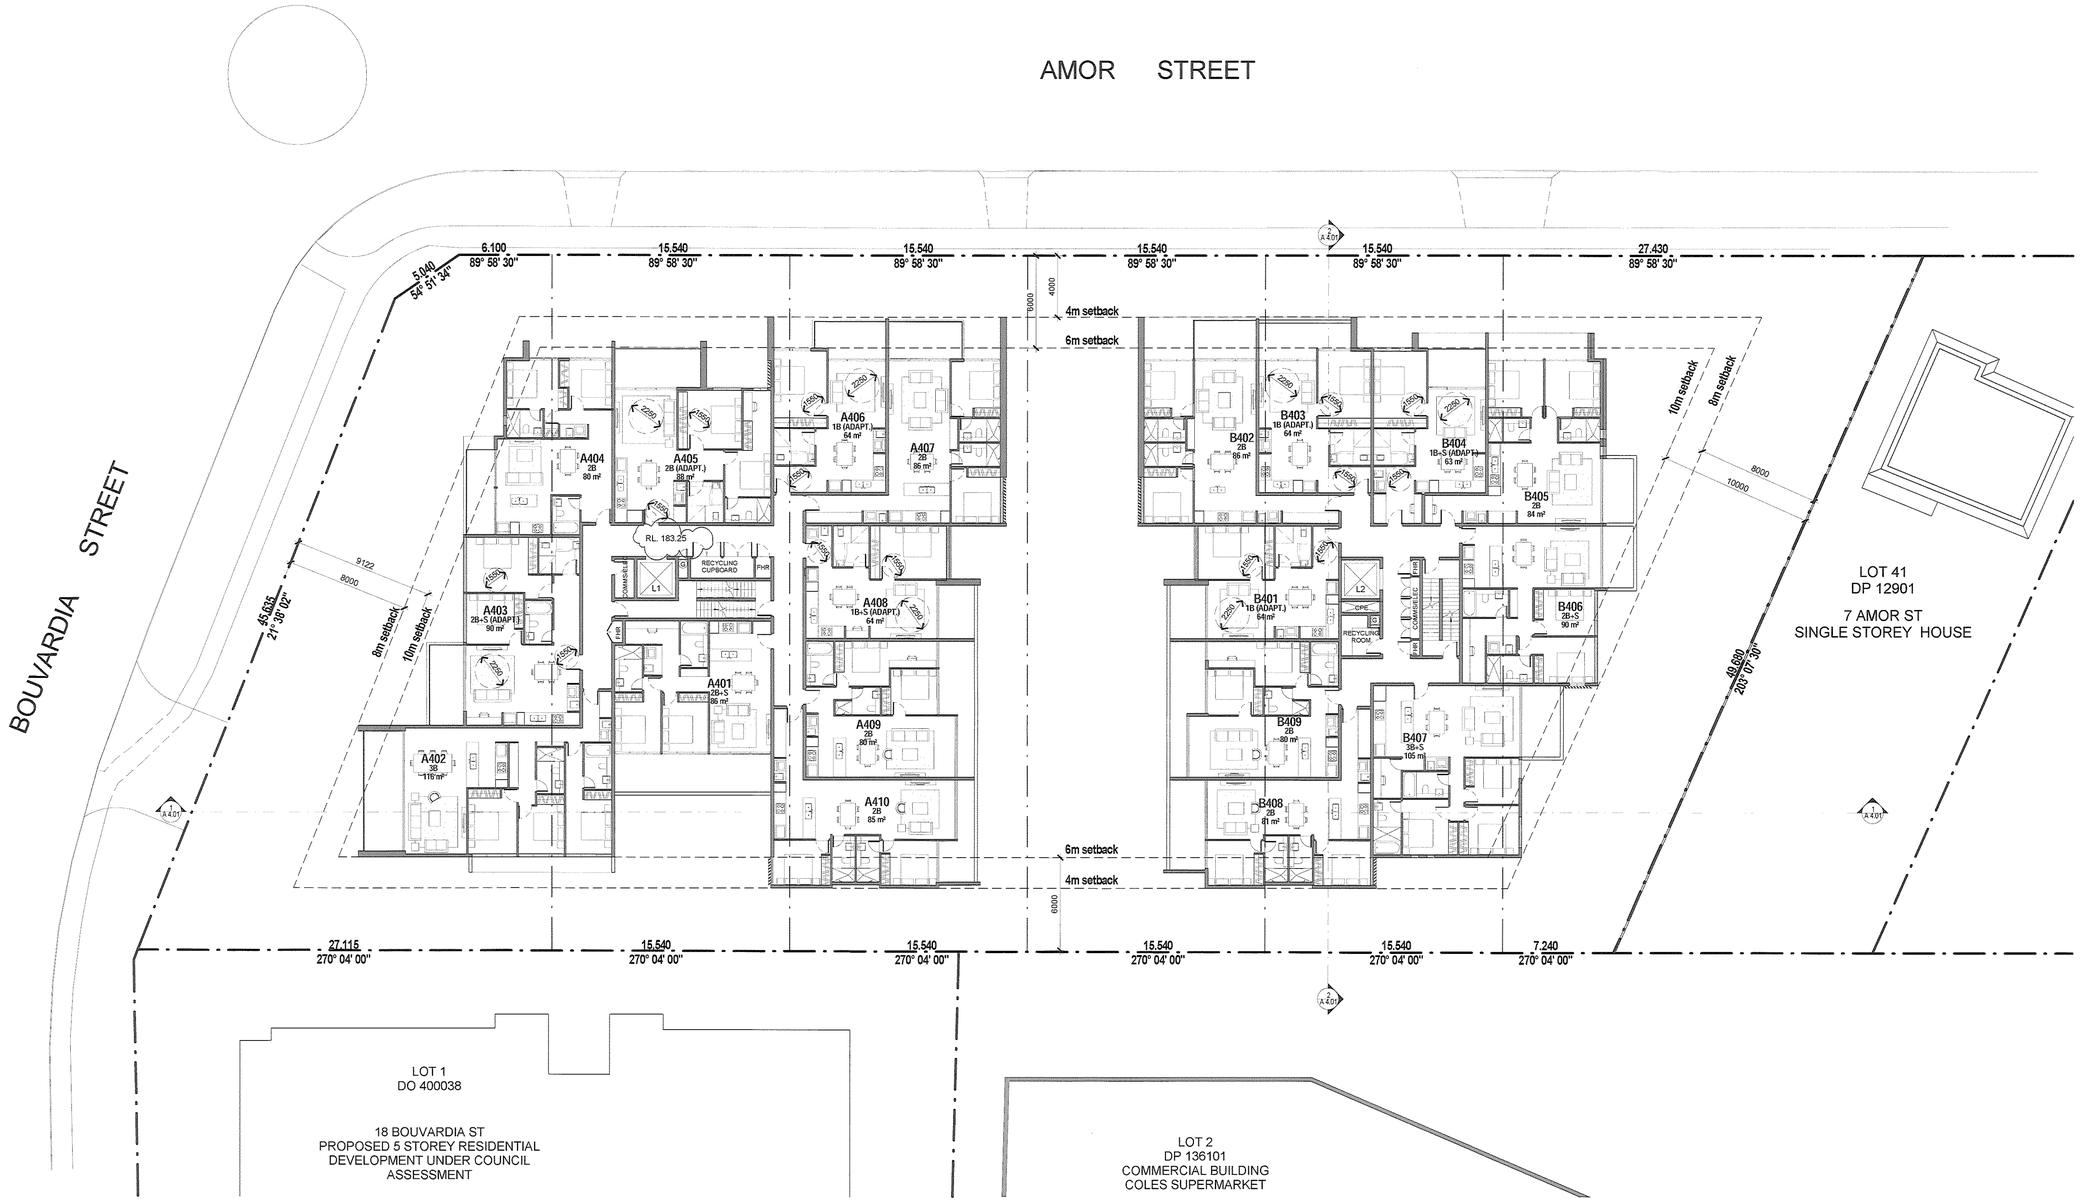

www.aplusdg.com.au

PH: 02 9966 8116
LEVEL 2, 89 CHANDOS STREET,
ST LEONARDS, NSW 2065
NOMINATED ARCHITECT-TONY LEUNG NSW 7133

Rev	Description	Date
A	Development Application	04.04.2014
B	Amended Plans	02.07.2014
C	Amended Plans	11.08.2014

Project Name

9-19 Amor Street, Asquith NSW 2077

Client Name

Amordev Pty Ltd

Drawing Title

Level 3 Plan

SCALE		Date	Drawing no:	ISSUE
1 : 200 1 : 400	@A1 @A3	11.08.2014	A 2.06	C

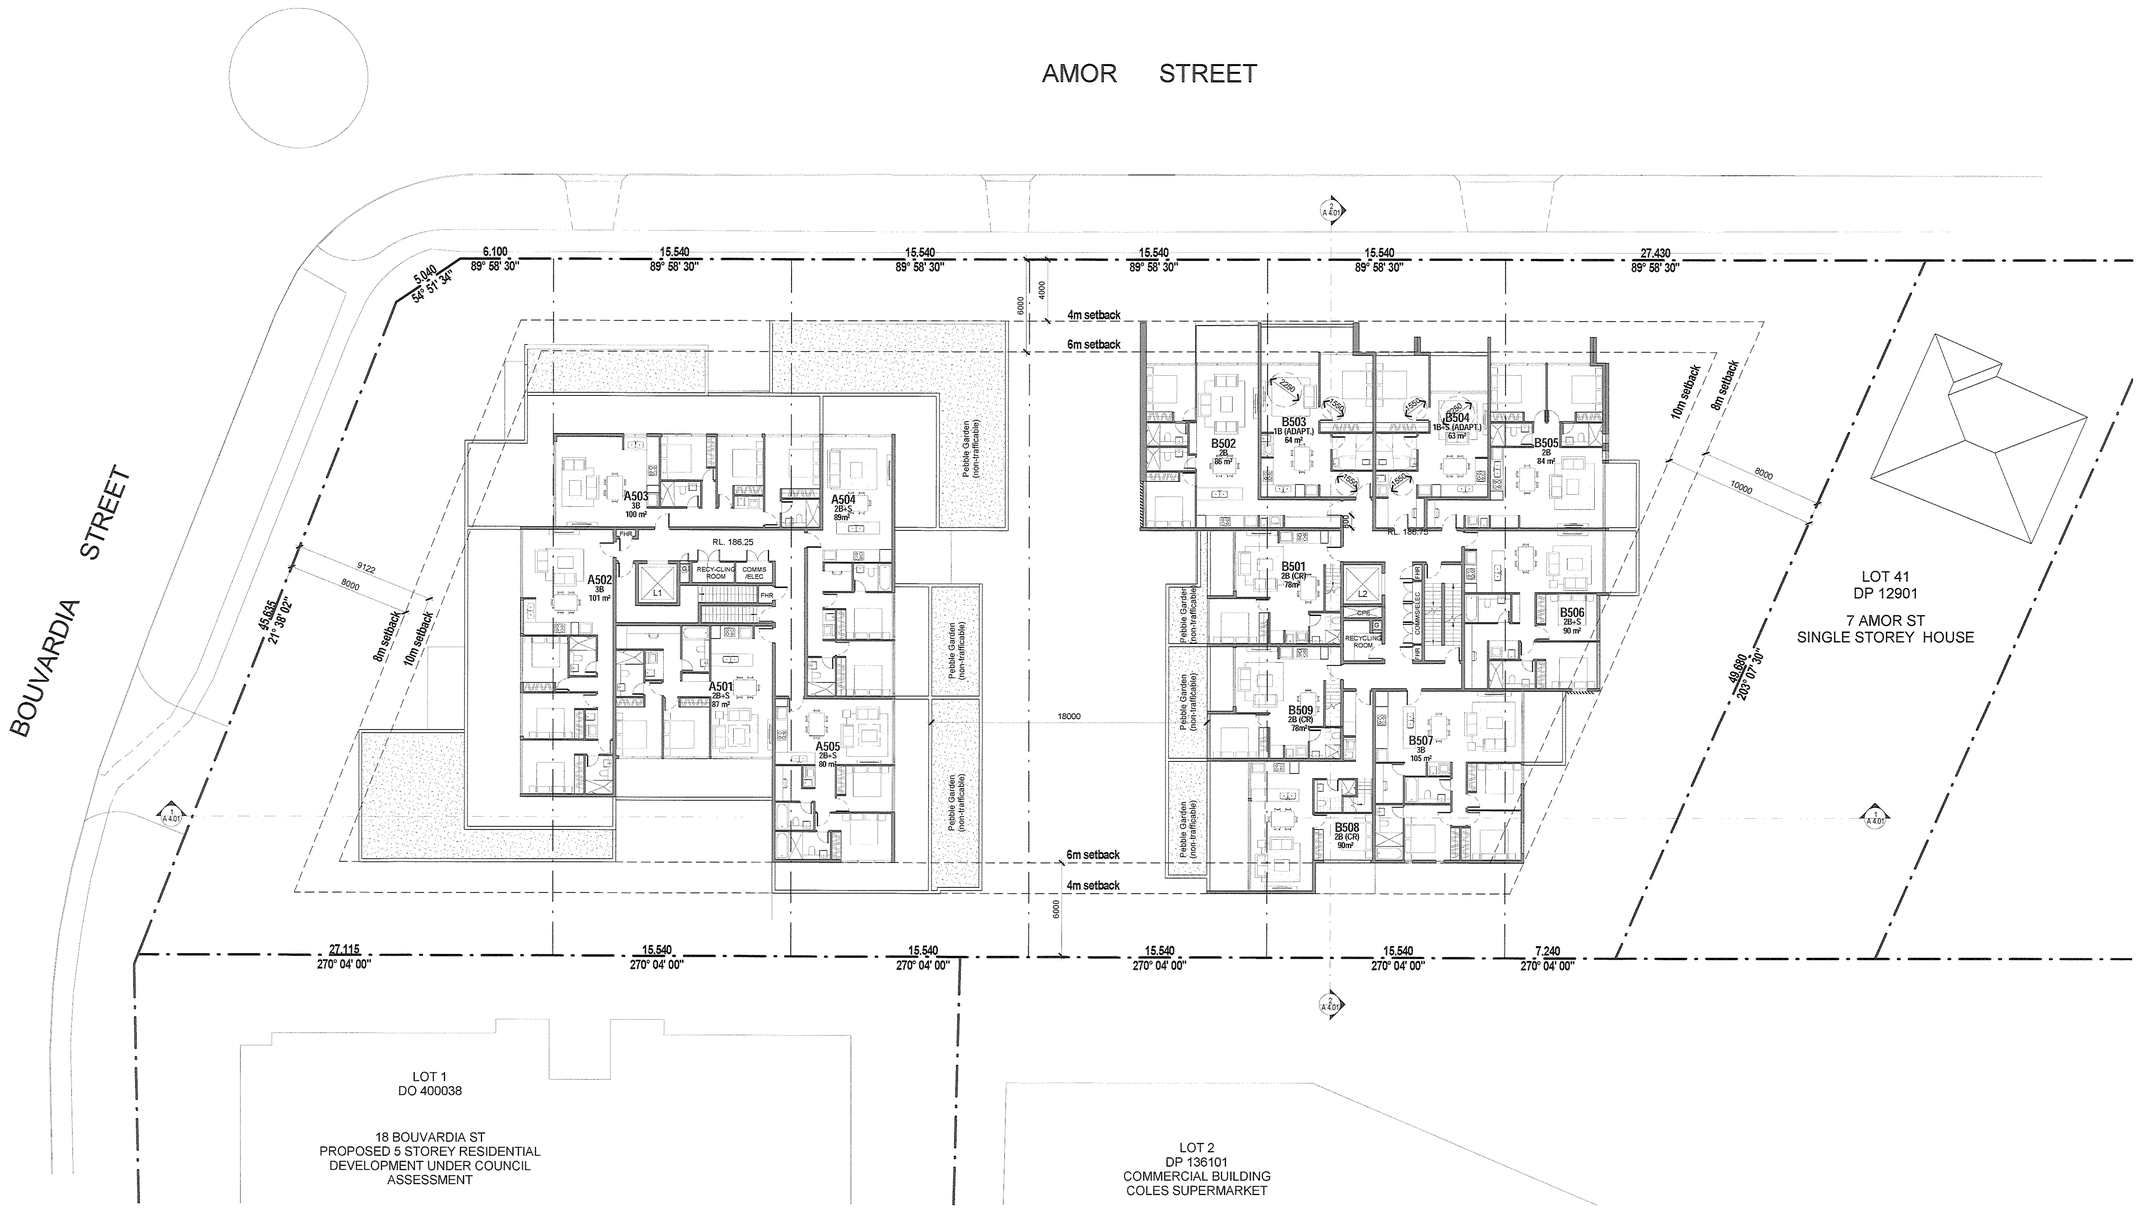

www.aplusdg.com.au

PH: 02 9966 8116
LEVEL 2, 89 CHANDOS STREET,
ST LEONARDS, NSW 2065
NOMINATED ARCHITECT-TONY LEUNG NSW 7133

Rev	Description	Date
A	Development Application	04.04.2014
B	Amended Plans	02.07.2014

Project Name

9-19 Amor Street, Asquith NSW 2077

Client Name

Amordev Pty Ltd

Drawing Title

Level 4 Plan

SCALE		Date	Drawing no:	ISSUE
1 : 200 1 : 400	@A1 @A3	02.07.2014	A 2.07	B

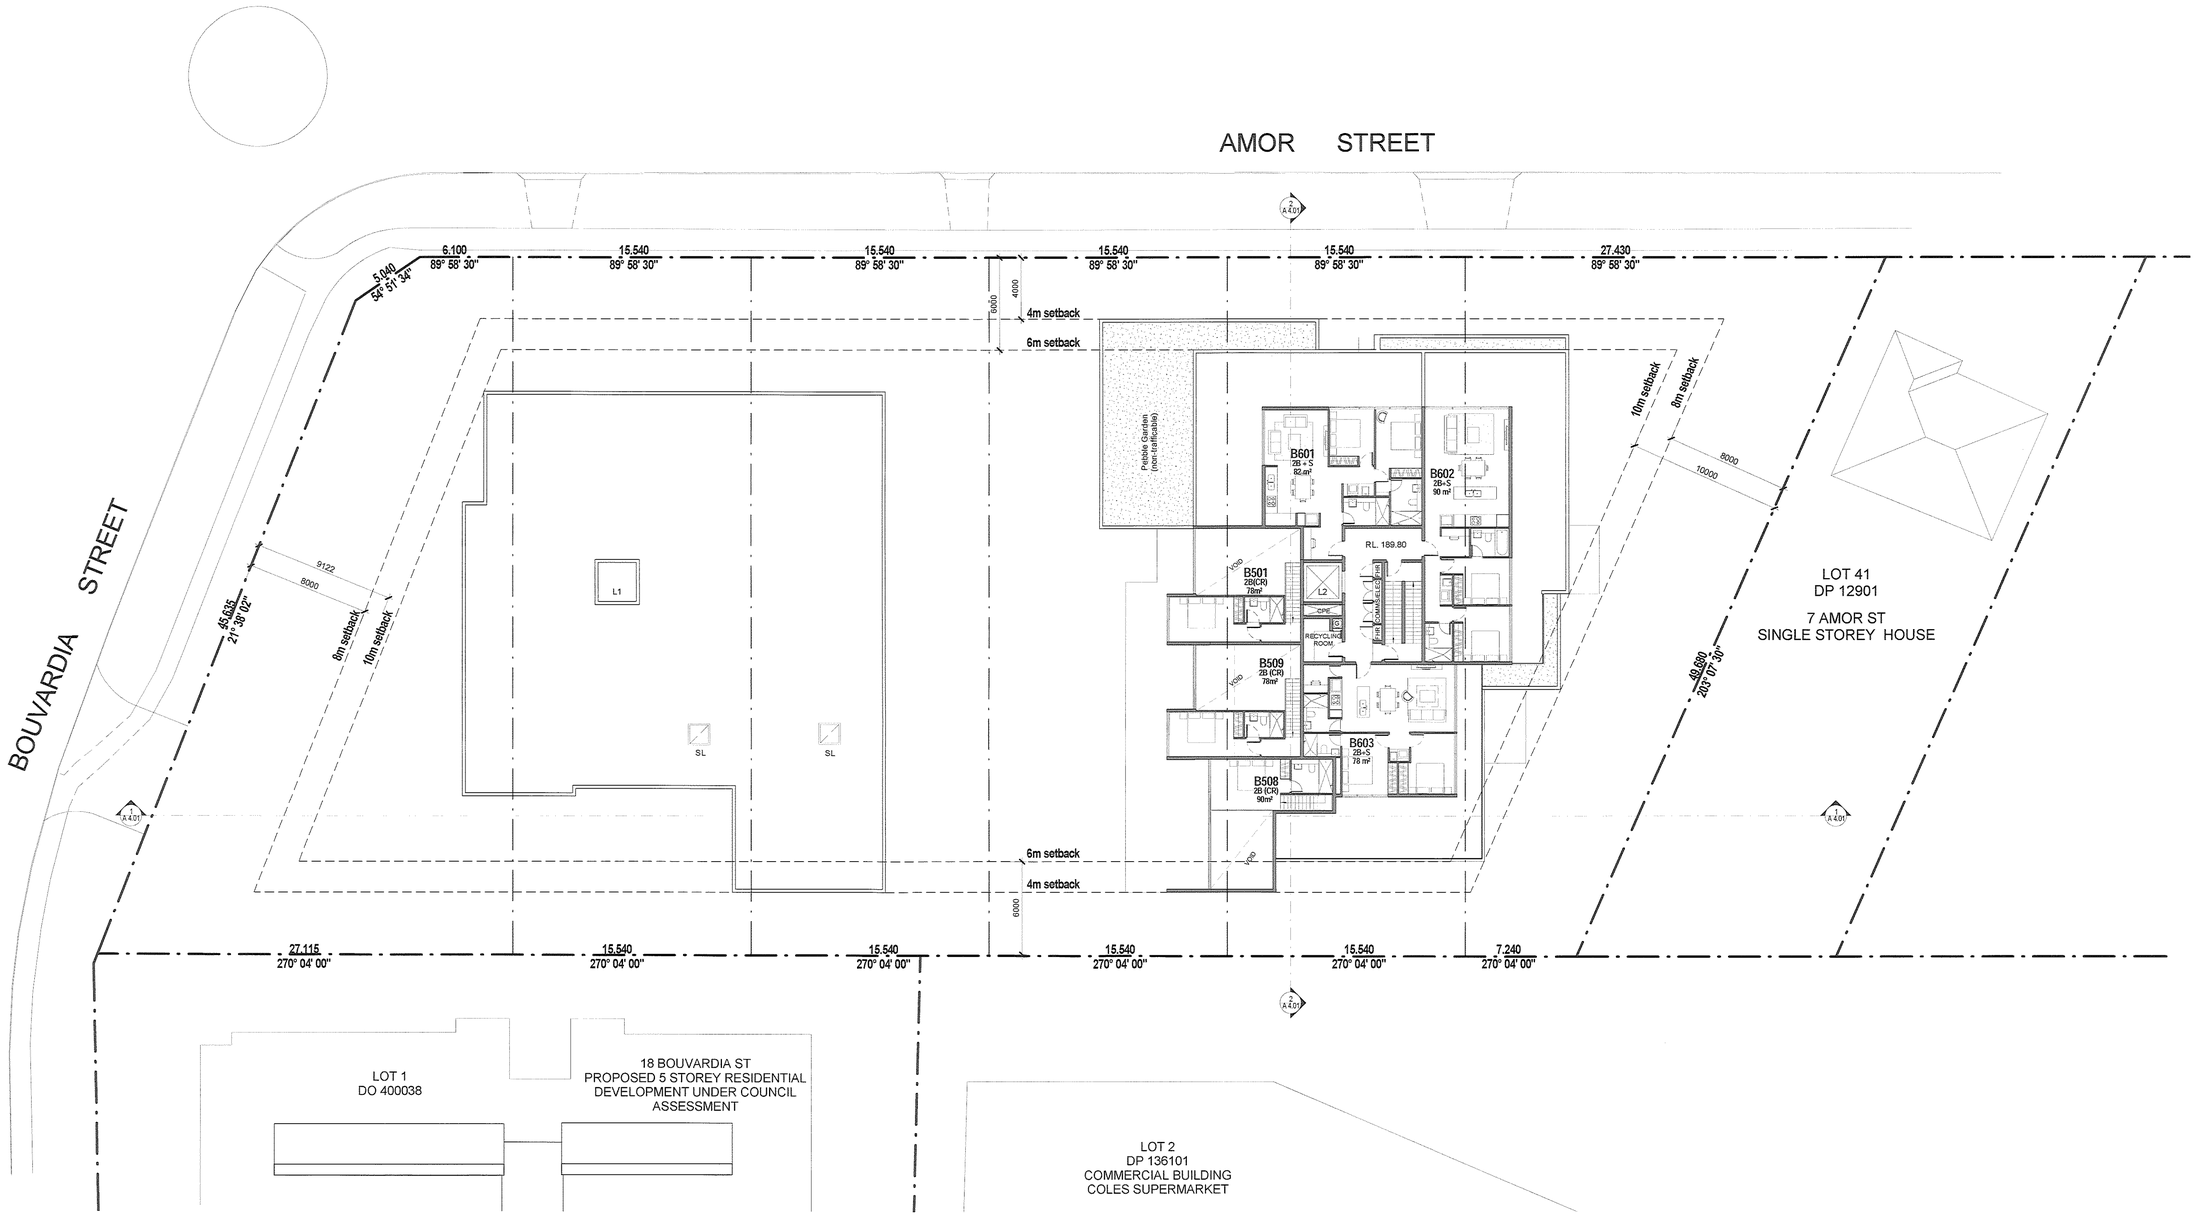

www.aplusdg.com.au

PH: 02 9966 8116
LEVEL 2, 89 CHANDOS STREET,
ST LEONARDS, NSW 2065
NOMINATED ARCHITECT-TONY LEUNG NSW 7133

Rev	Description	Date
A	Development Application	04.04.2014
B	Amended Plans	02.07.2014

Project Name

9-19 Amor Street, Asquith NSW 2077

Client Name

Amordev Pty Ltd

Drawing Title

Level 5 Plan

SCALE		Date	Drawing no:	ISSUE
1 : 200 1 : 400	@A1 @A3	02.07.2014	A 2.08	B