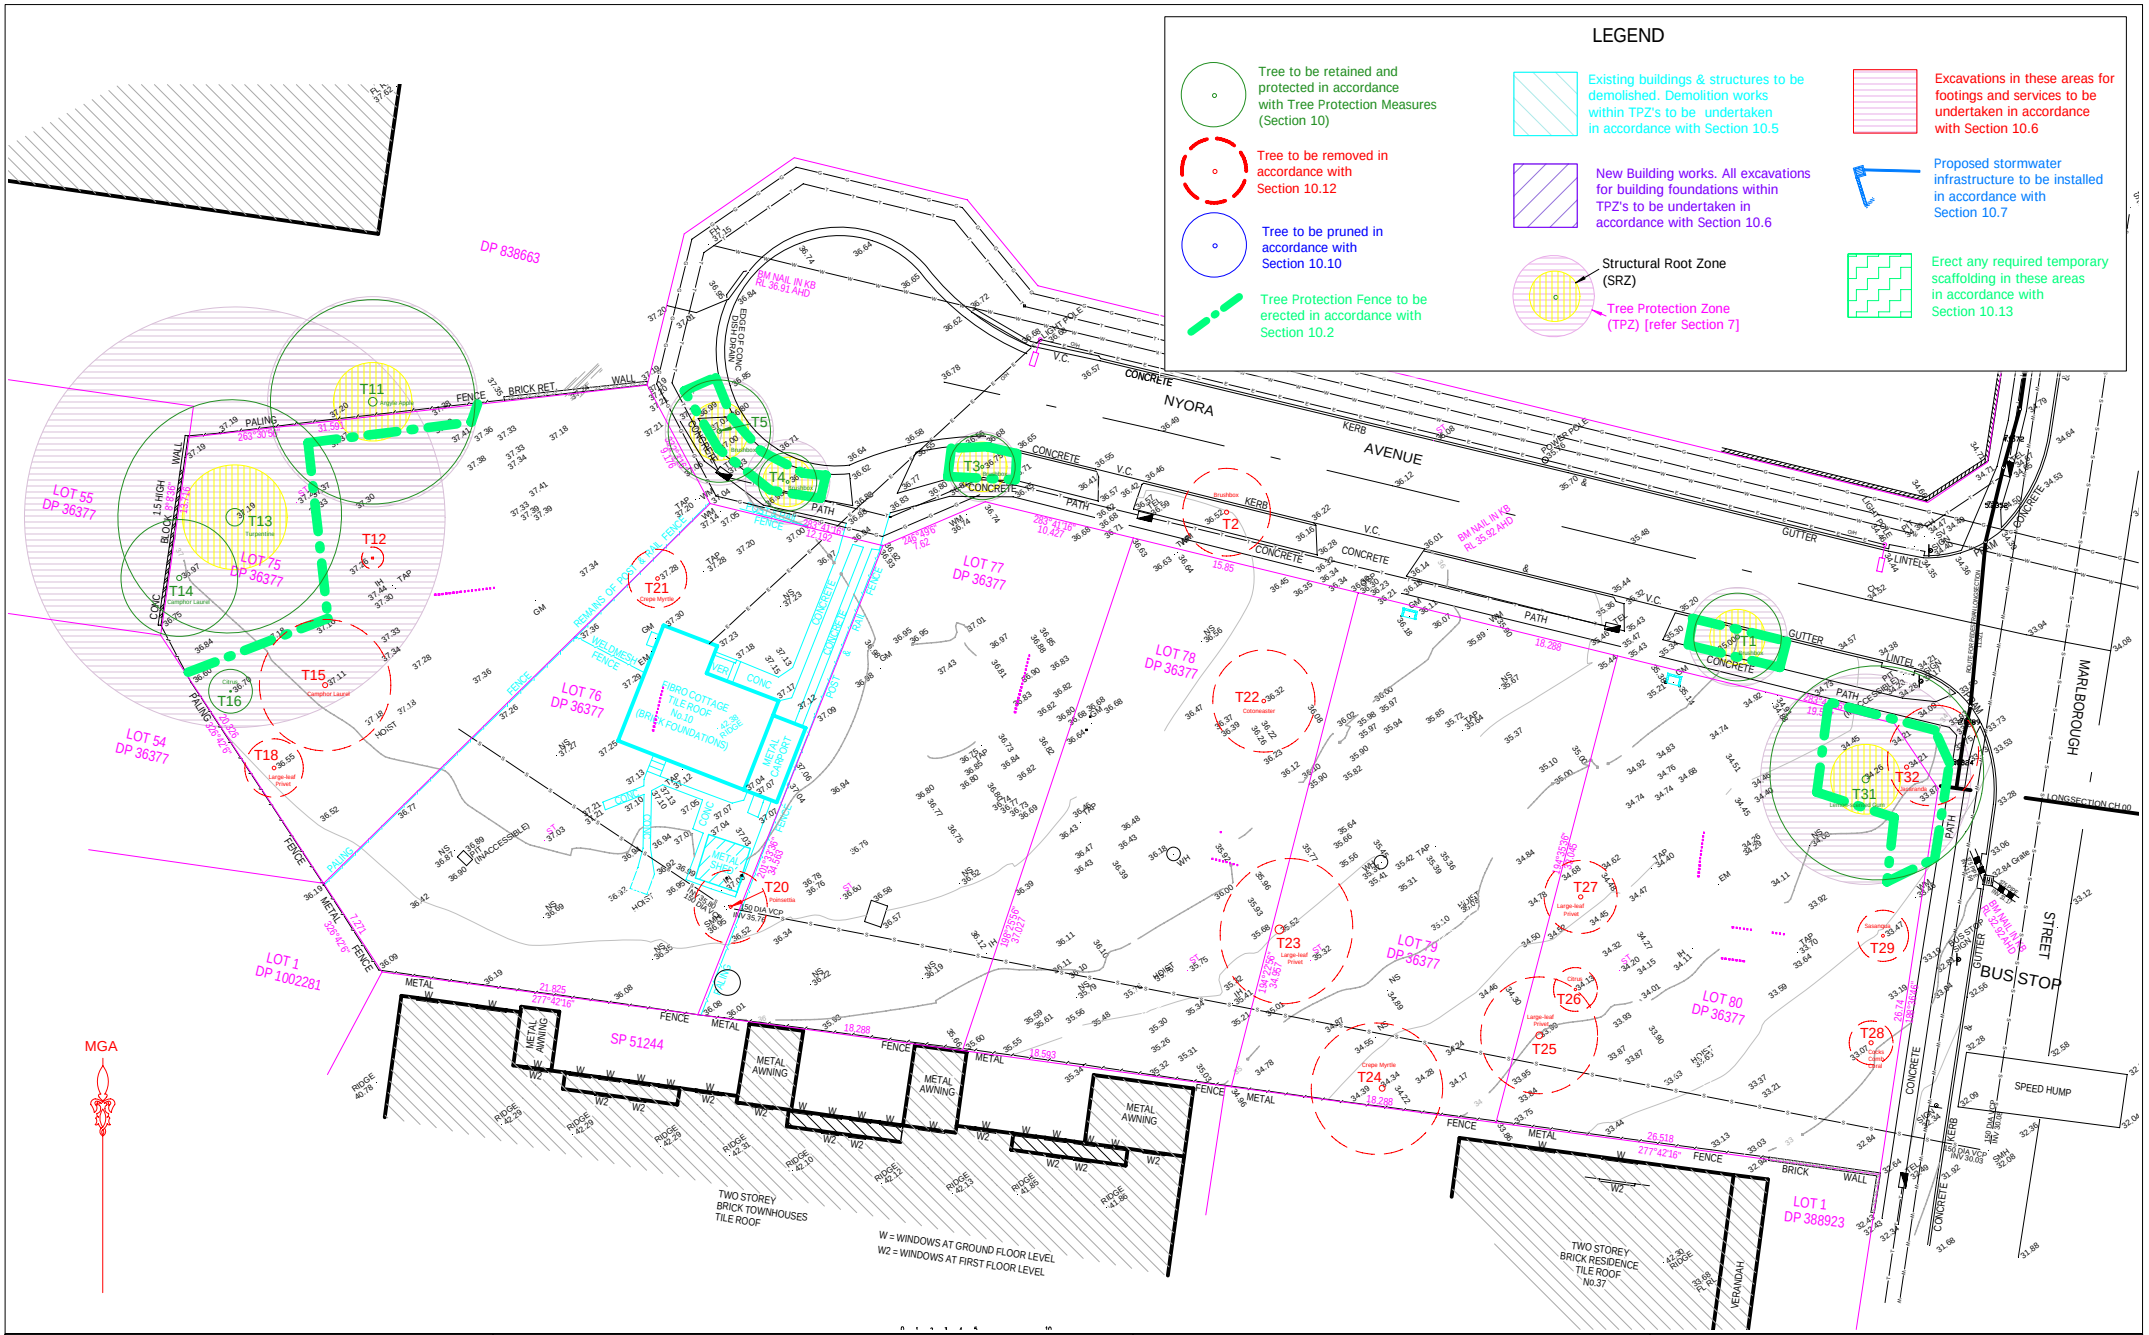

APPENDIX 6
TREE PROTECTION PLAN

2-12 Nyora Avenue, SMITHFIELD, NSW

Earthscape Horticultural Services
Arboricultural and Horticultural Consultants
PO Box 364
BEROWRA NSW 2081
Ph: 02 9456 4787
Fax: 02 9456 5757 e: earthscape@iinet.net.au

Based on the Survey Drawing
prepared by Land Partners Ltd
Dwg Ref No. SY072362.000
Dated 23/11/2009

DWG No. T12-04172

DATE: 19/11/2013